



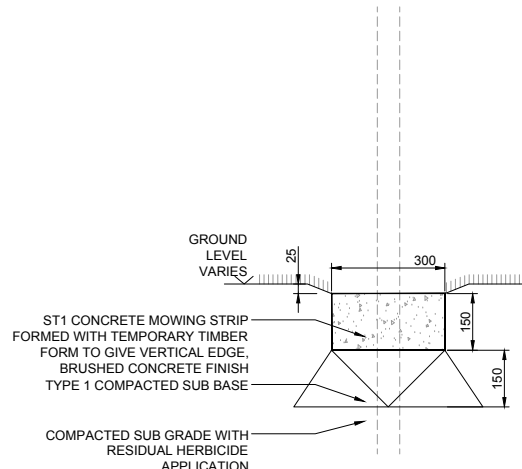


MOWING STRIP DETAIL 1:10 CONTINUOUS WITH BASE OF ALL FENCES

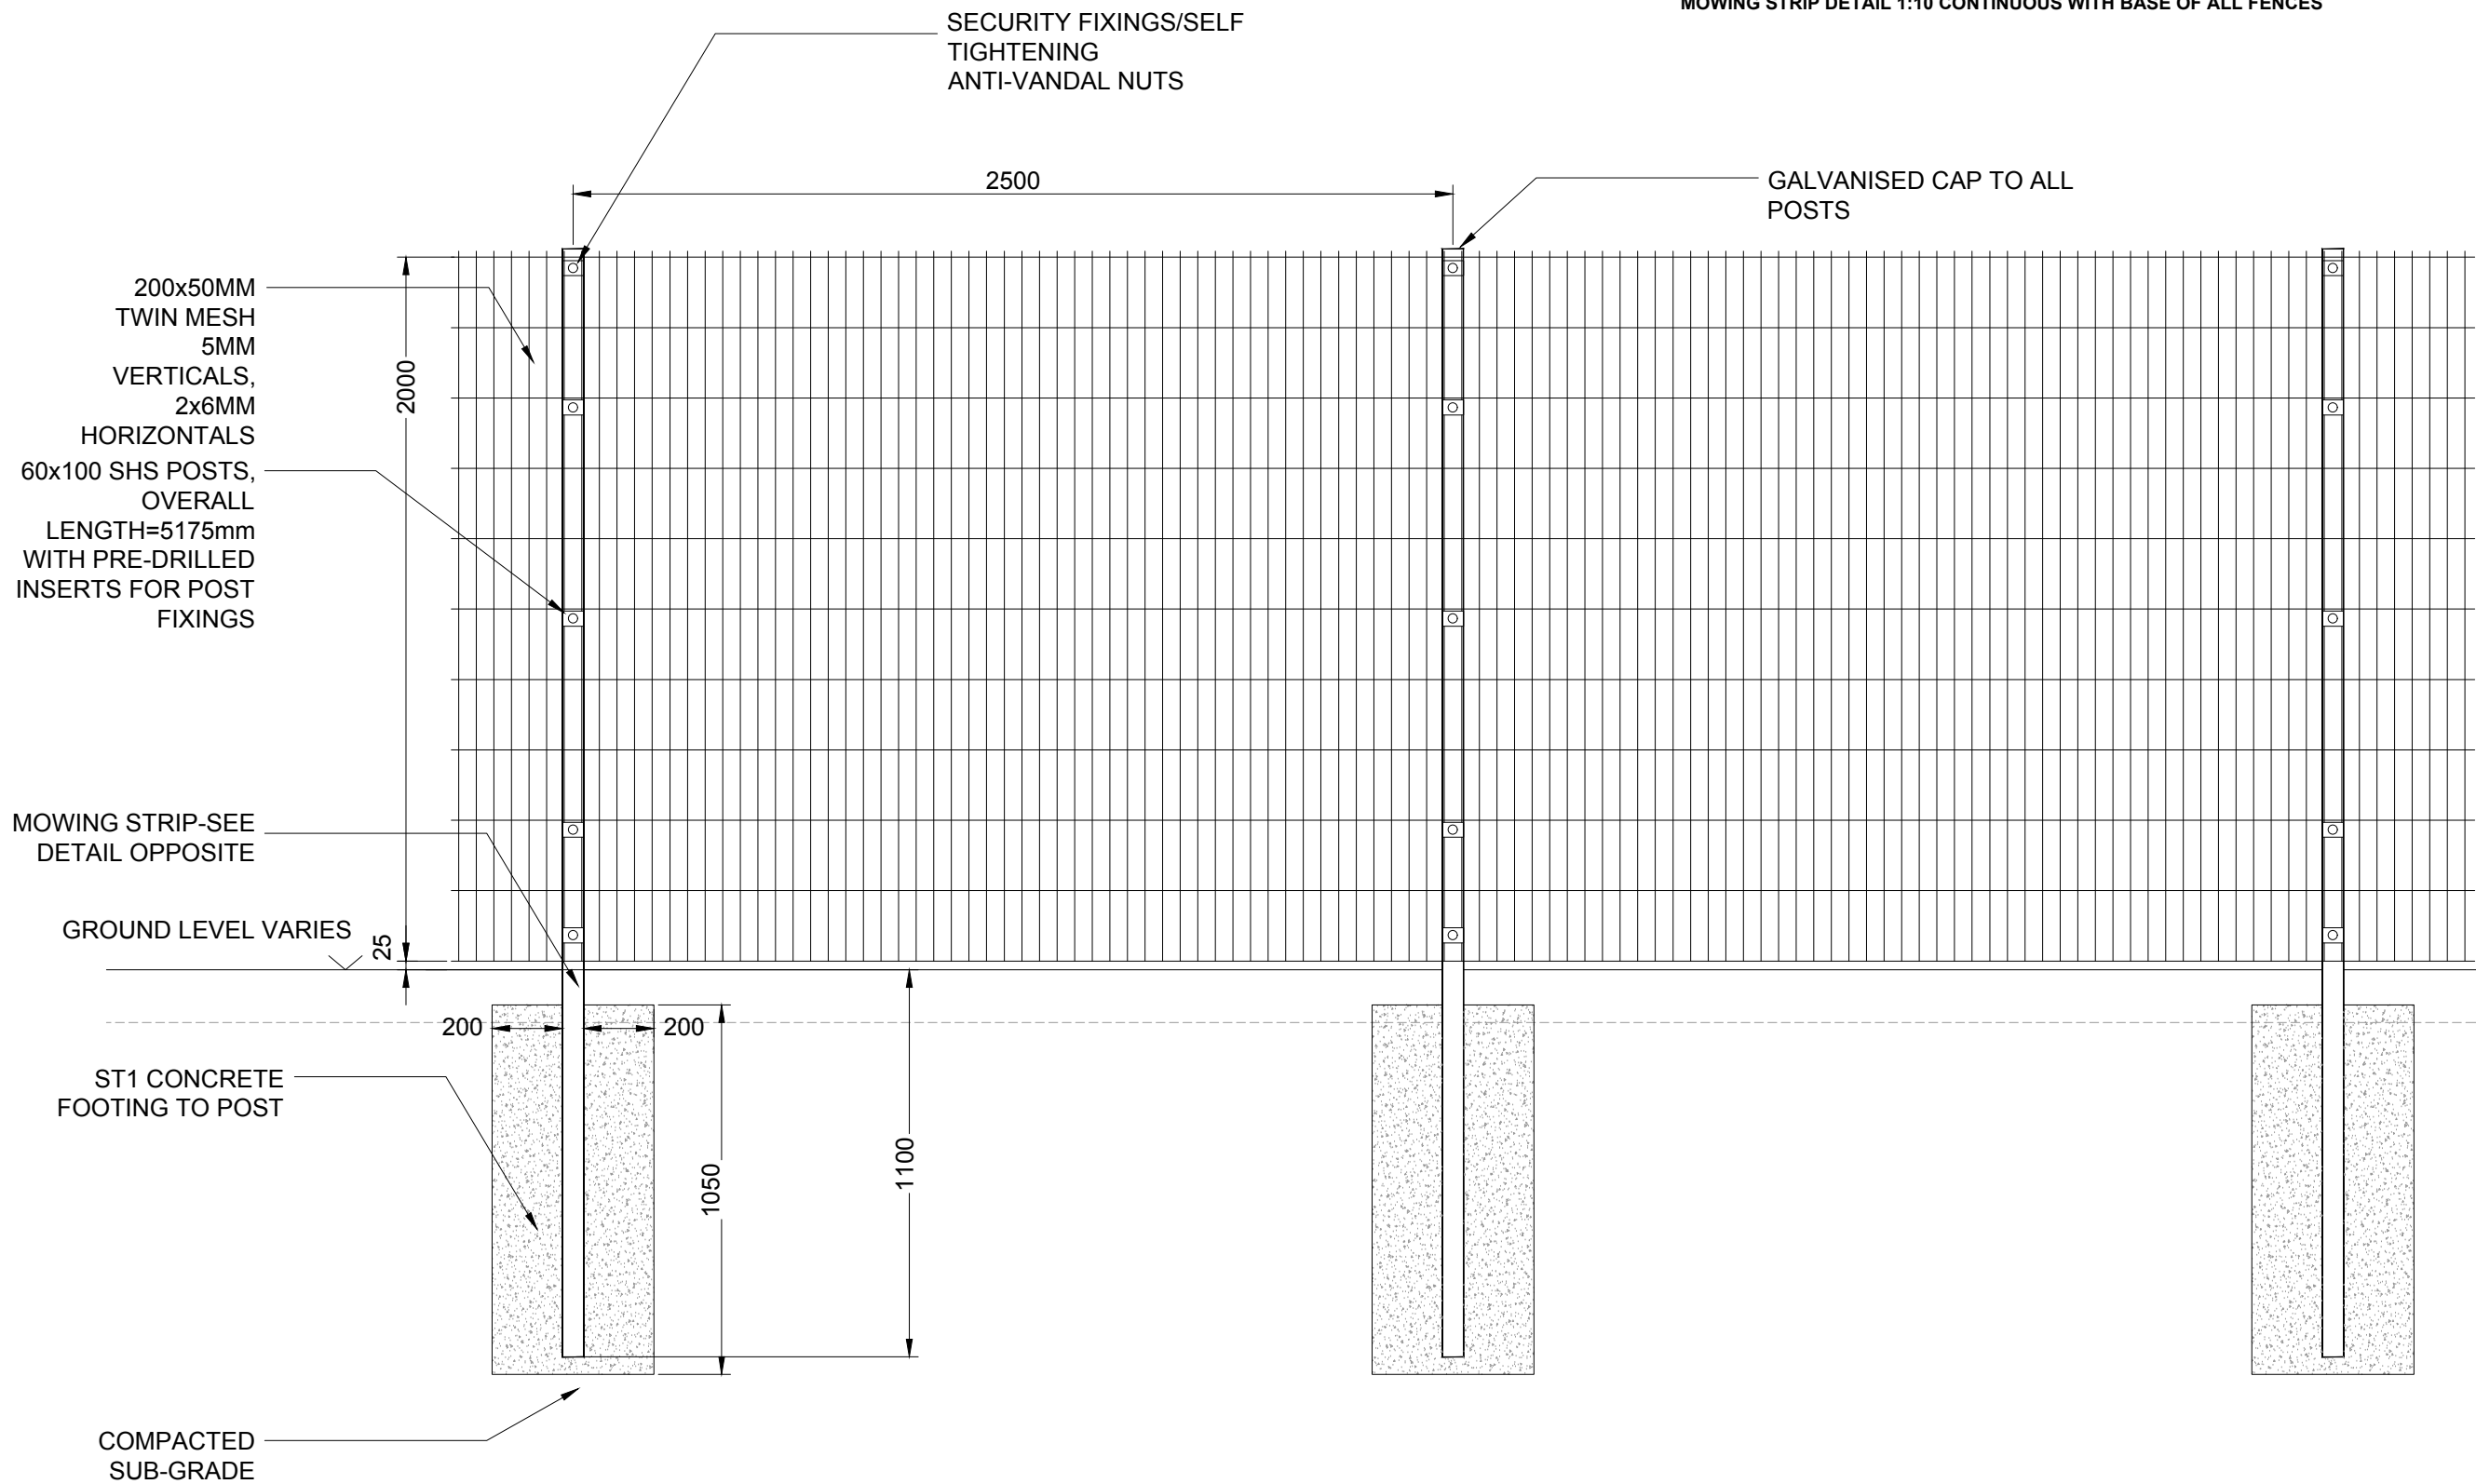


2M MESH BOUNDARY FENCING ELEVATION 1:20 REF Q40

Gates to match: Metal frame, sliding bolt /lockable, to be capable of being secured in the open and closed positions. Clear Width: 5m. All other details-ref NBS spec L0100.

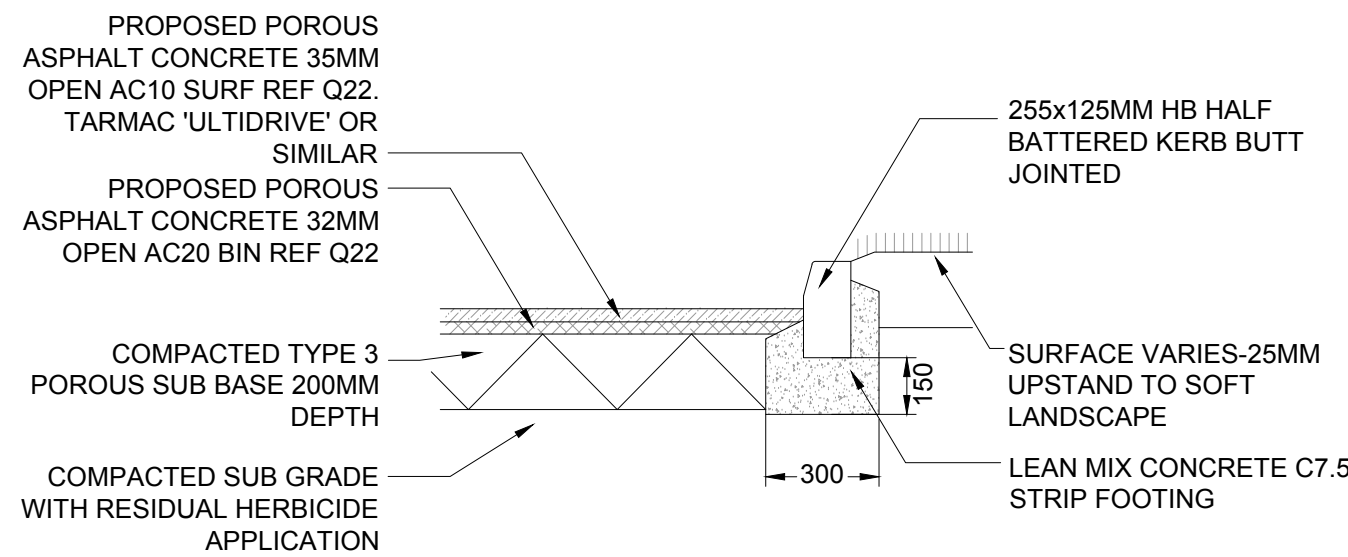


CAR PARK MAIN CARRIAGEWAY SURFACE 1:20

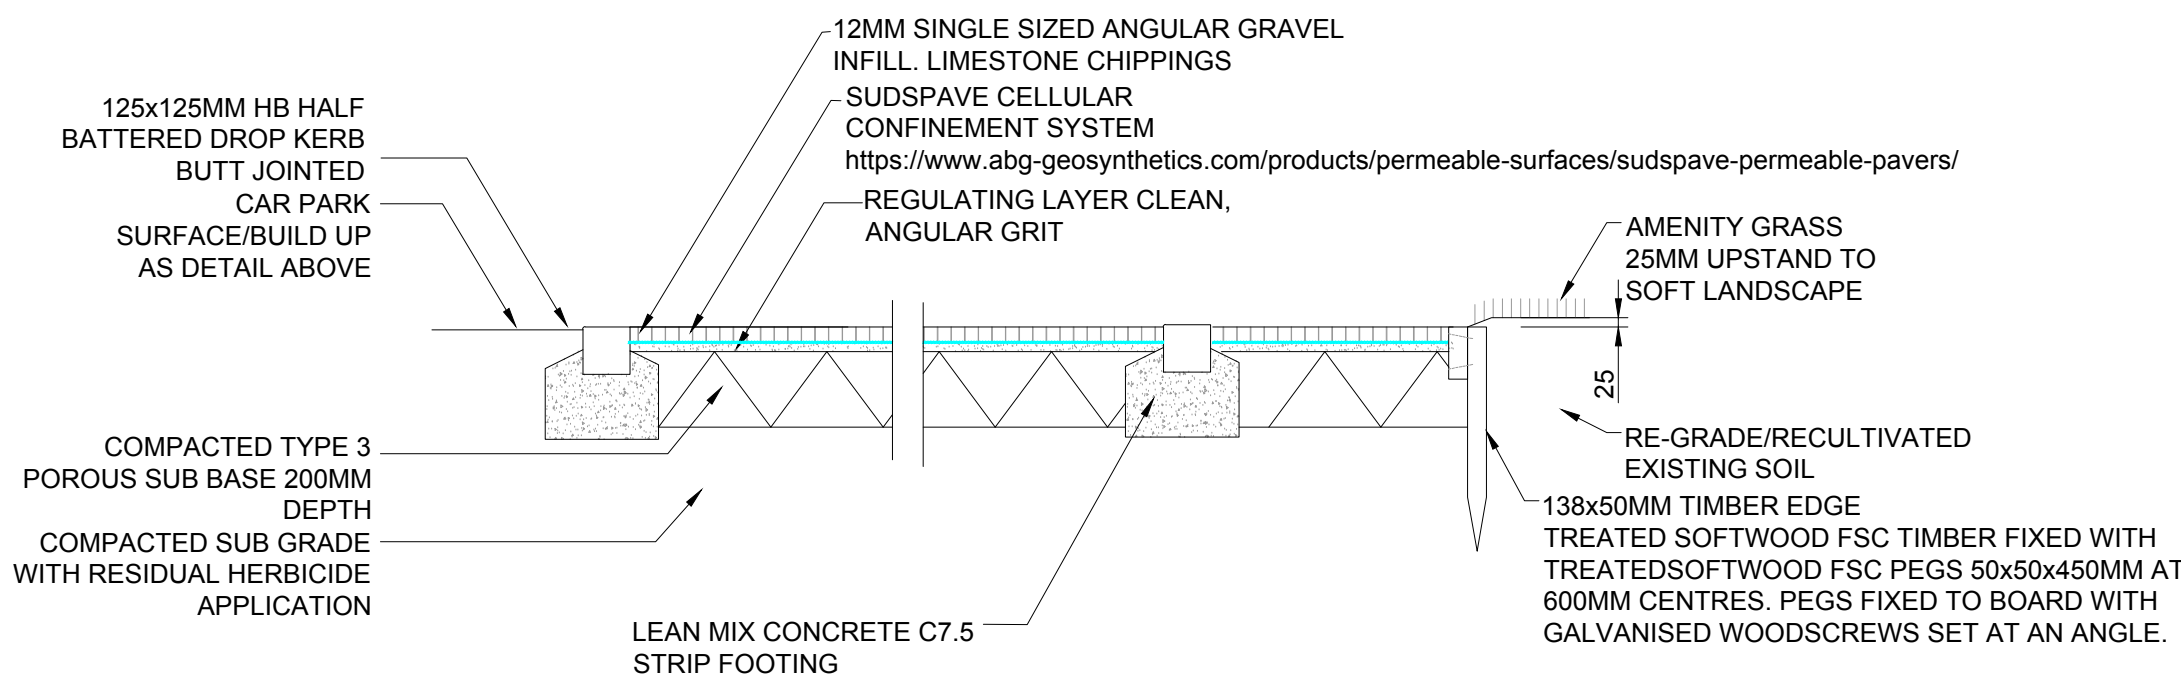

CAR PARK BAYS 1:20

Pedestrian perimeter to car park edge 1:20

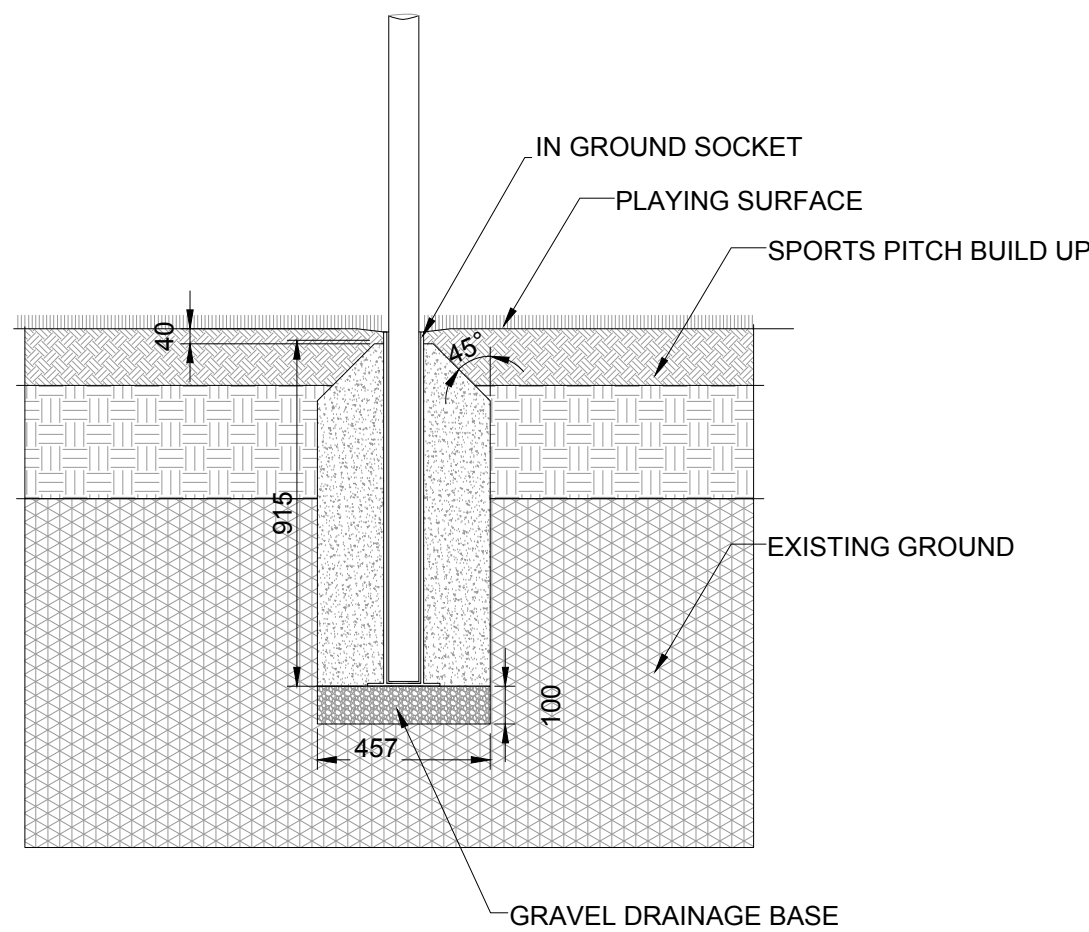

GOAL POST SOCKETS

DRAWING NOTES:		
GENERAL:		
1. COPYRIGHT OF THIS DRAWING IS VESTED IN PLINCKE AND IT MUST NOT BE COPIED OR REPRODUCED WITHOUT CONSENT.		
2. DO NOT SCALE FROM THIS DRAWING - DIMENSIONS GOVERN. IF IN DOUBT, ASK.		
3. ALL DIMENSIONS ARE IN MILLIMETRES UNLESS NOTED OTHERWISE. ONLY FIGURED DIMENSIONS ARE TO BE TAKEN FROM THIS DRAWING.		
4. ALL DIMENSIONS SHALL BE VERIFIED ON SITE BEFORE PROCEEDING WITH THE WORK. ALL CONTRACTORS MUST VISIT SITE AND BE RESPONSIBLE FOR TAKING AND CHECKING ALL DIMENSIONS RELATIVE TO THEIR WORK.		
5. PLINCKE SHALL BE NOTIFIED IMMEDIATELY, BY EMAIL, OF ANY DISCREPANCIES.		
6. PLINCKE ACCEPTS NO LIABILITY FOR ANY EXPENSE, LOSS OR DAMAGE OF WHATSOEVER NATURE AND HOWEVER ARISING FROM ANY VARIATION MADE TO THIS DRAWING OR IN THE EXECUTION OF THE WORK TO WHICH IT RELATES WHICH HAS NOT BEEN REFERRED TO THEM AND PRIOR APPROVAL OBTAINED.		
7. ALL PLINCKE DRAWINGS TO BE READ IN CONJUNCTION WITH ALL RELEVANT ARCHITECTURAL, GAS ENGINEERS AND M&E ENGINEERS DRAWINGS AND SPECIFICATIONS.		
REFERENCE FILES:		
1. THIS DRAWING IS BASED ON THE FOLLOWING EXTERNAL CONSULTANTS DRAWINGS:		
CONSULTANT	REFERENCE FILE	DATE RECEIVED
???	???	??/??/??

HEALTH, SAFETY & ENVIRONMENTAL INFORMATION:	
1. IT IS ASSUMED THAT ALL WORKS ON THIS DRAWING WILL BE CARRIED OUT BY A COMPETENT CONTRACTOR AND, WHERE APPROPRIATE, WORKING TO AN APPROVED METHOD STATEMENT.	
2. THIS DRAWING IS TO BE READ IN CONJUNCTION WITH ALL OTHER HAZARDS / RISKS WHICH HAVE BEEN IDENTIFIED AND RECORDED WITHIN THE PRE-CONSTRUCTION INFORMATION PACK AND / OR THE CONSTRUCTION PHASE HAS PLAN.	
3. IN ADDITION TO THE HAZARDS / RISKS NORMALLY ASSOCIATED WITH THE TYPES OF WORK DETAILED ON THIS DRAWING, NOTE THE FOLLOWING:	
ITEM N°	RISK REGISTER DETAILS
???	???

P04	STAGE 4		AA	AA	13/12/22
P03	STAGE 4	POST SOCKETS ADDED			
	STAGE 4	UPDATED TO RUGBY LEAGUE	AA	AA	09/12/22
P02	STAGE 4	METAL BENCH DETAIL UPDATED	AA	AA	11/02/19
P01	STAGE 4	DRAFT ISSUE	AA	AA	03/01/18

REV	DESCRIPTION	DRAWN	CHECK	DATE
KEY PLAN				



plincke.

MANCHESTER
t:0161 237 9223
e:north@plincke.co.uk

LONDON
t:0207 739 3330
e:london@plincke.co.uk

PROJECT TITLE BALDERSTONE PARK PLAYING PITCHES		
DRAWING TITLE TYPICAL DETAILS		
PROJECT No. 0522	DRAWING No. 0522-PLI-00-GF-DR-L-0210	SCALE @ A1 1:20
		DATE 03/01/19
		REVISION P04
SCALE BAR @ 1:20 