




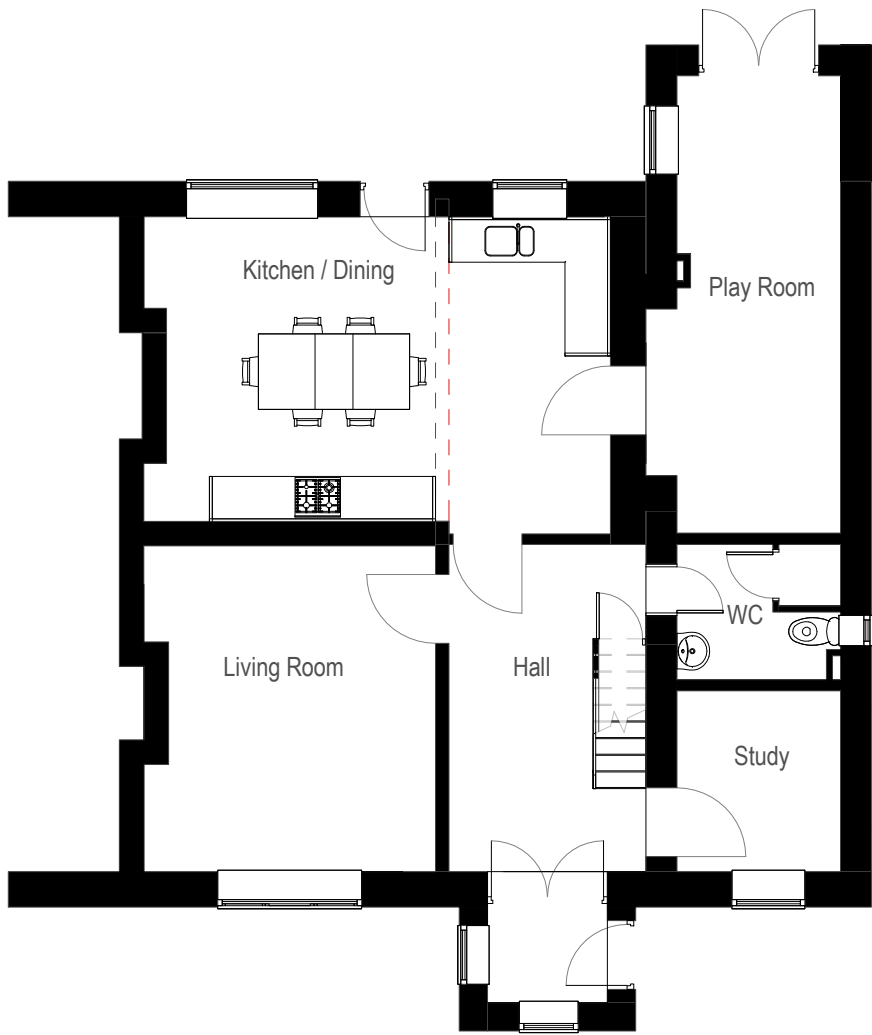

Ground Floor Existing
1 : 100

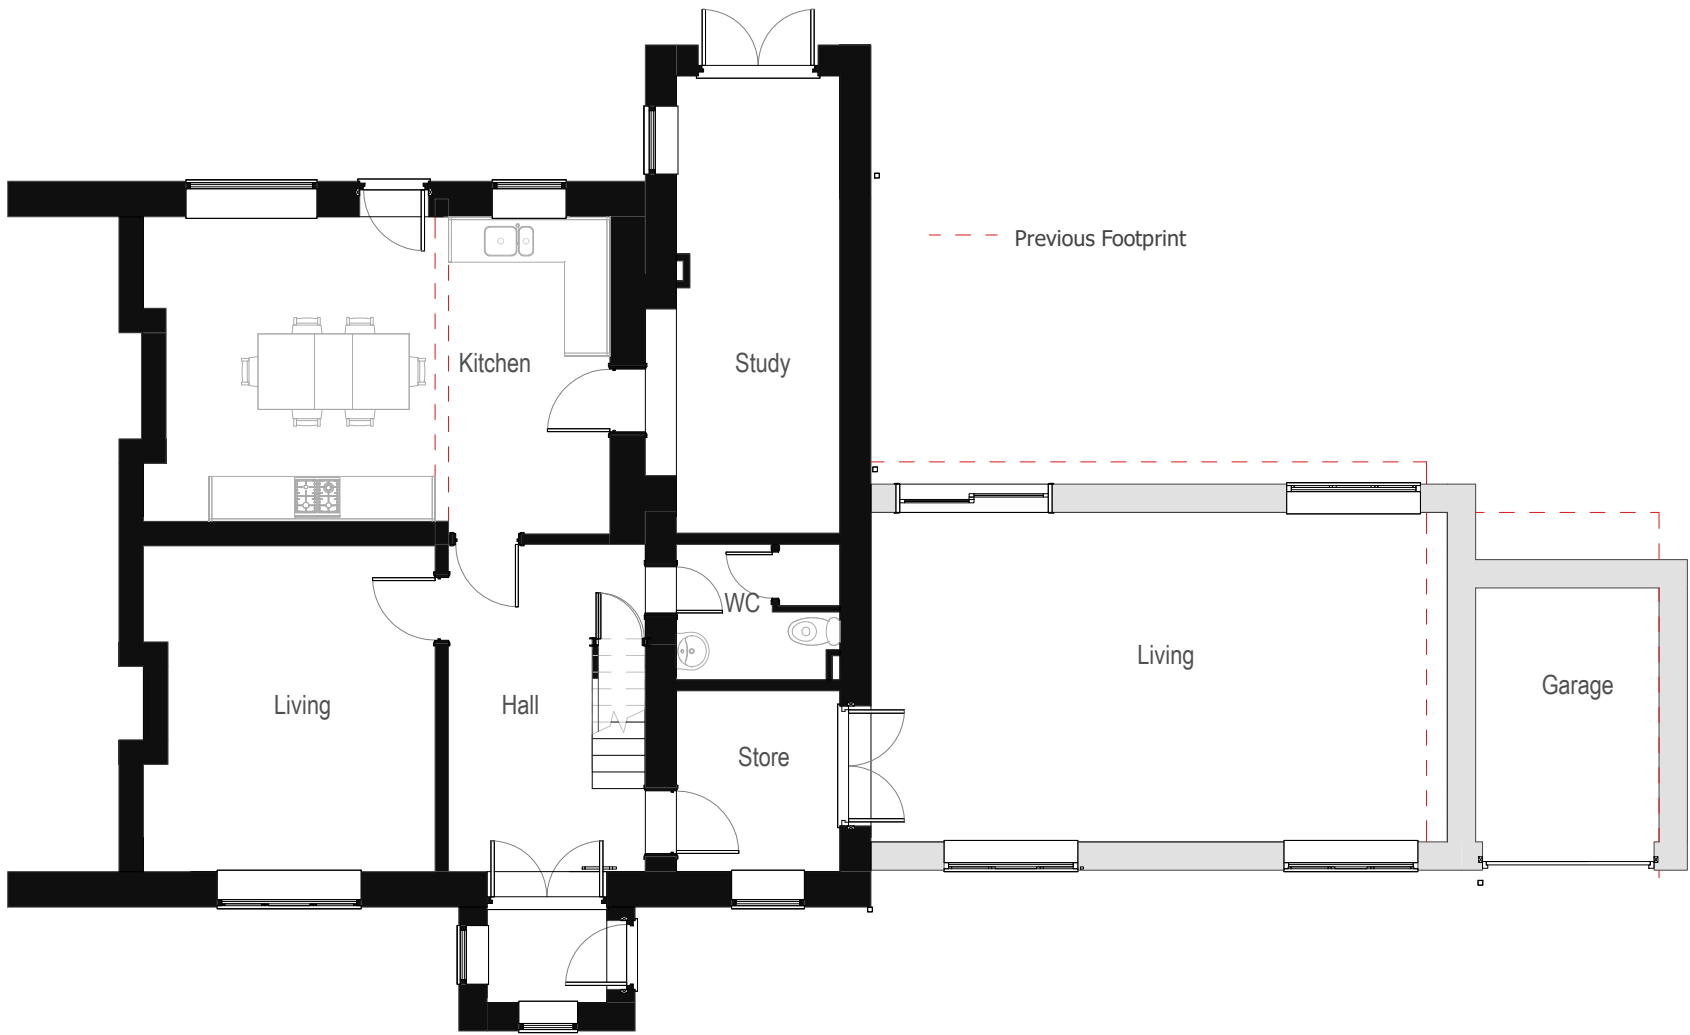

Ground Floor Proposed GA
1 : 100

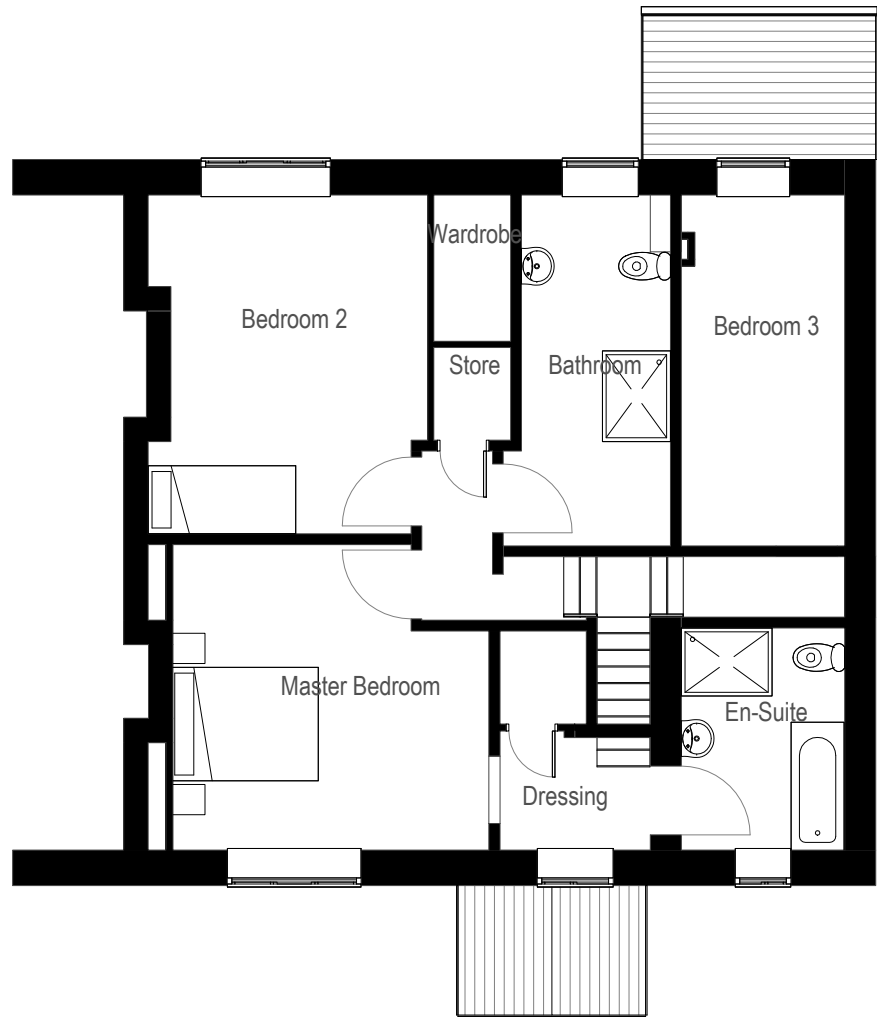

First Floor Existing
1 : 100



First Floor Proposed GA
1 : 100

1 Small amendment to footprint and elevations for variation submission LS 18/05/2023

Rev	Revision History	By	Date
Client:			

David Boyle

Drawing:

Existing & Proposed GA Plans

Drawing Number:

C2046-PL-200-01

Scale: 1 : 100	Size: A2	Date: 04/04/23
Drawn: Author	Checked: Checker	Rev: 1
Status: CONSTRUCTION		



C2046 - Rose Hill Cottage

www.quantumgroupnsw.co.uk
info@quantumgroupnsw.co.uk