


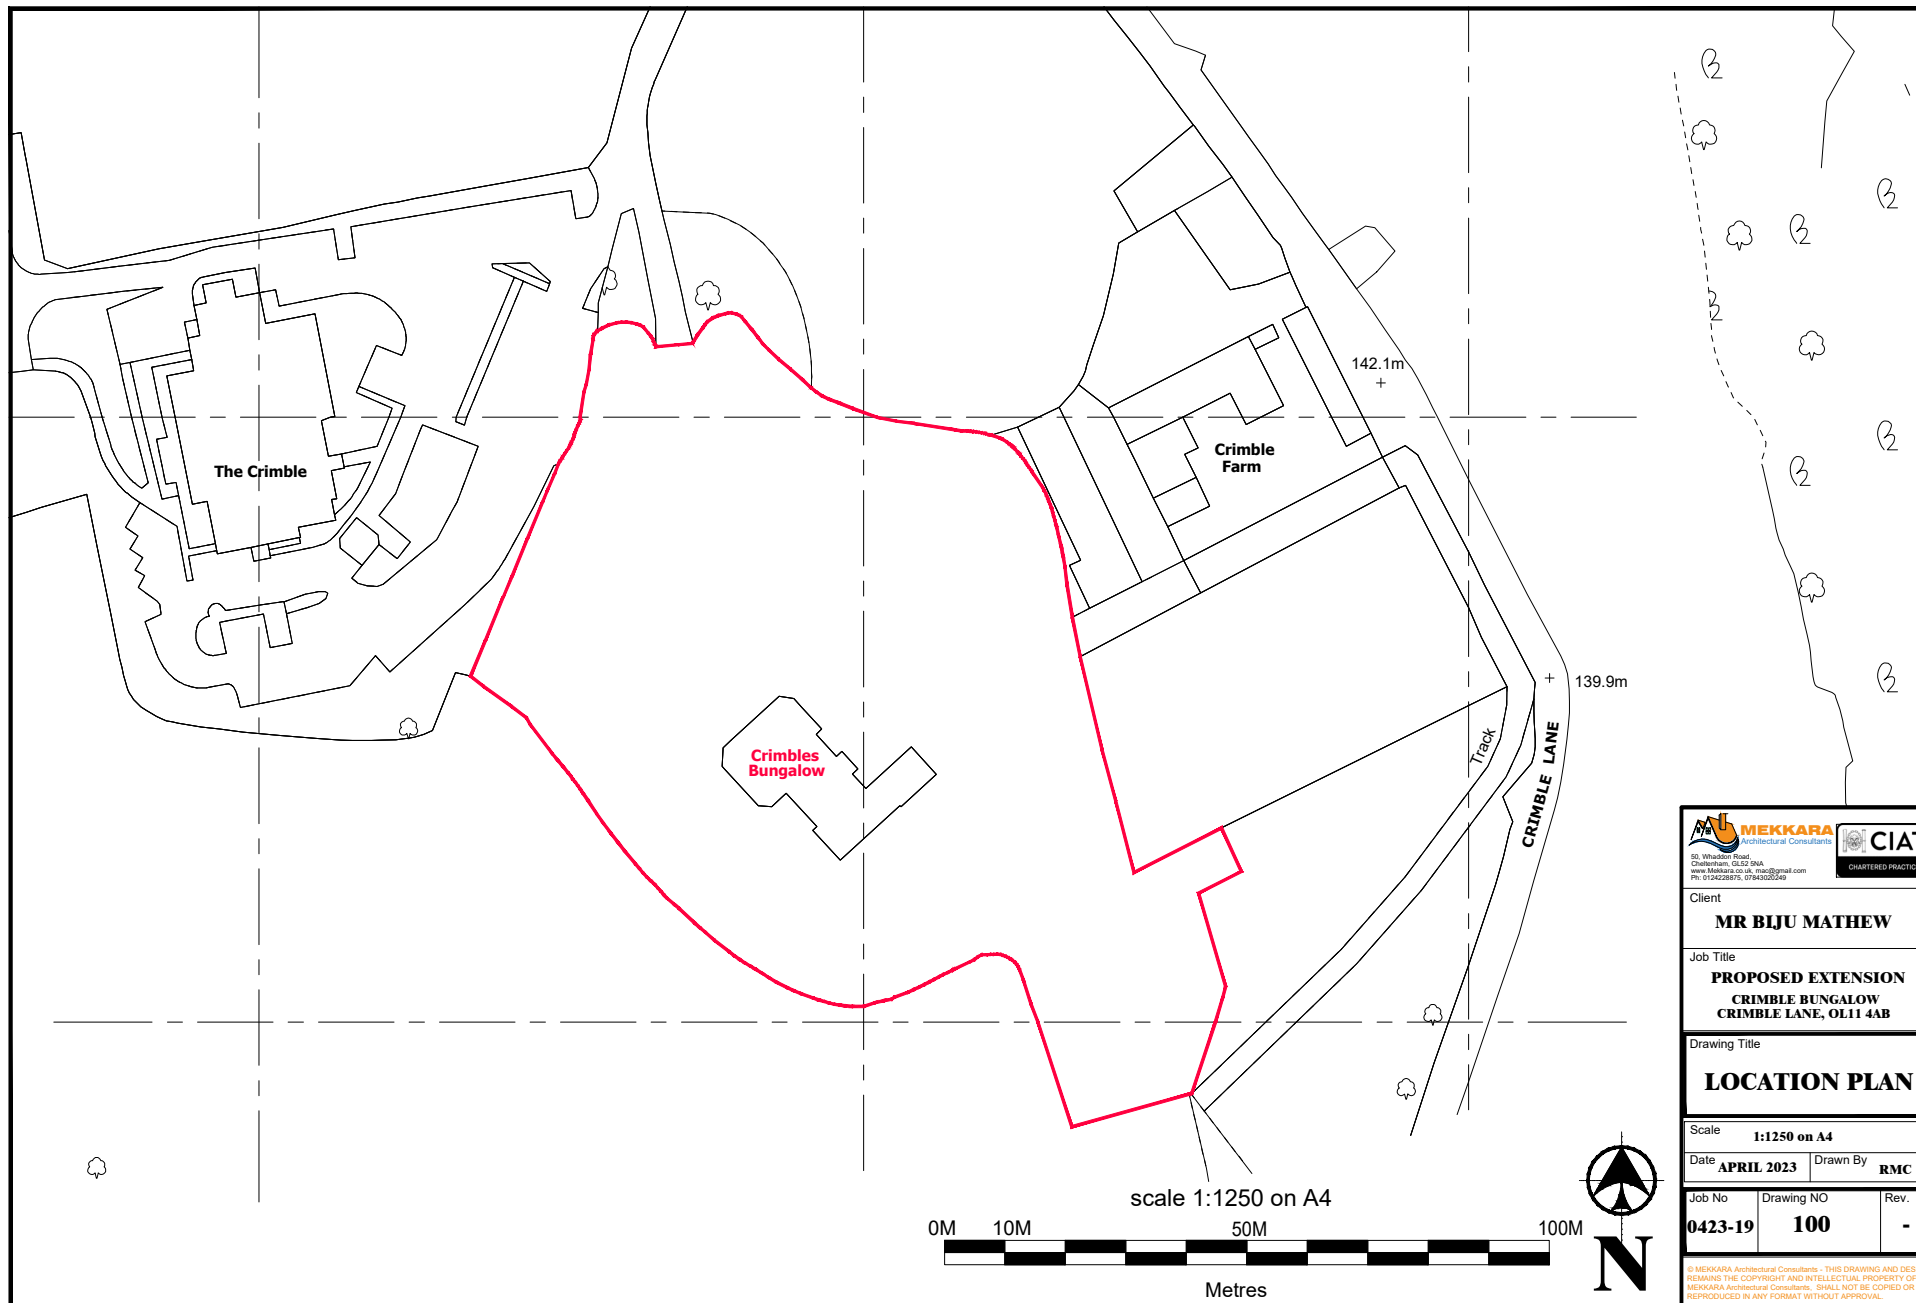

 		
50, Whiston Road, Chatterham, GL22 9AA www.mekkara.co.uk, meck@gmail.com Ph: 01542 288875, 07940303549		
Client MR BLJU MATHEW		
Job Title PROPOSED EXTENSION CRIMBLE BUNGALOW CRIMBLE LANE, OL11 4AB		
Drawing Title LOCATION PLAN		
Scale 1:1250 on A4		
Date APRIL 2023	Drawn By RMC	
Job No 0423-19	Drawing NO 100	Rev. -
© MEKKARA Architectural Consultants - THIS DRAWING AND DESIGN REMAINS THE COPYRIGHT AND INTELLECTUAL PROPERTY OF MEKKARA Architectural Consultants. SHALL NOT BE COPIED OR REPRODUCED IN ANY FORMAT WITHOUT APPROVAL.		