


- notes:
- DO NOT SCALE FROM THIS DRAWING - USE FIGURED DIMENSIONS ONLY.
 - TO BE READ IN CONJUNCTION WITH ALL OTHER CONSULTANTS / SPECIALISTS DRAWINGS. REPORT ANY DISCREPANCIES BEFORE AFFECTED WORK COMMENCES.
 - ALL SETTING OUT DIMENSIONS TO BE CHECKED ON SITE BY CONTRACTOR BEFORE WORK COMMENCES.

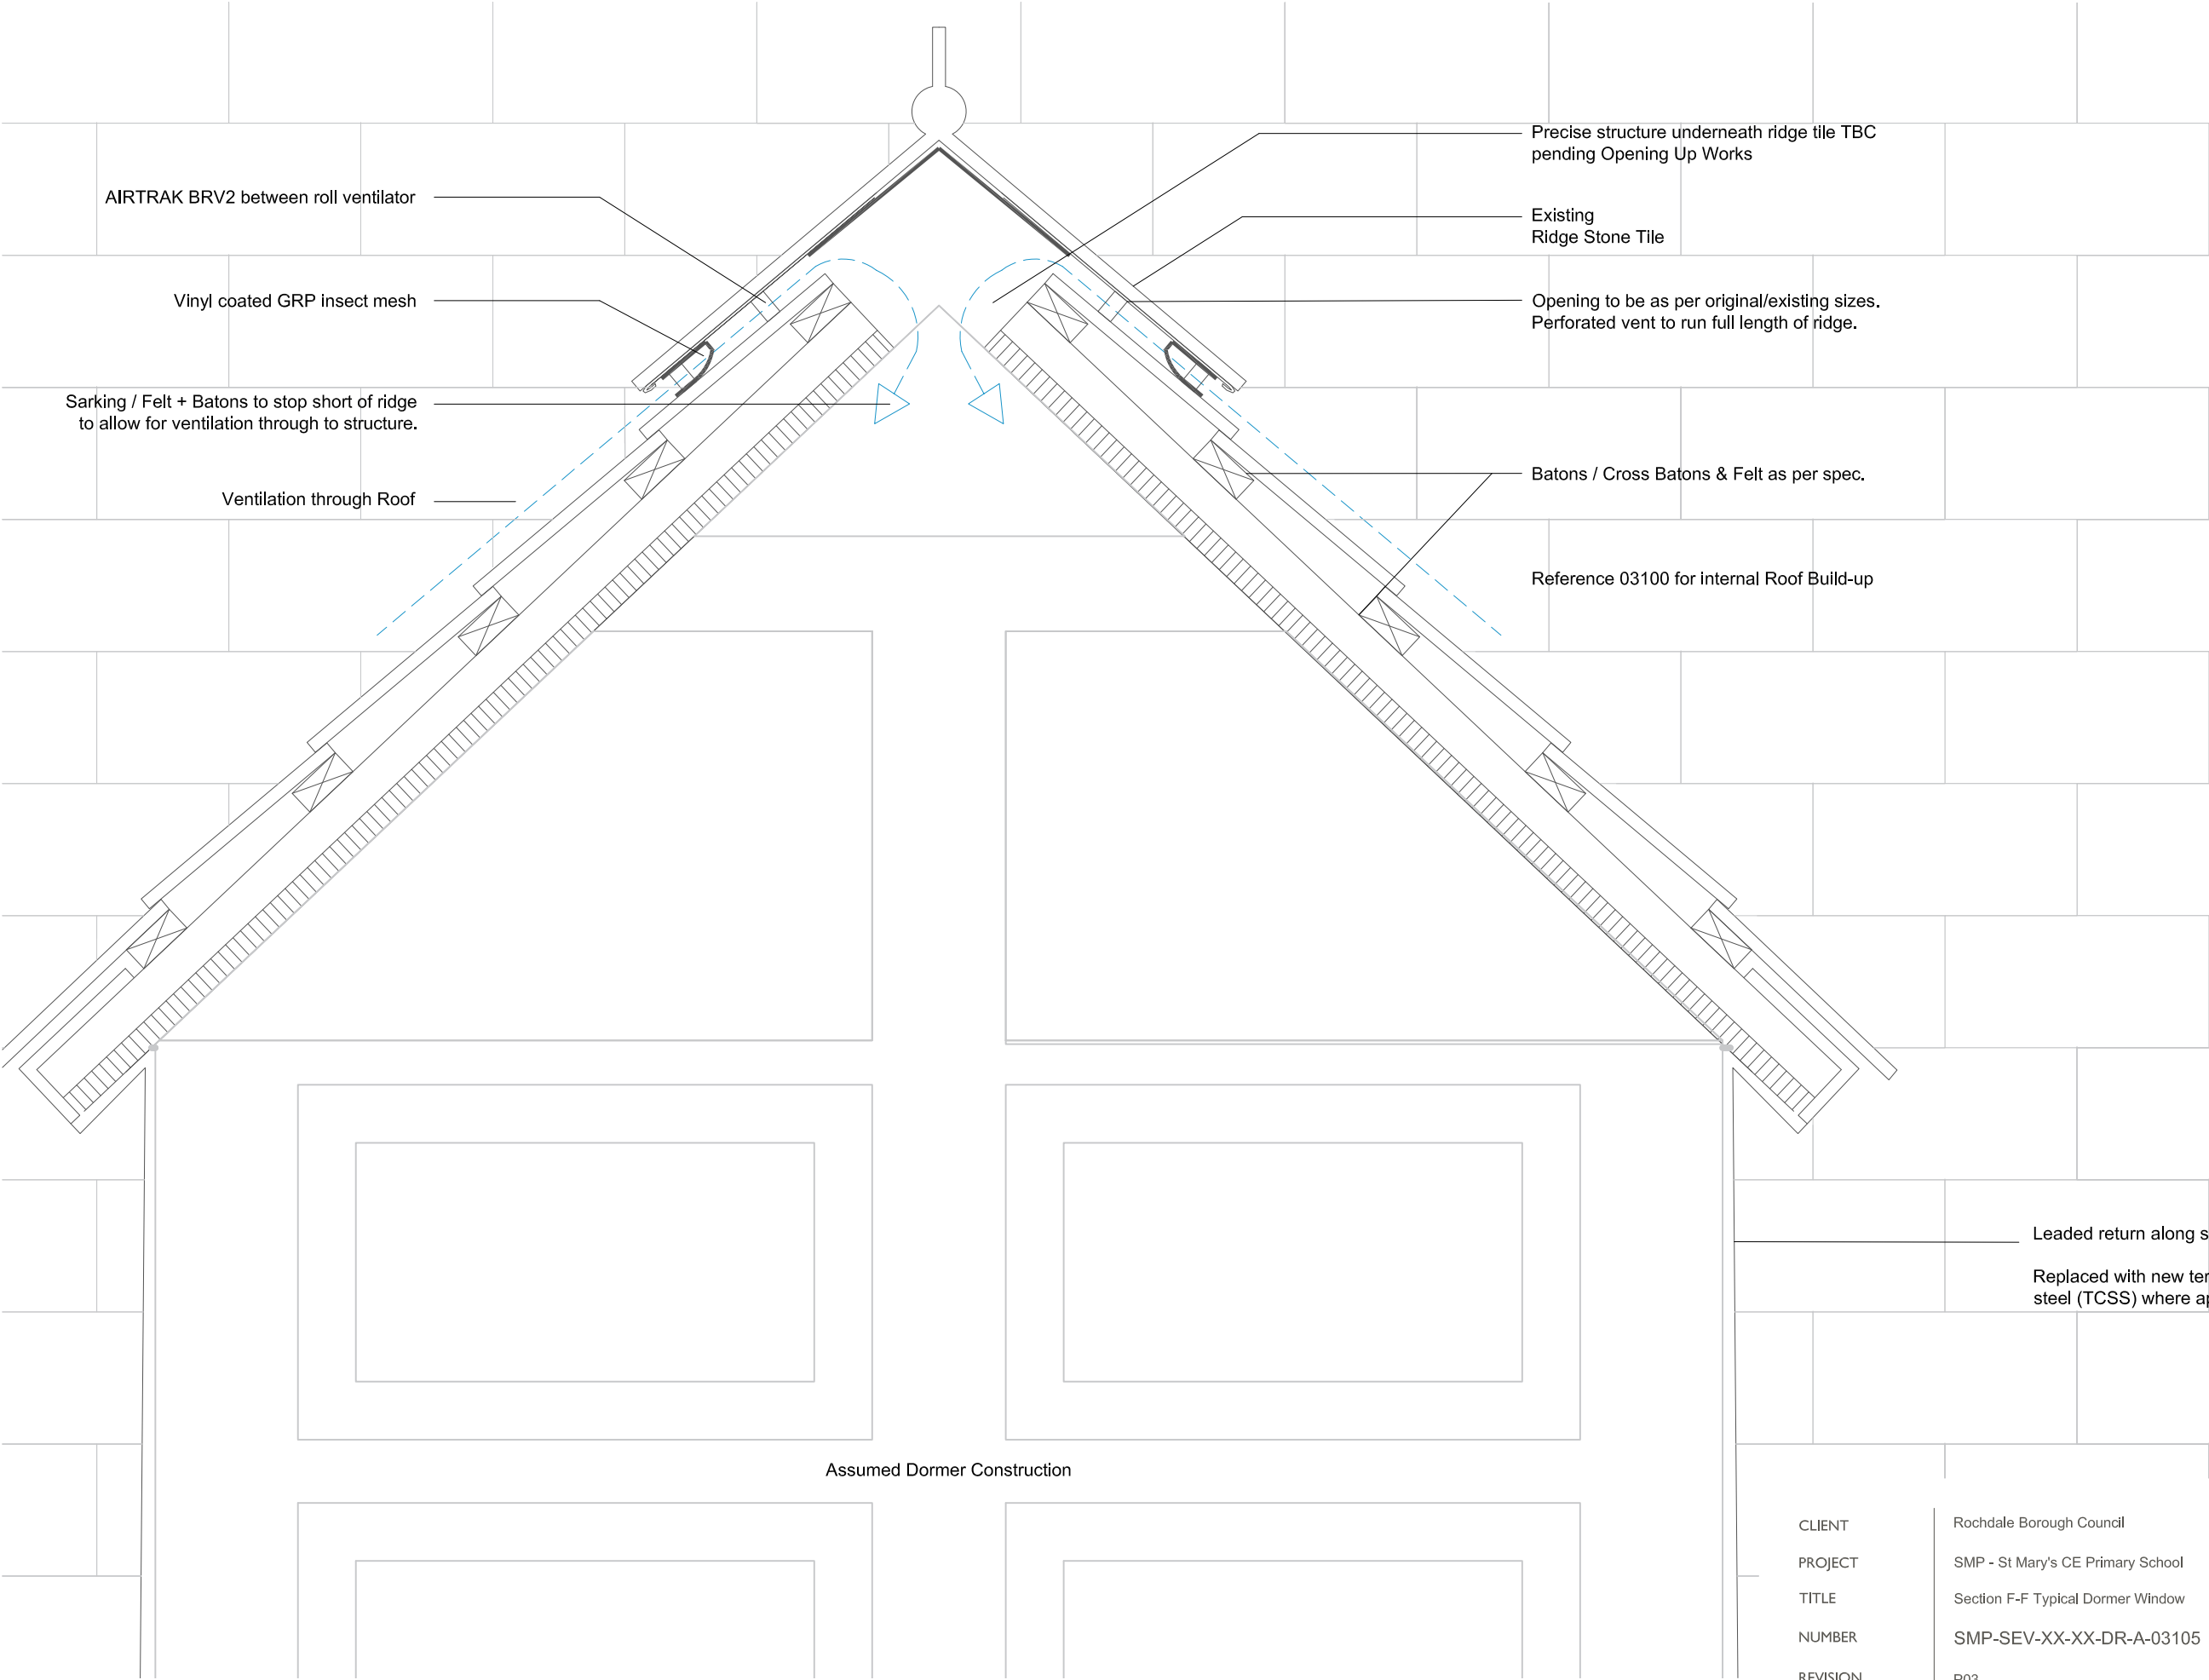

REVISIONS	P03	07/03/24	SM	SGi
	P02	05/12/23	SM	
	P01	20/10/23	SM	
		DATE; DRAWN; CHECK		

CLIENT	Rochdale Borough Council		
PROJECT	SMP - St Mary's CE Primary School		
TITLE	Section F-F Typical Dormer Window		
NUMBER	SMP-SEV-XX-XX-DR-A-03105		
REVISION	P03		
STATUS	Planning		
SCALE	1:5	@ A3	
DATE	20/10/23		
DRAWN BY	SM		
CHECKED BY	SGi		
seven. SEVENARCHITECTURE.CO.UK Studios at : 61 Oxford Street, MANCHESTER, M1 6EQ t : 0161 236 5655 Clarendon House, Victoria Avenue, HARROGATE, HG1 1DY t : 01423 709 807 Galeri 6, Doc Fictoria, CAERNARFON, LL55 1SQ t : 01286 685 253 24 Greville Street, LONDON, EC1N 8SS t : 0203 036 0691			