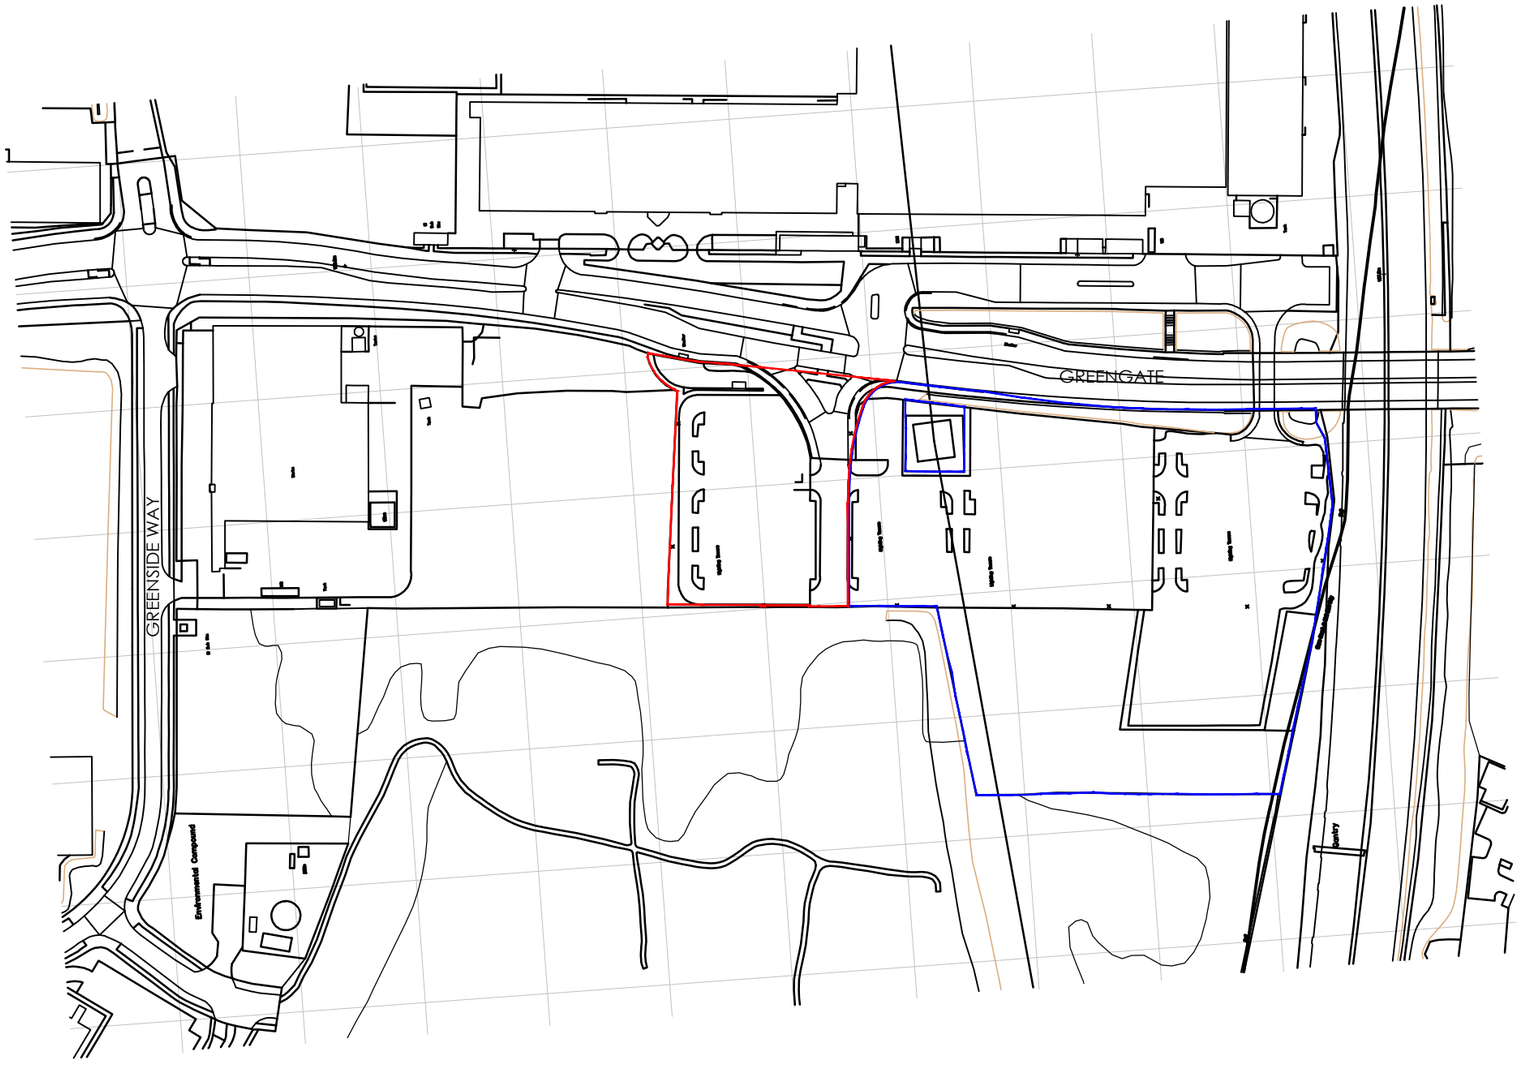

General Notes

All site dimensions shall be verified by the Contractor on site prior to commencing any works.

Do not scale from this drawing.

Only work to written dimensions.

This drawing is the property of Fletcher-Rae (UK) Limited (t/a Fletcher-Rae) and copyright is reserved by them. The drawing is not to be copied or disclosed by or to any unauthorised persons without the prior written consent of Fletcher-Rae (UK) Limited.

Site Boundary

Site Area: 1.79 Acres/ 0.72Ha

Previously Consented Scheme

N

Revision	A	Updated in line with client comments	21.02.19 CF

Scale 1:2500@A3
Status PLANNING
Drawn by CF
Date 12.02.19
Client
Royal London Mutual Insurance Society Ltd
Project
Chadderton Phase 2 Development

Drawing Description
Location Plan

Drawing No. 17022_PL100 Rev. A

fletcher | rae
Architects | Master Planners | Designers

Hill Quays, 5 Jordan Street, Manchester, M15 4PY

t ■ +44 (0)161 242 1140
f ■ +44 (0)161 242 1141
w ■ www.fletcher-rae.com
e ■ info@fletcher-rae.com