



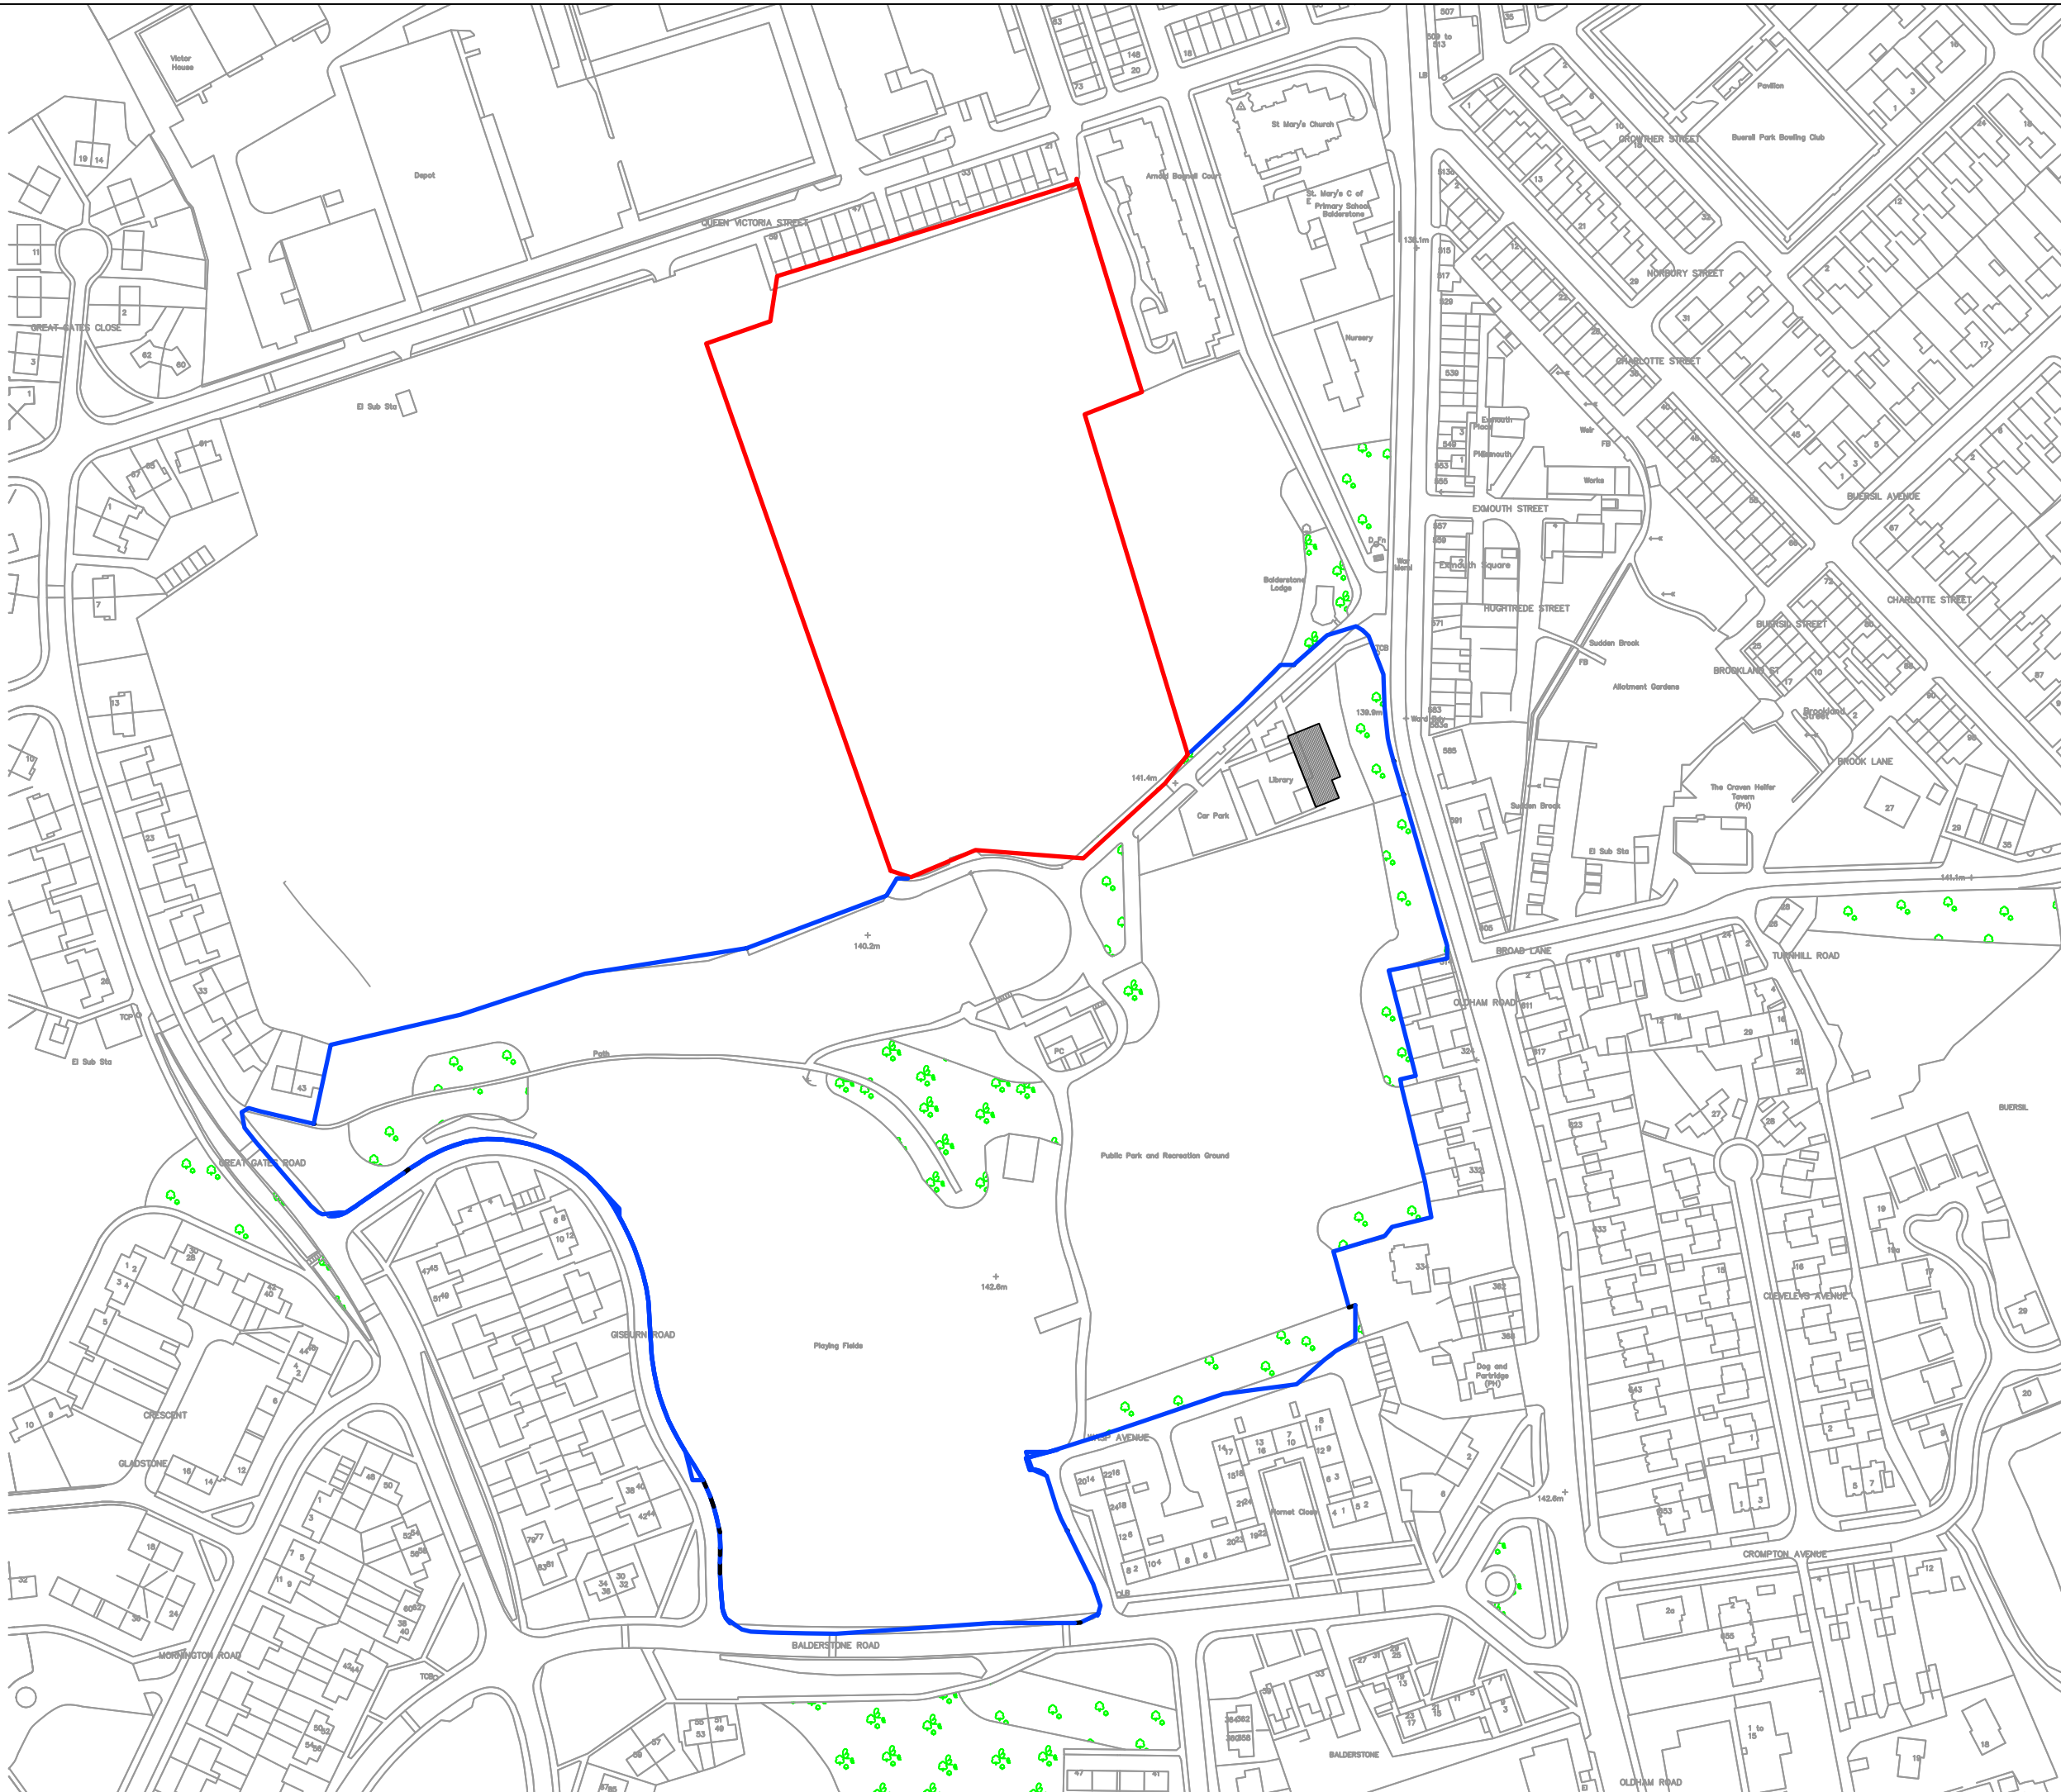

Revisions			
B	Site boundary amended	FC	06/08/18
A	Site boundary amended	FC	19/06/17

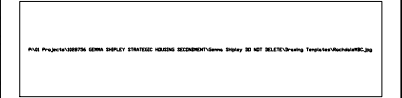

PROPERTY SERVICES TECHNICAL AND BUILDING SURVEYING Tel : (01706) 647474			
Client	CORPORATE SERVICES		
Project	BALDERSTONE PARK		
Title	PROPOSED PLAYING PITCHES- LOCATION PLAN		
Drawn by	Date	Purpose of issue	Scale
GB	APRIL 17	Planning	1:2000 @ A3
Checked by	Date	Drawing No.	Rev.
MP	AUG 2018		
Approved by	Date	2002803-L01 B	