

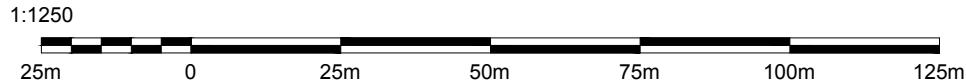


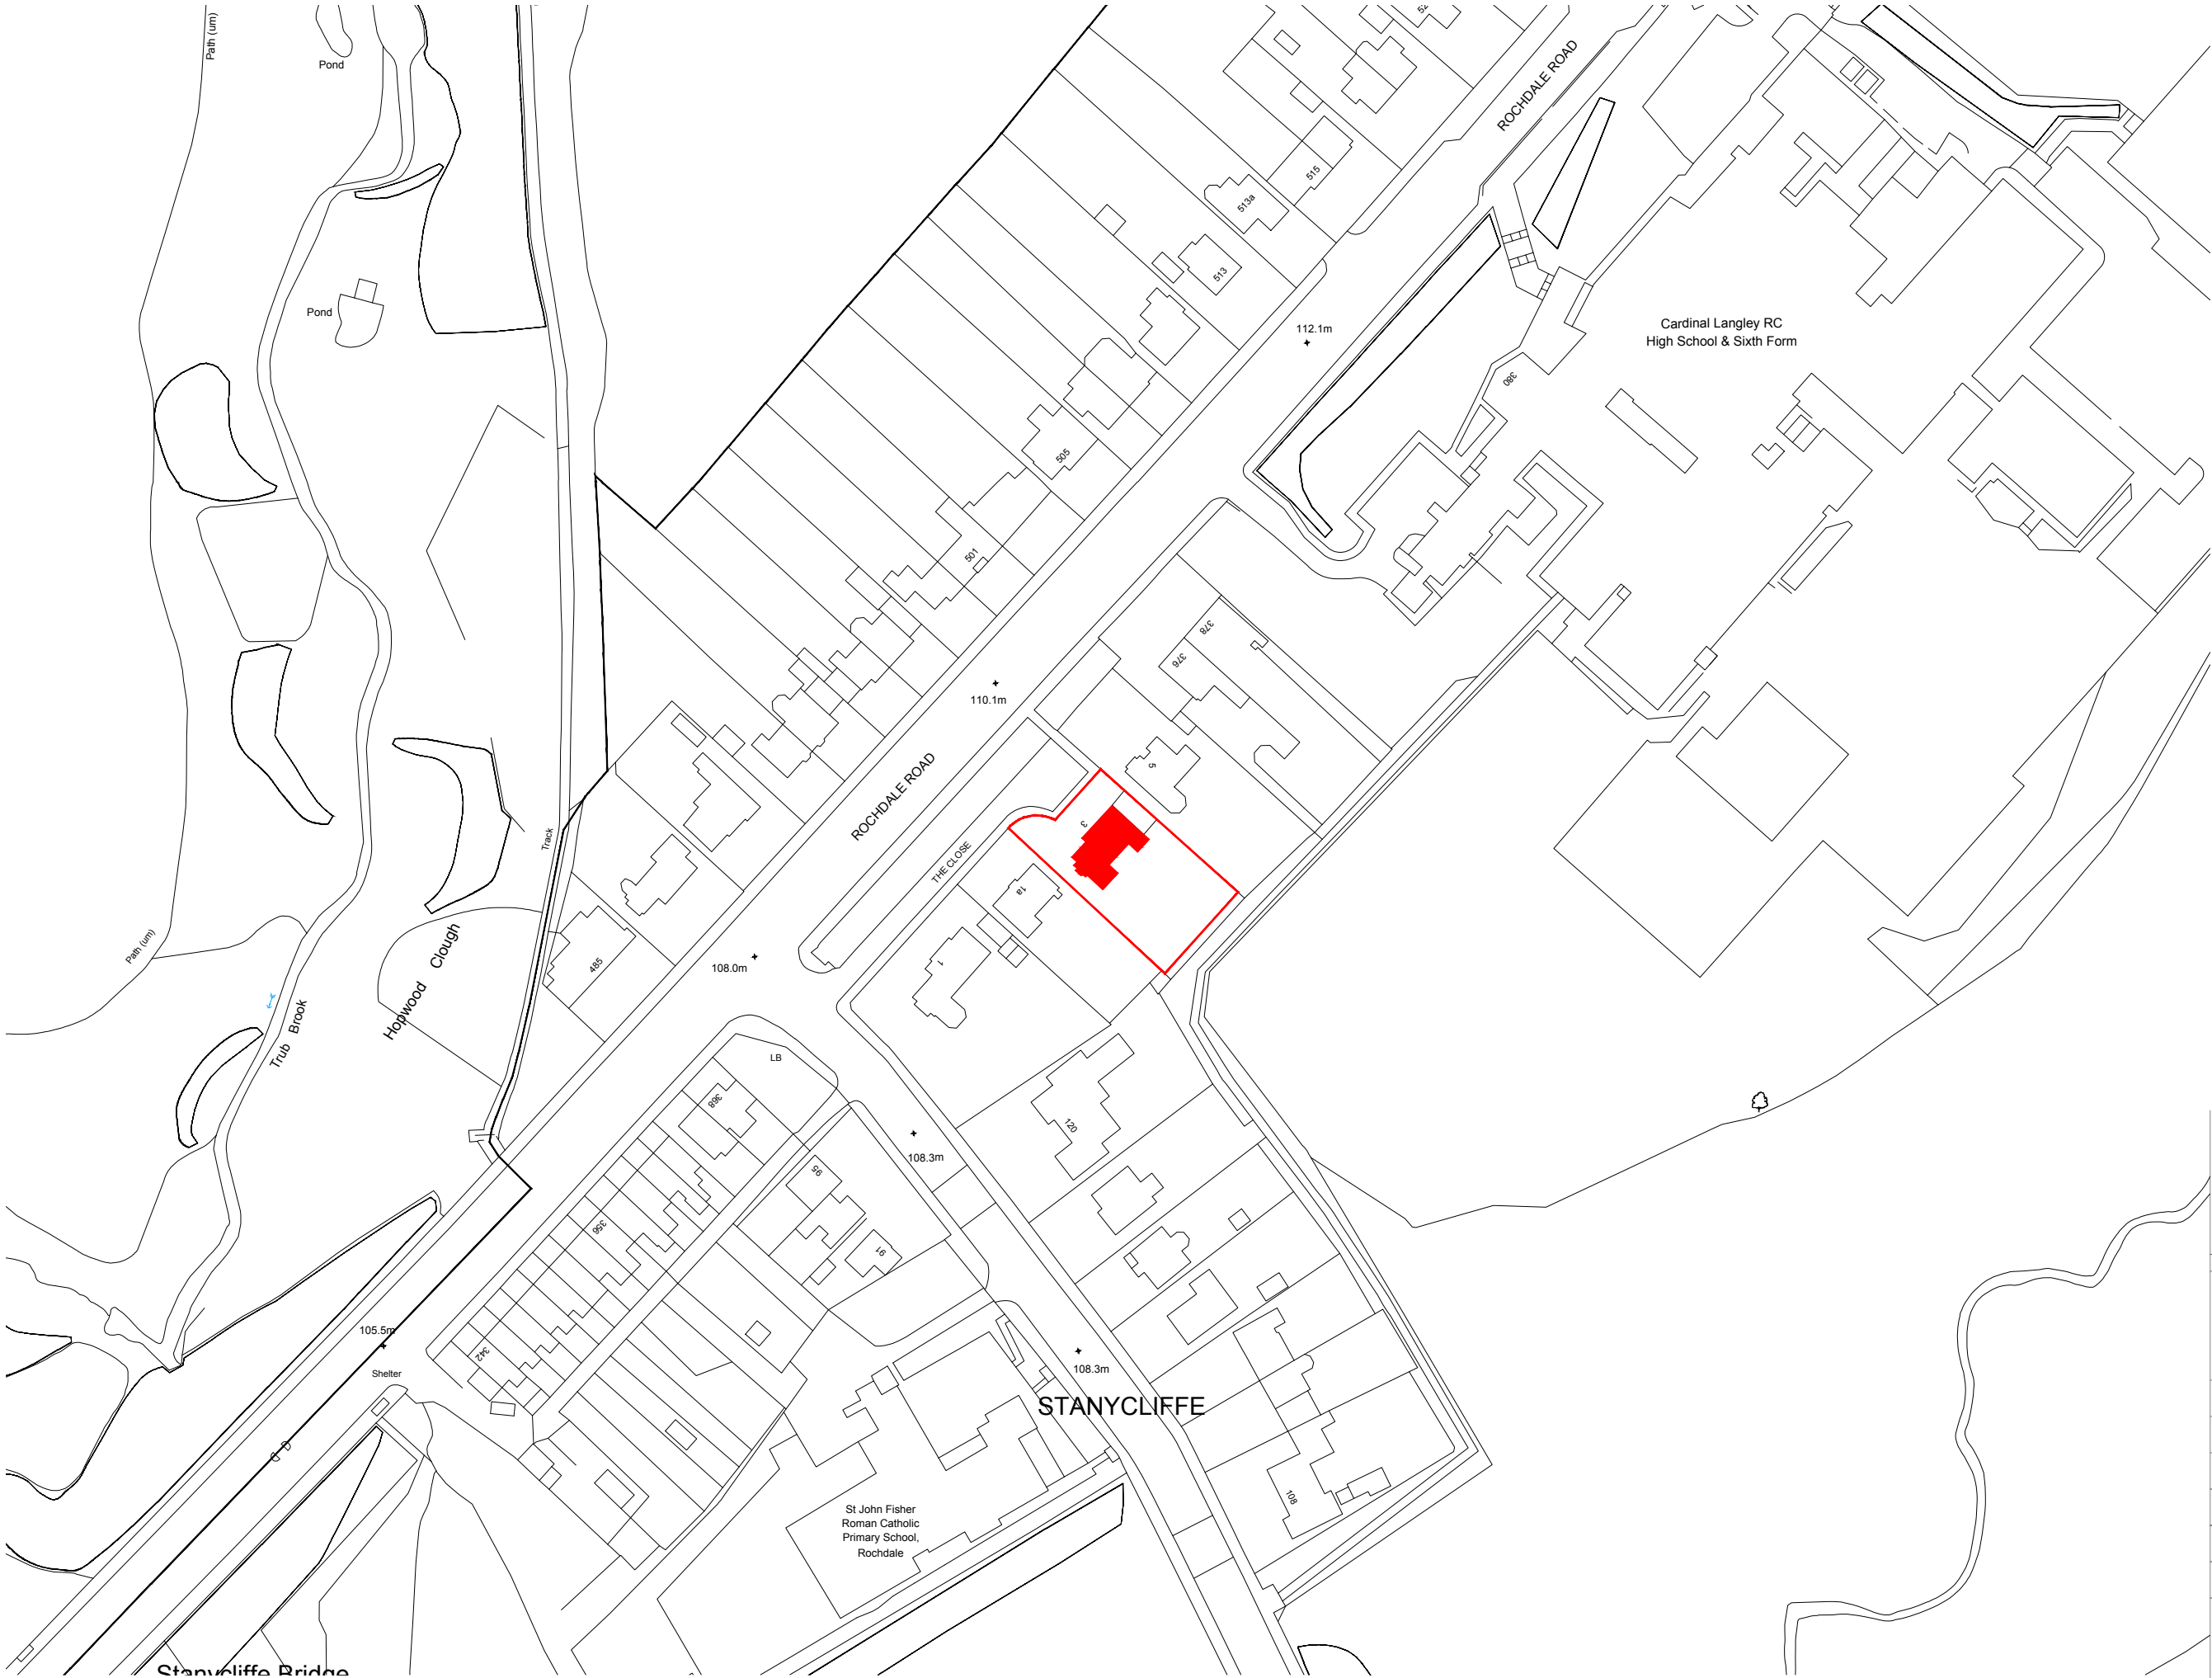

NORTH

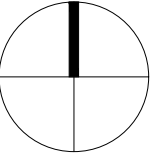

X	XX	XX		XX	XX
Rev	Date	Description			Rev By Chk'd By
Project Title		HOME REMODEL & EXTENSION			
		3 THE CLOSE MIDDLETON ROCHDALE M24 2QN			
Client		MR HAMPSON			
Status		PLANNING			
Scale		1:1250	Drawing Size		A3
Drawn By	SFW	Checked By	PDP	Date	11/23
Drawing Title		EXISTING & PROPOSED PLANS			
Job-Dwg No		538ROC-100			
ABODE MANCHESTER 0161 711 0858 No.1 Spinningfields, WeWork (Abode) Quay Street, Manchester, M3 3JE LONDON 020 3053 8255 1 Knightsbridge Green, 7th Floor, Office 7.02 London, SW1X 7NE info@abode-architecture.co.uk www.abode-architecture.co.uk					

This drawing's copyright and may not be reproduced in whole or part without written authority. Do not scale off this drawing.