



- Key**
- General waste area
 - Recycling area
 - Provision for waste compactor 4.8m x 2m
 - Provision for skip 2m x 4m
 - Provision for roll on roll off containers 6.1m x 2.4m




Notes

All four units have individual refuse stores that provide dedicated general waste and recycling waste facilities. Each store is clearly labelled and easily identifiable for segregation, storage and collection of recycled waste streams, positioned for easy access by all occupants and within 20m of building access. Indicative areas for a skip, waste compactor and roll on roll off container have been identified and clearly marked on the drawing.


Waste Management provisions have been calculated in accordance with BREEAM UK New Construction 2018 Wst 03 Operational waste.

Provisions for Recycling Waste Management

- Unit L1 = 10.6m²
- Unit L2 = 10.6m²
- Unit L3 = 6.9m²
- Unit L4 = 6.9m²

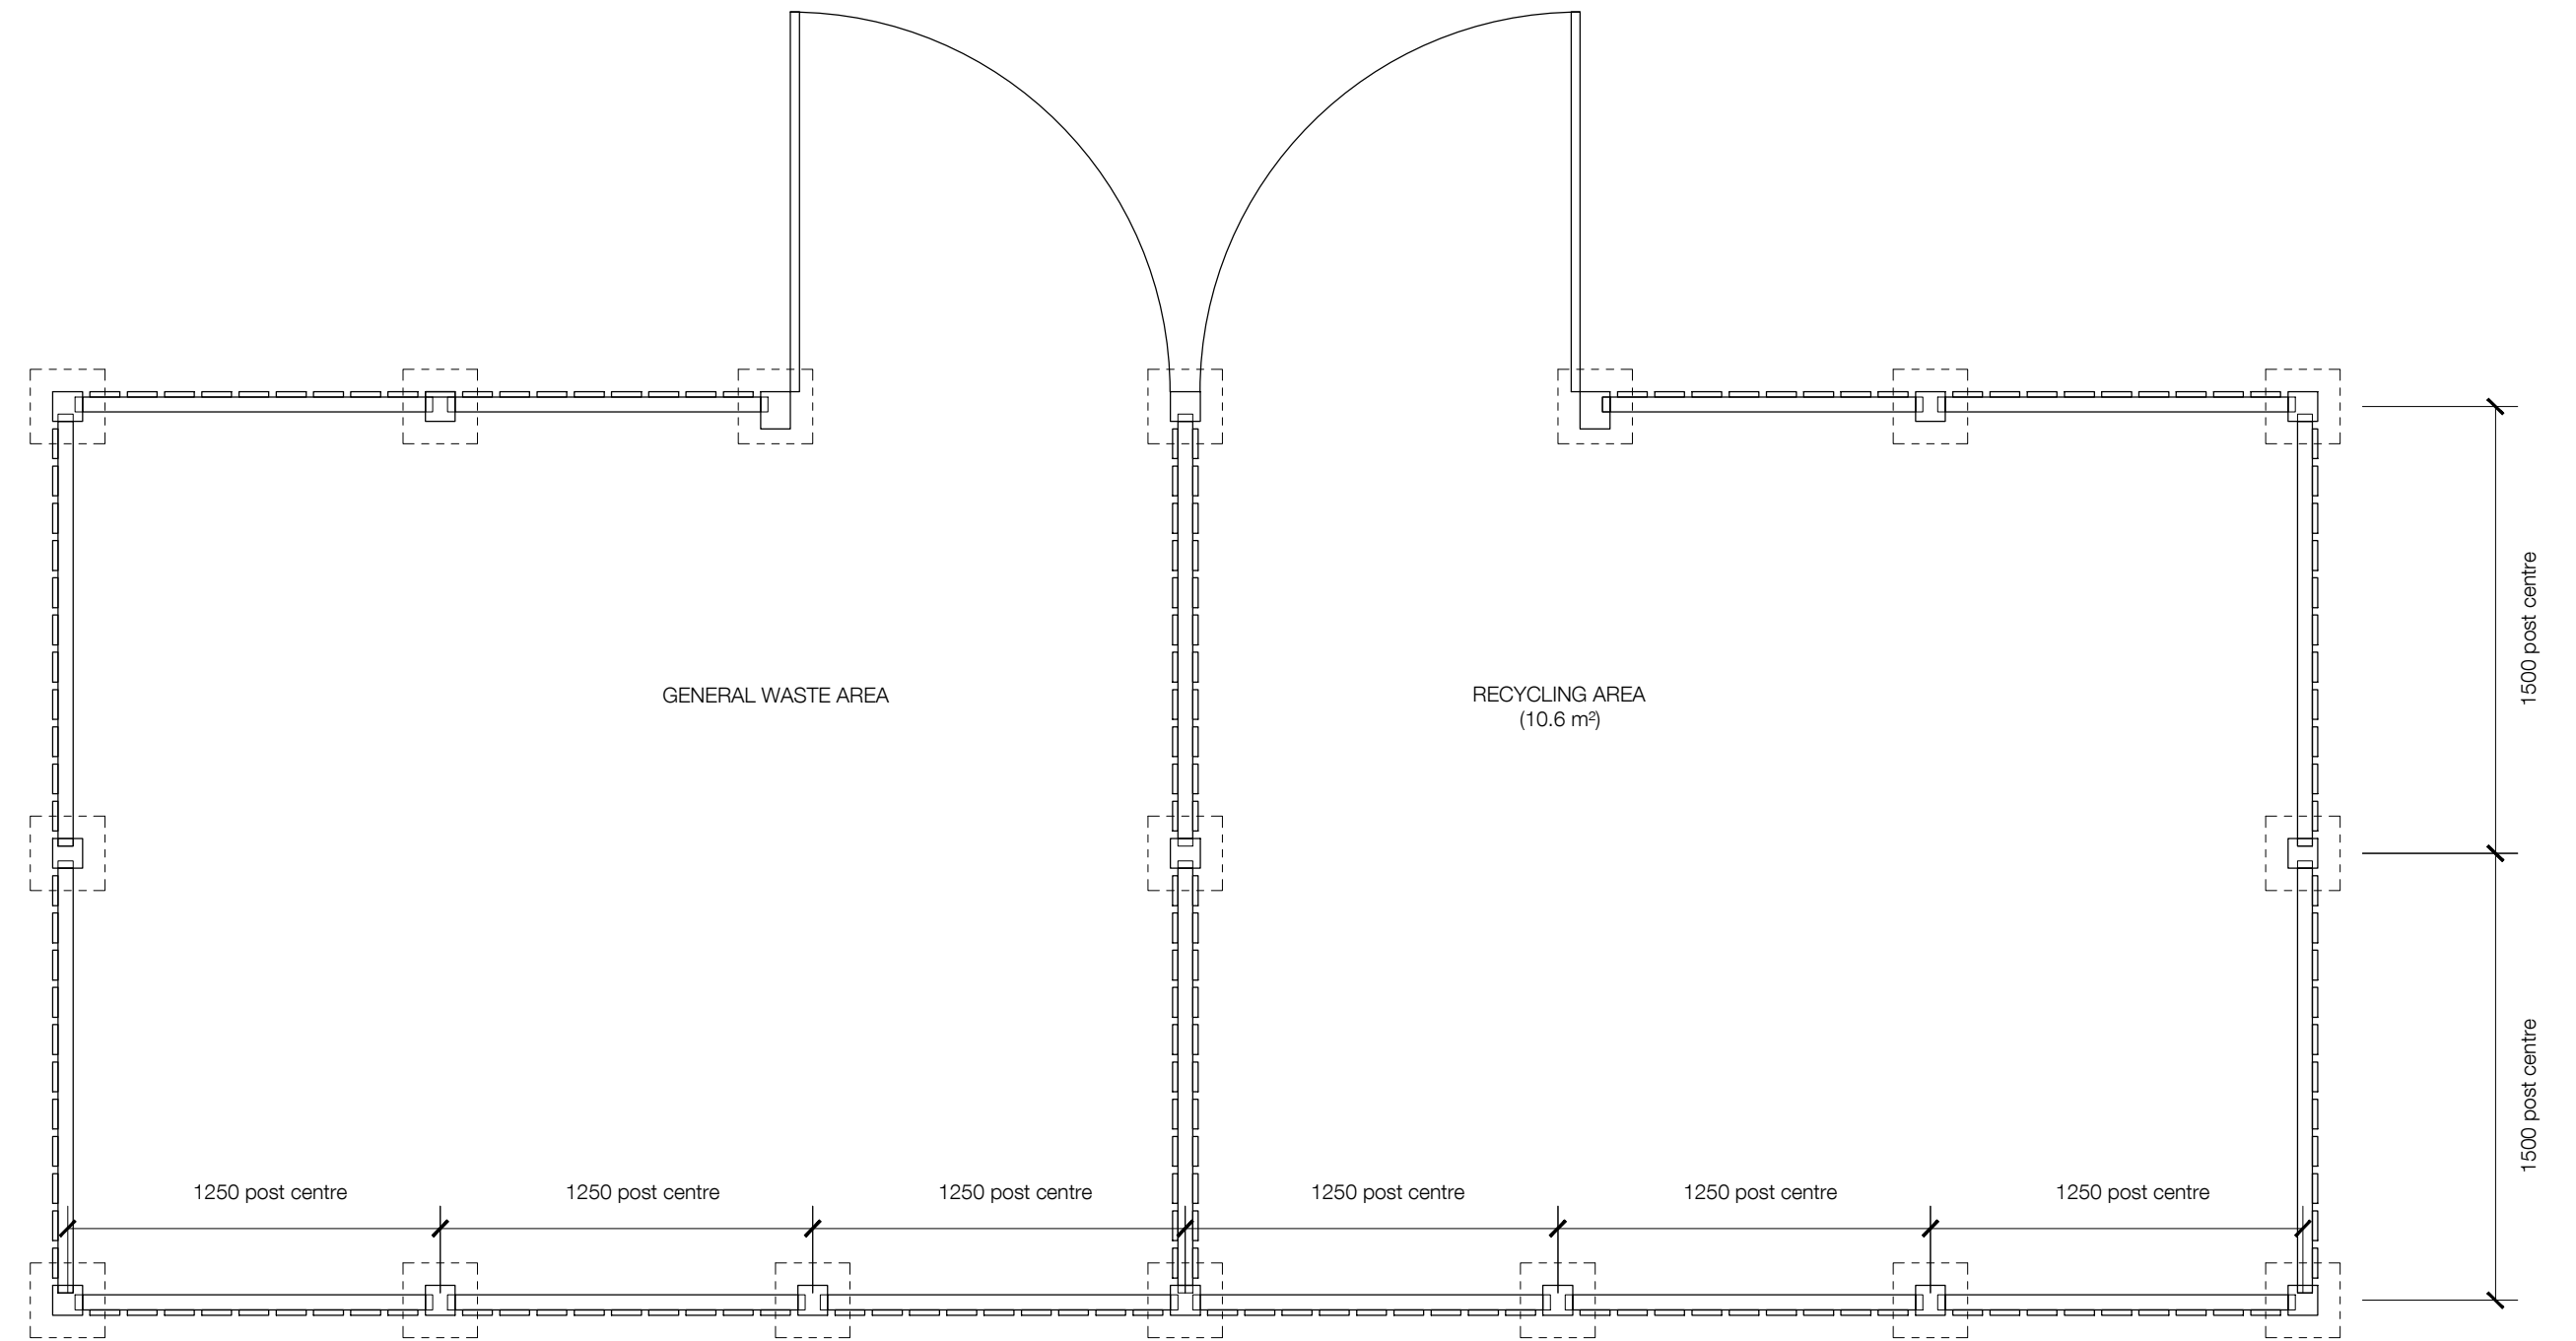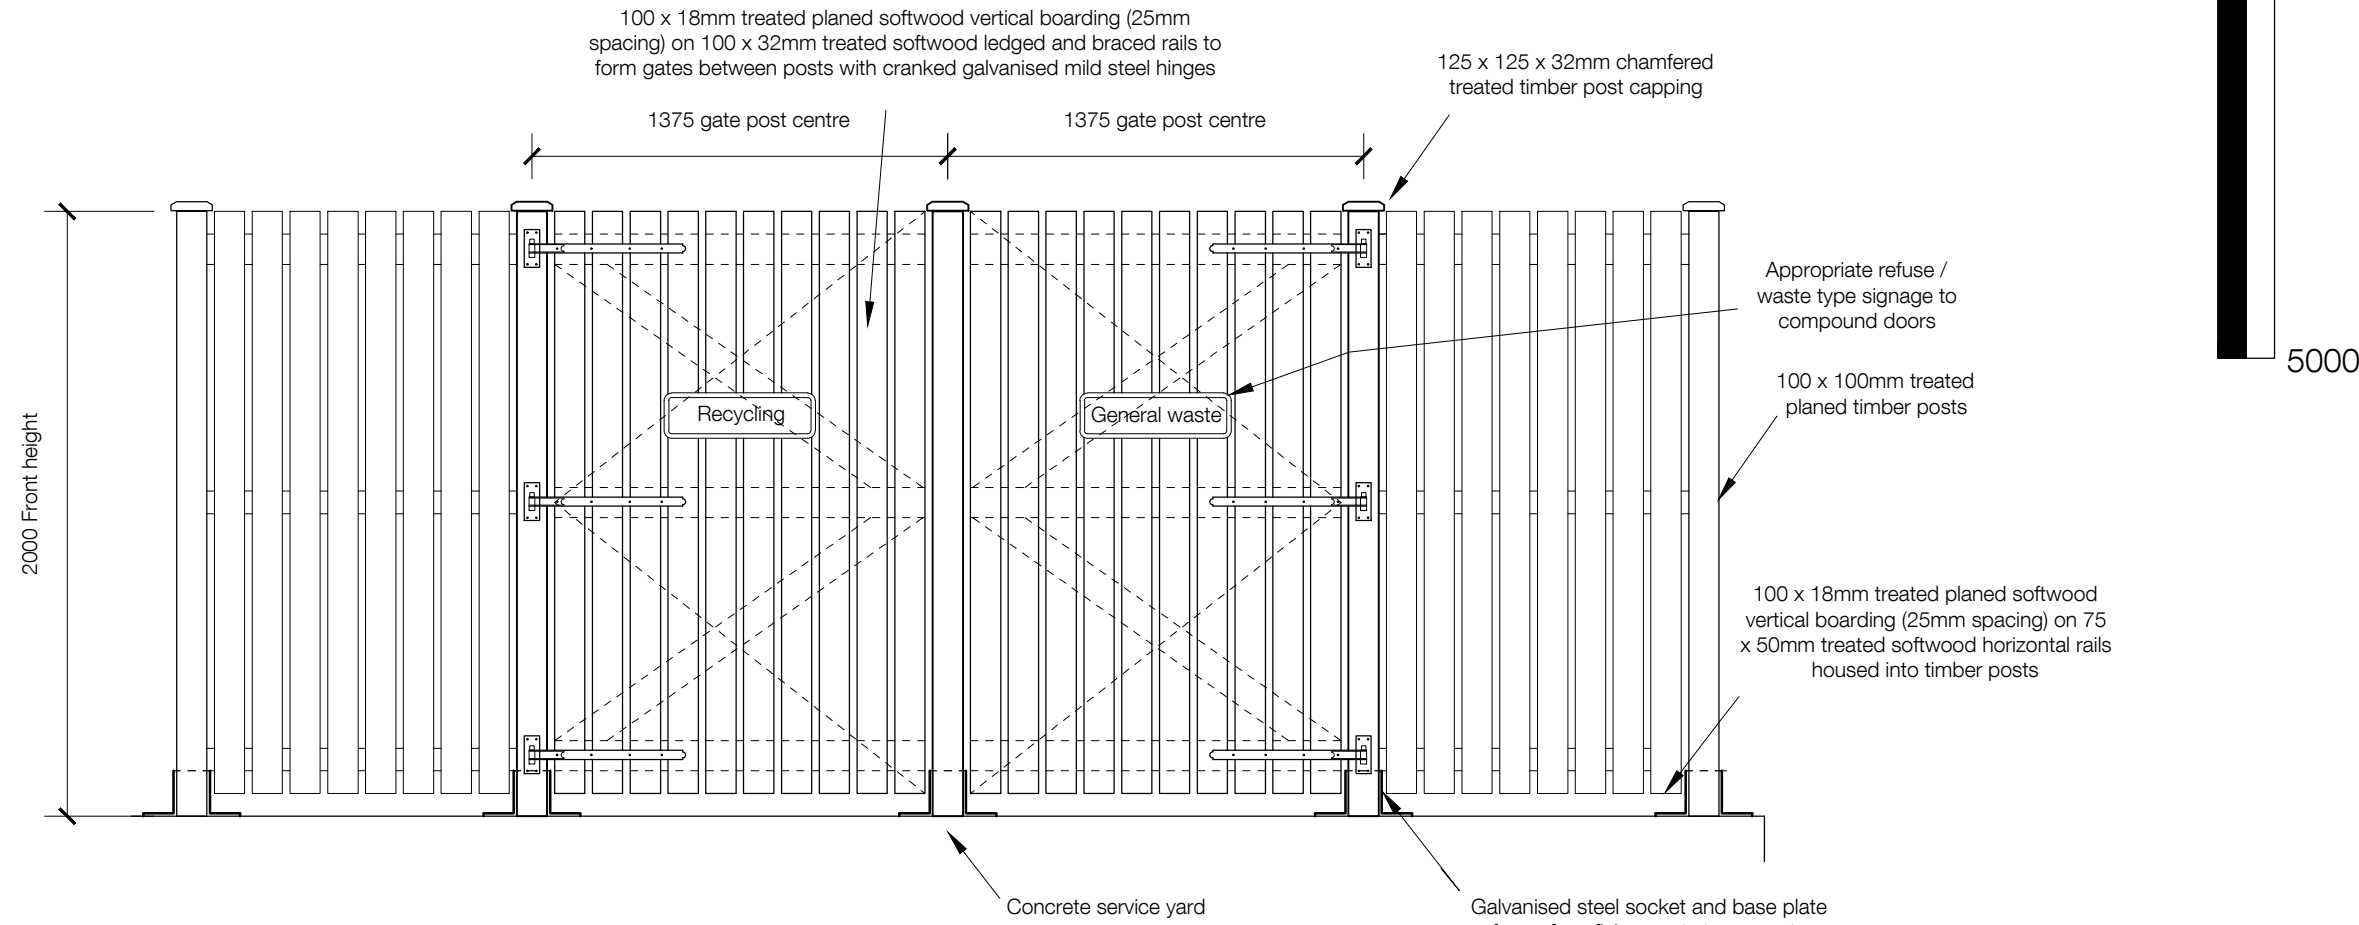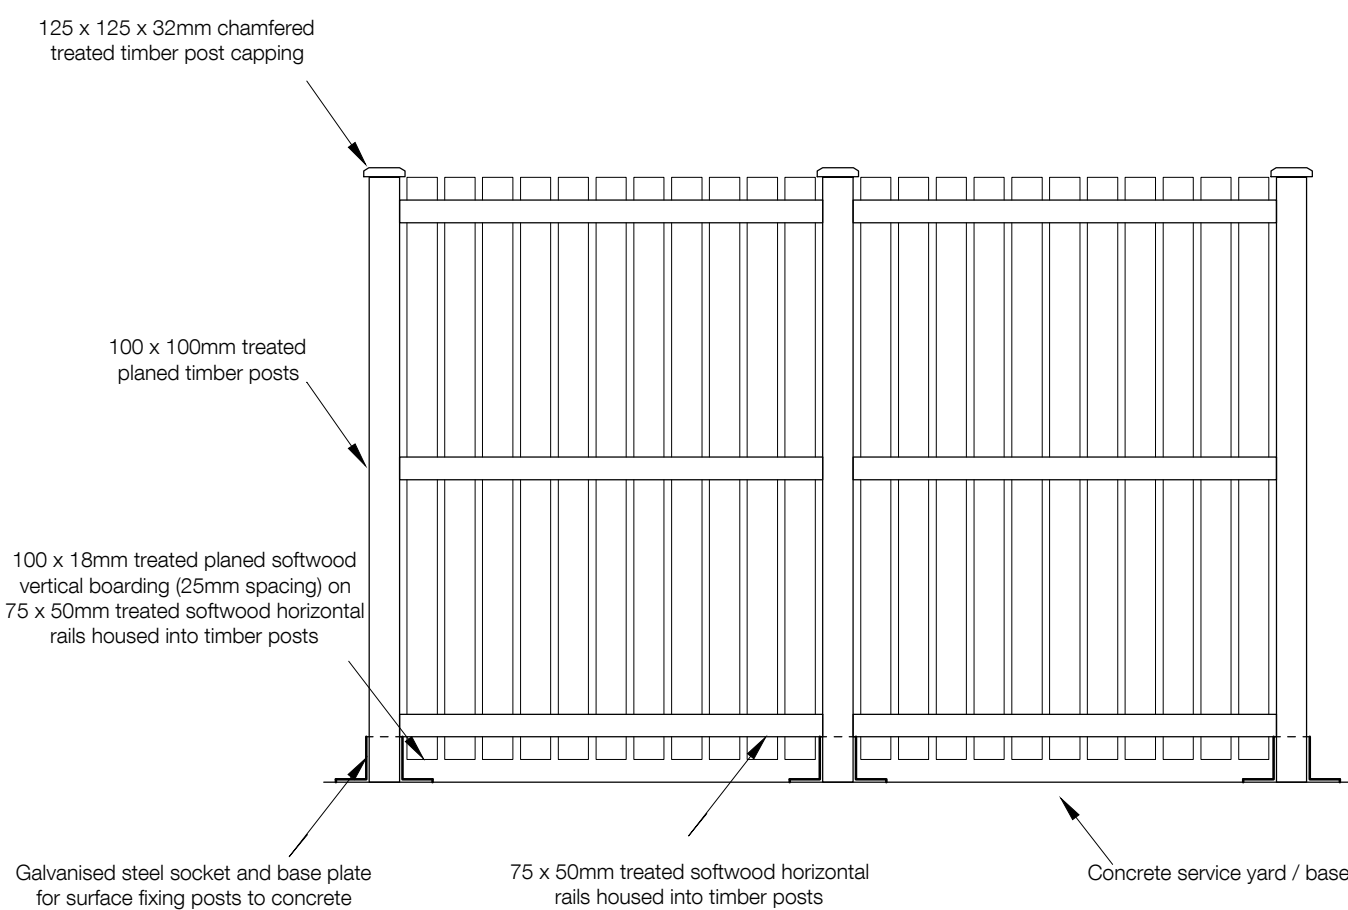

UNITS L1 AND L2 REFUSE STORE PLAN - 1:25

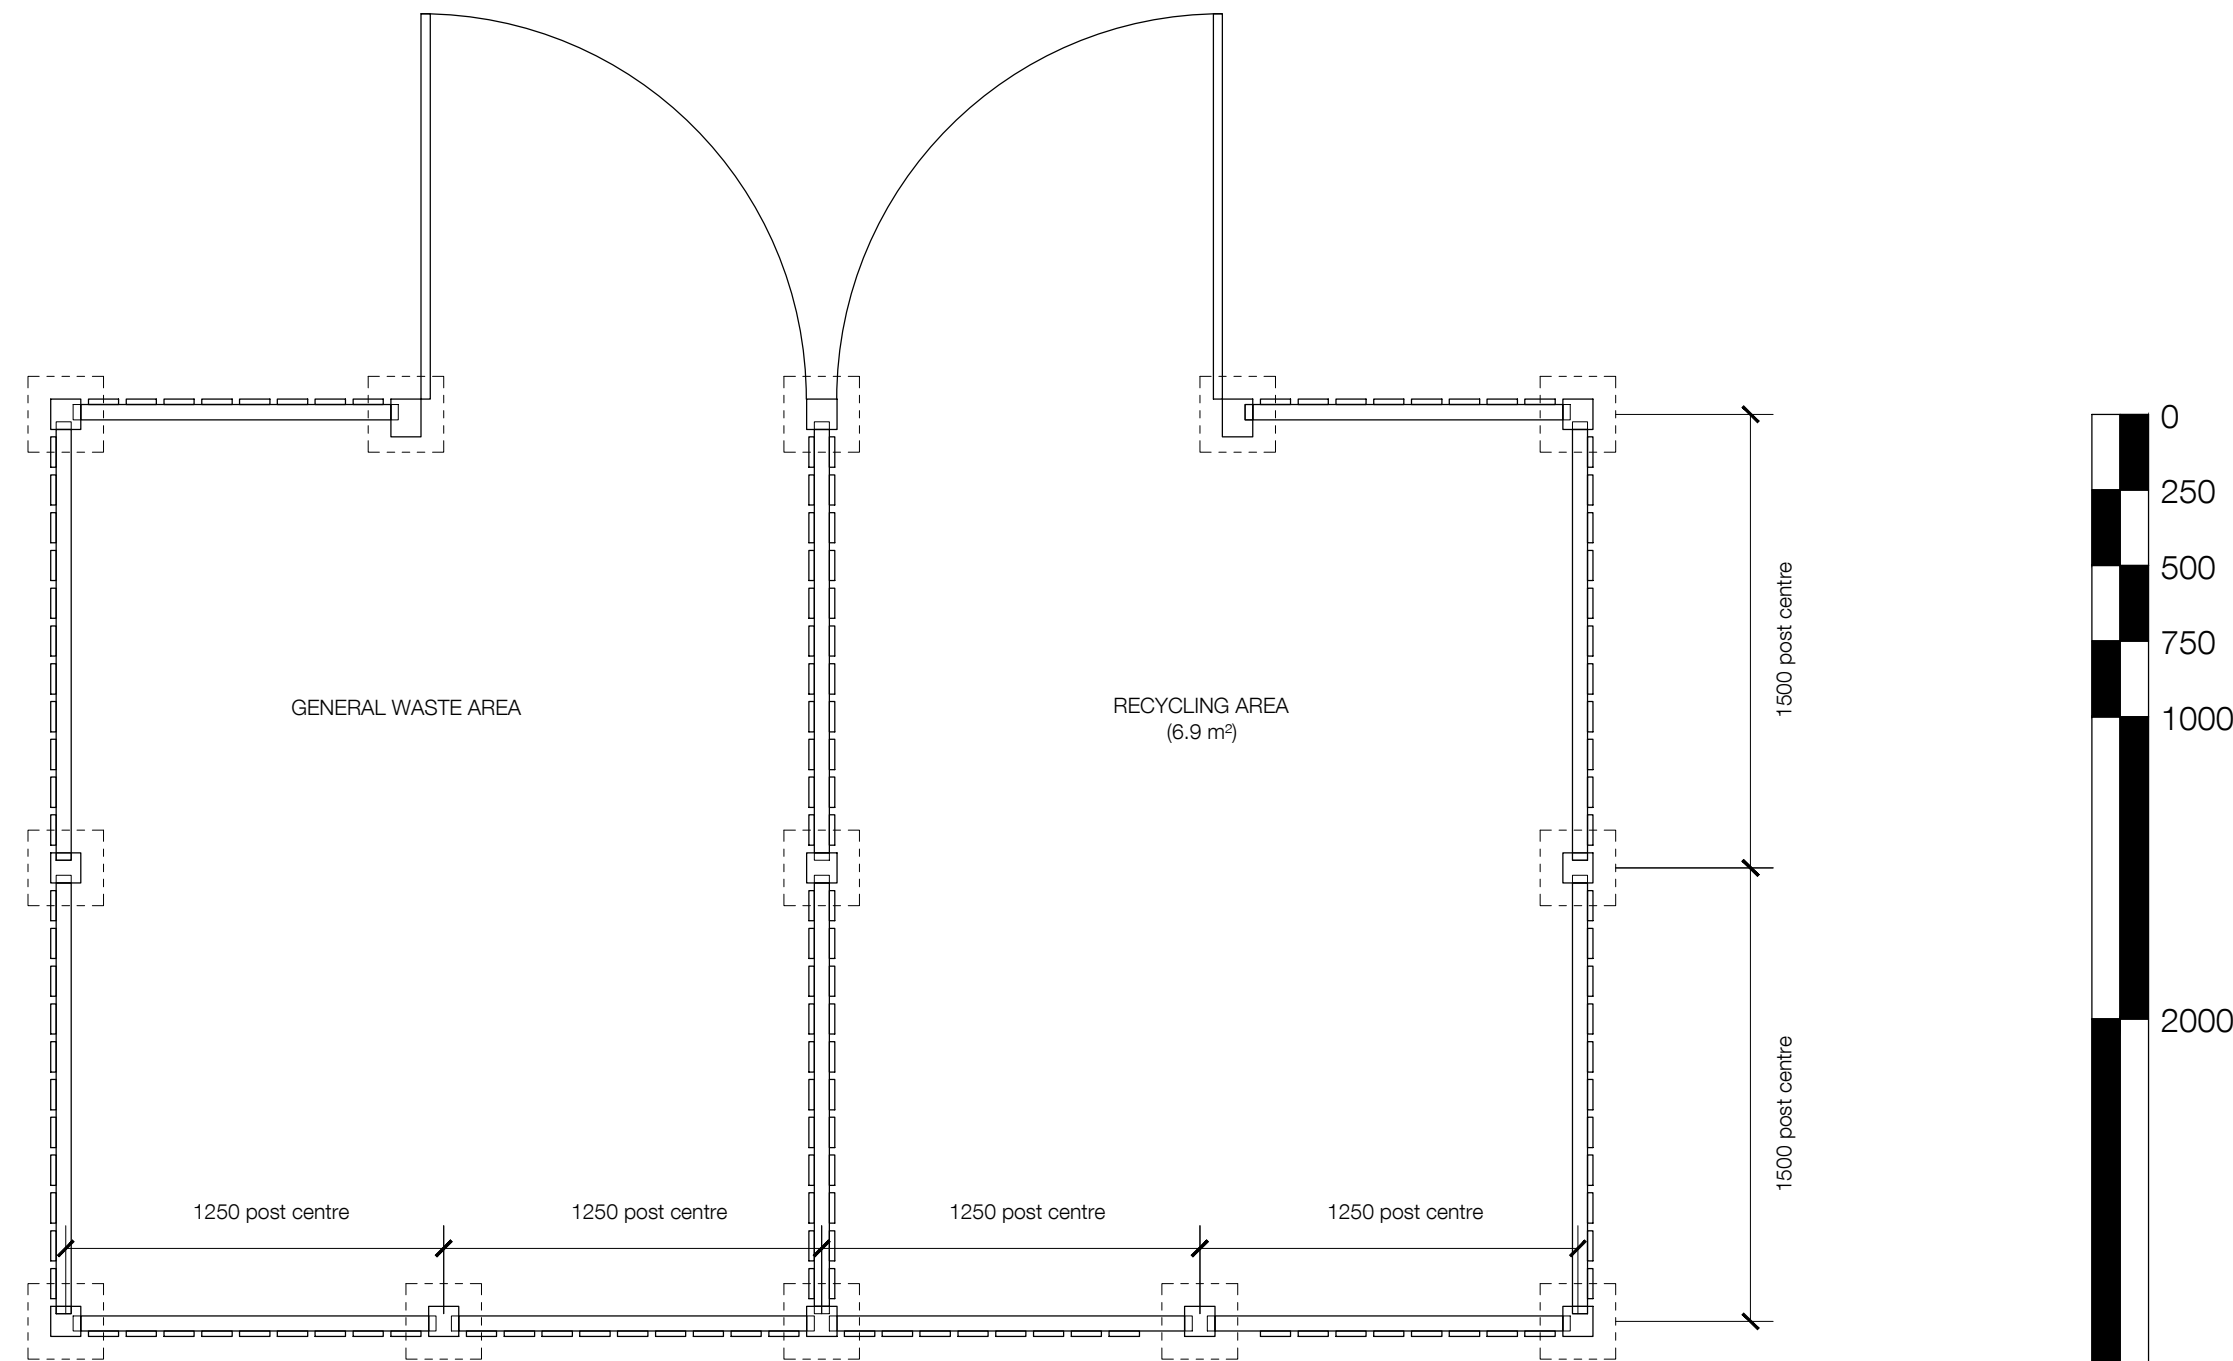

UNITS L3 AND L4 REFUSE STORE PLAN - 1:25

TYPICAL ELEVATIONS FOR ALL REFUSE STORES - 1:25

INFORMATION CONTAINED IN THIS DRAWING IS THE SOLE COPYRIGHT OF DLA ARCHITECTURE LTD AND IS NOT TO BE REPRODUCED WITHOUT PERMISSION

DO NOT SCALE, REFER TO FIGURED DIMENSIONS ONLY

REVISIONS			
P01	20/03/23	PSL	BLG
ISSUED FOR COMMENT			
P02	21/04/23	PSL	BLG
REVISED TO LATEST SITE AND BUILDING AND LANDSCAPE PROPOSALS			
P03	23/06/23	CF	PSL
BREEAM NOTES ADDED			
P04	24/08/23	PSL	BLG
REVISED TO LATEST SITE / BUILDING AND DIVERTED DITCH PROPOSALS			
P05	04/09/23	PSL	BLG
COLOUR CONTEXT TO SITE PLAN ADDED			
L1 AND L2 REFUSE STORES REVISED TO BREEAM REQUIREMENTS			



6 East Parade | Leeds | LS1 2AD
0113 887 3100
www.dla-architecture.co.uk

PROJECT
**KINGSWAY BUSINESS PARK
ROCHDALE**

TITLE
**REFUSE STORES
PLOT L**

SCALE
VARIES @A1

DATE
02/03/23

DLA REF
2022-147

DRAWN
PSL

REVIEWED
BLG

PROJECT ORIGIN'R ZONE LEVEL TYPE ROLE NUMBER
KPL DLA LS XX DR A 90007

STATUS
PLANNING

REVISION
P05

T:\2022\2022-147\CAD\05-Autocad\Drawings\90007.dwg