



proposed site plan
1:200 scale

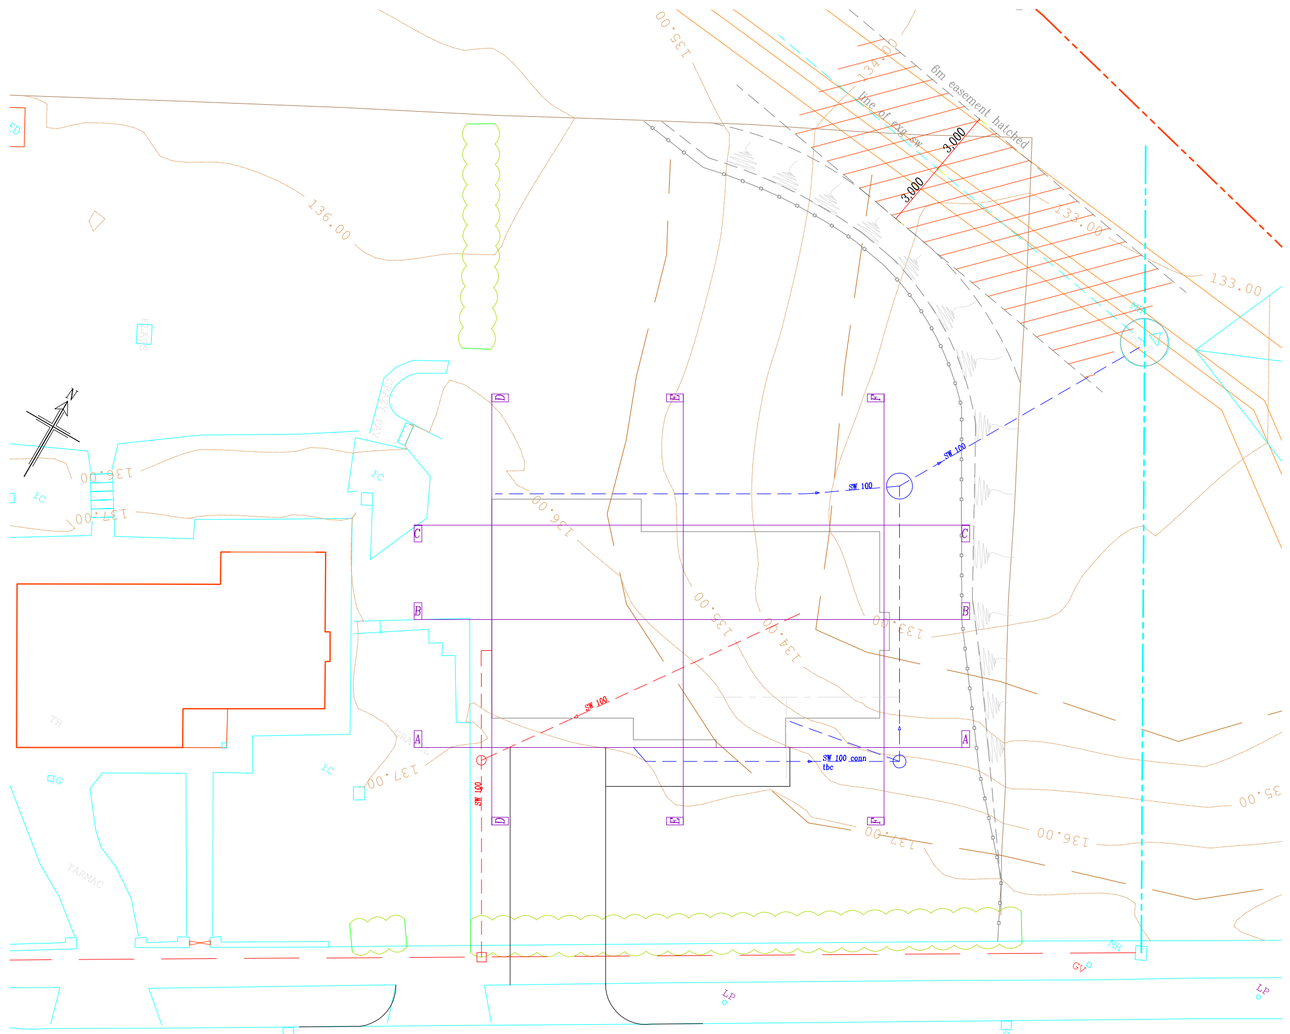


SECTION A–A
1:125 scale


SECTION B–B
1:125 scale

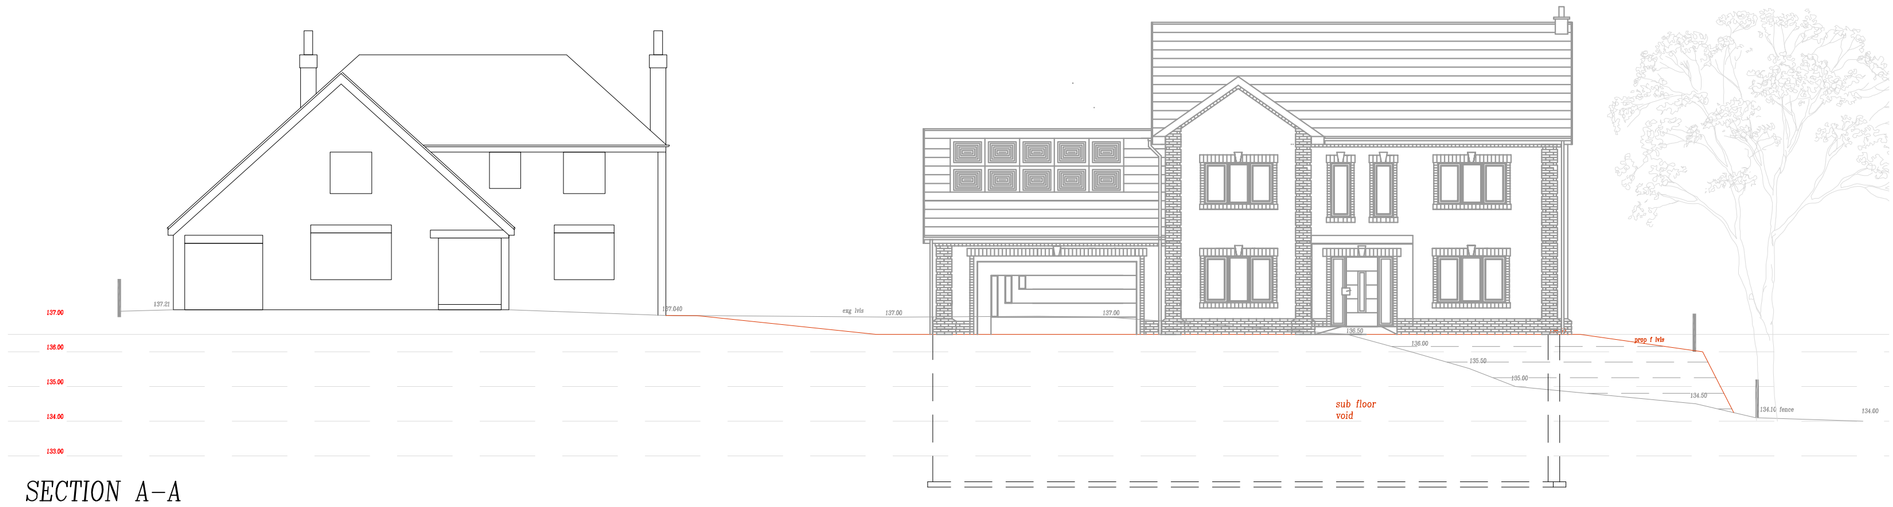


SECTION C–C
1:125 scale

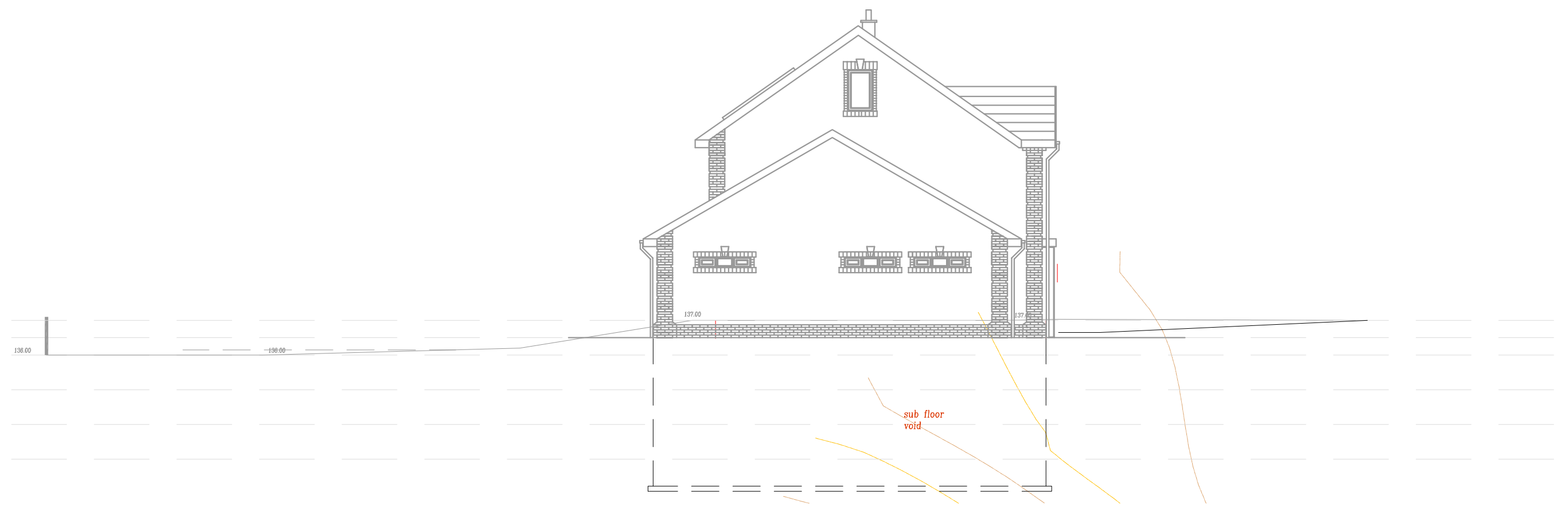

SECTION D–D
1:125 scale

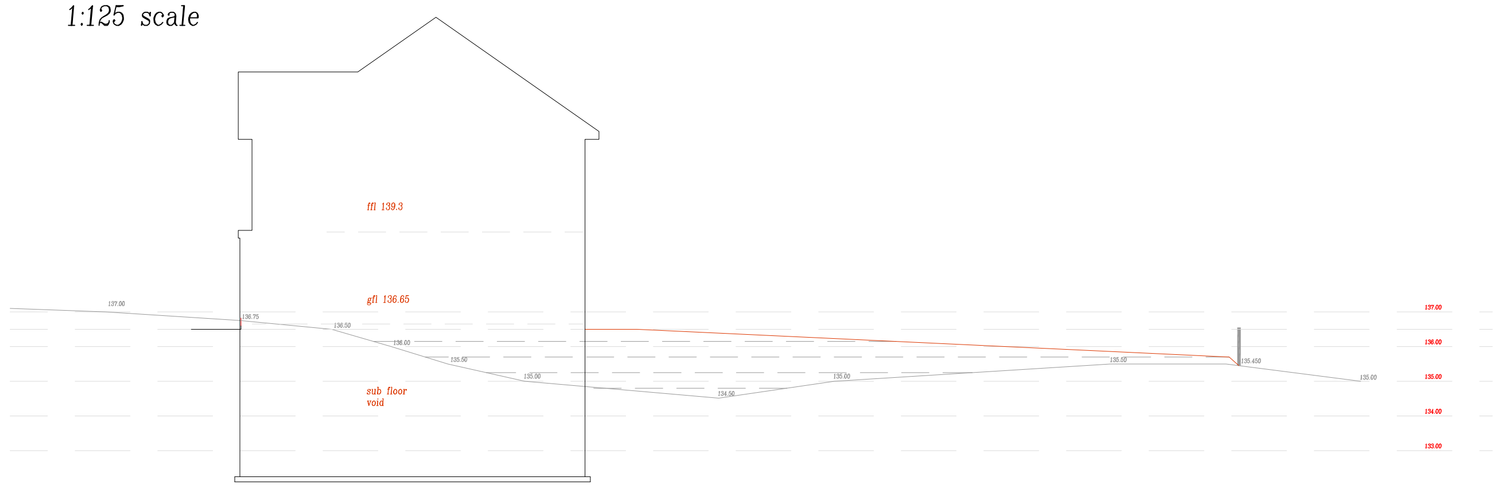

SECTION E–E
1:125 scale

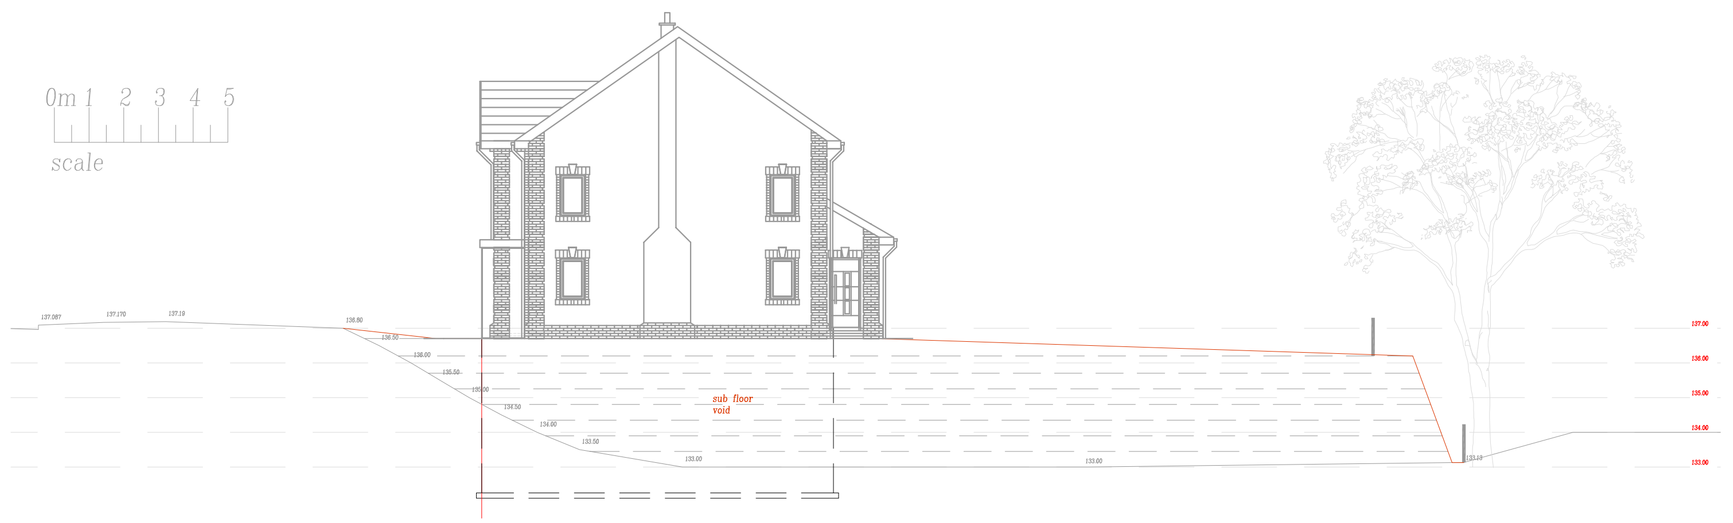

SECTION F–F
1:125 scale

PROVISIONAL FOR PLANNING

AMENDMENTS/ ISSUES			
p10	drainage easement embankment adjustmet	apr 18	dz
p9	roof flights	mar 18	dz
p8	duo pitch garage roof	mar 18	dz
p7	duo pitch garage roof	mar 18	dz
p6	mansard garage roof	feb 18	dz
p5	Incorporating planners comments	dec 17	dz
p4	clients plans	aug 17	dz
p3	sub floor void	jul 17	dz
p2	drainage details and boundary tbc	apr 17	dz
p1	updated to two storey only	mar 17	dz
p0	only for info	dec 16	dz
ISSUE	REASON/ CHANGE	DATE	BY

T J BOOTH ASSOCIATES
CONSULTING CIVIL & GEOTECHNICAL ENGINEERS
20A Eastgate Street
Rochdale
Lancashire
OL16 1DH
Tel:01706 868288

riley / 662 bury rd, bamford, rochdale

proposed foundations
and earth works

FILE NAME: dwg-tjba-riley-662 bury rd, rochdale-250315

SCALE: 1 : 100 @ A1