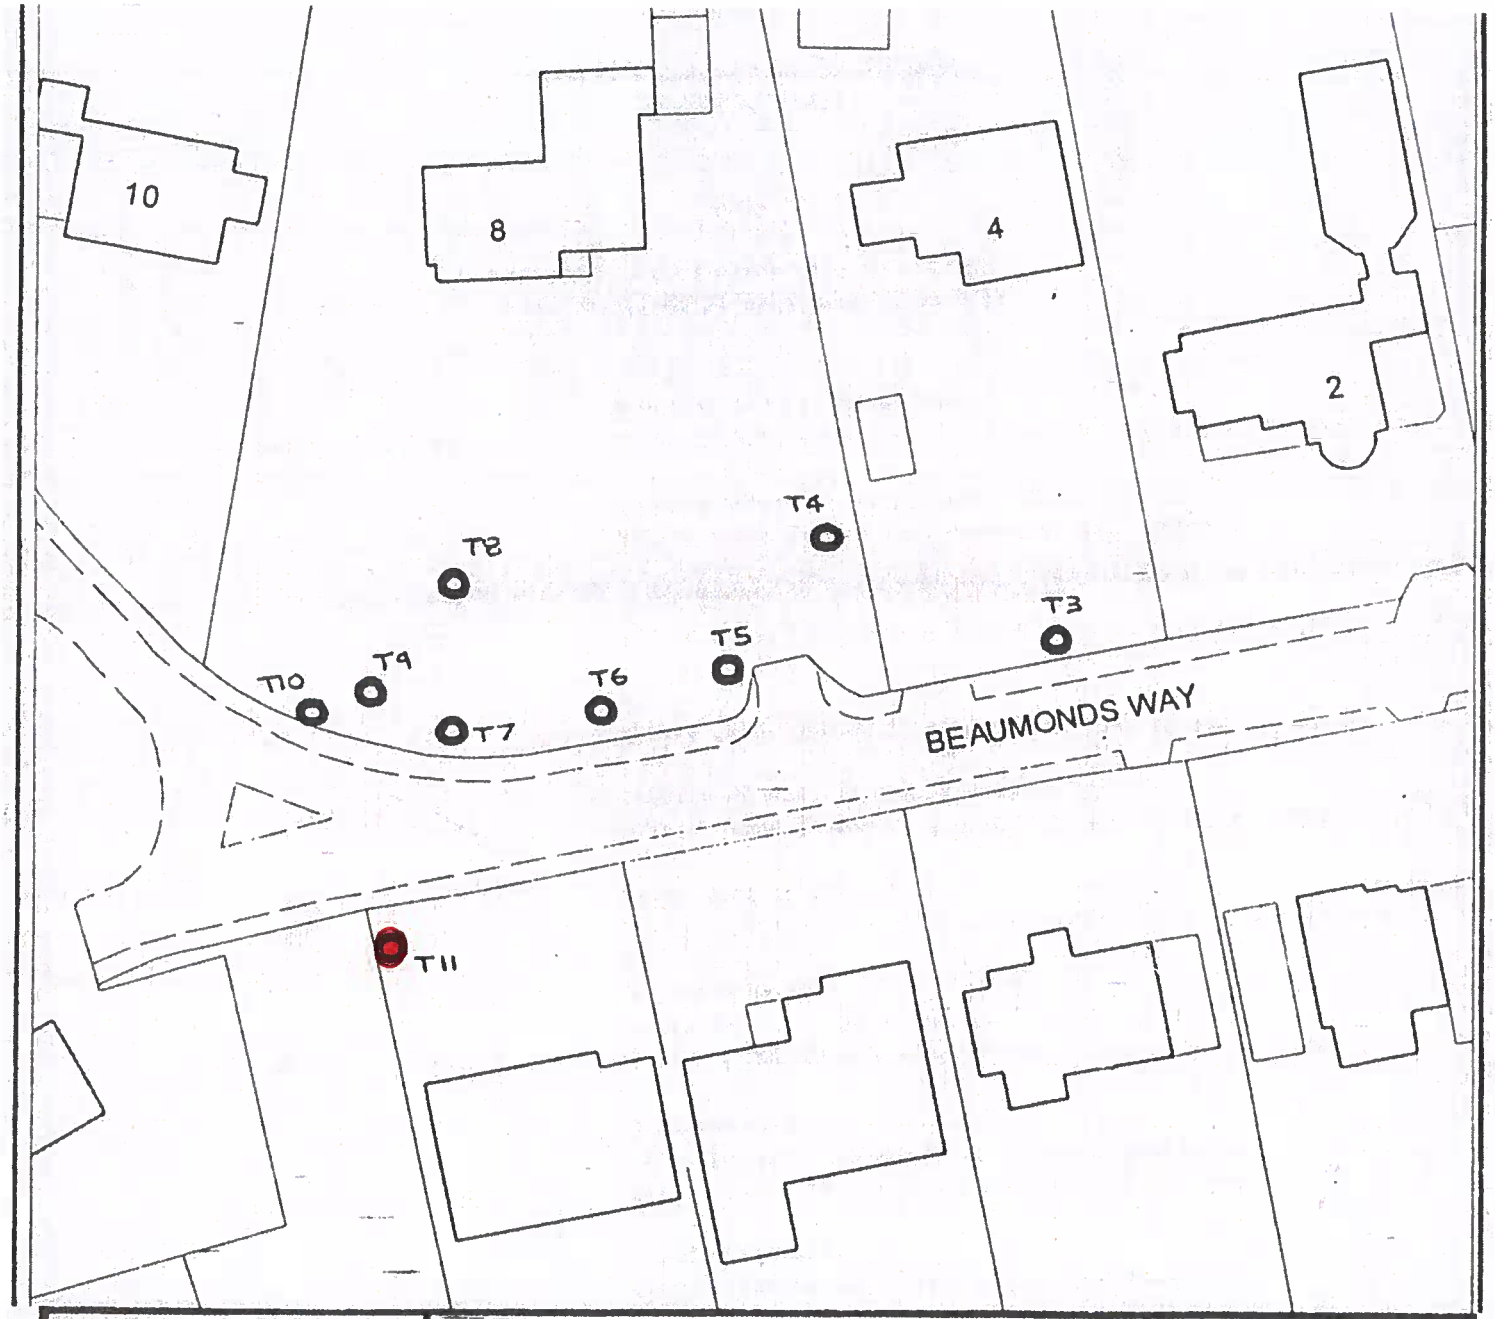


ROCHDALE METROPOLITAN BOROUGH COUNCIL

Proposed Tree Preservation Order No.17
Beaumonds Way, Rochdale

K. Barley
AUTHORISED SIGNATORY

Application Number

Scale 1:500

N

S. Beckwith
Director
Environment Department
Telegraph House
Baillie Street
Rochdale OL16 1JH
Tel (01706) 47474

Reproduced by kind permission of Ordnance Survey
Crown Copyright Reserved