SCALE WITH CAUTION AS DISTORTION CAN OCCUR

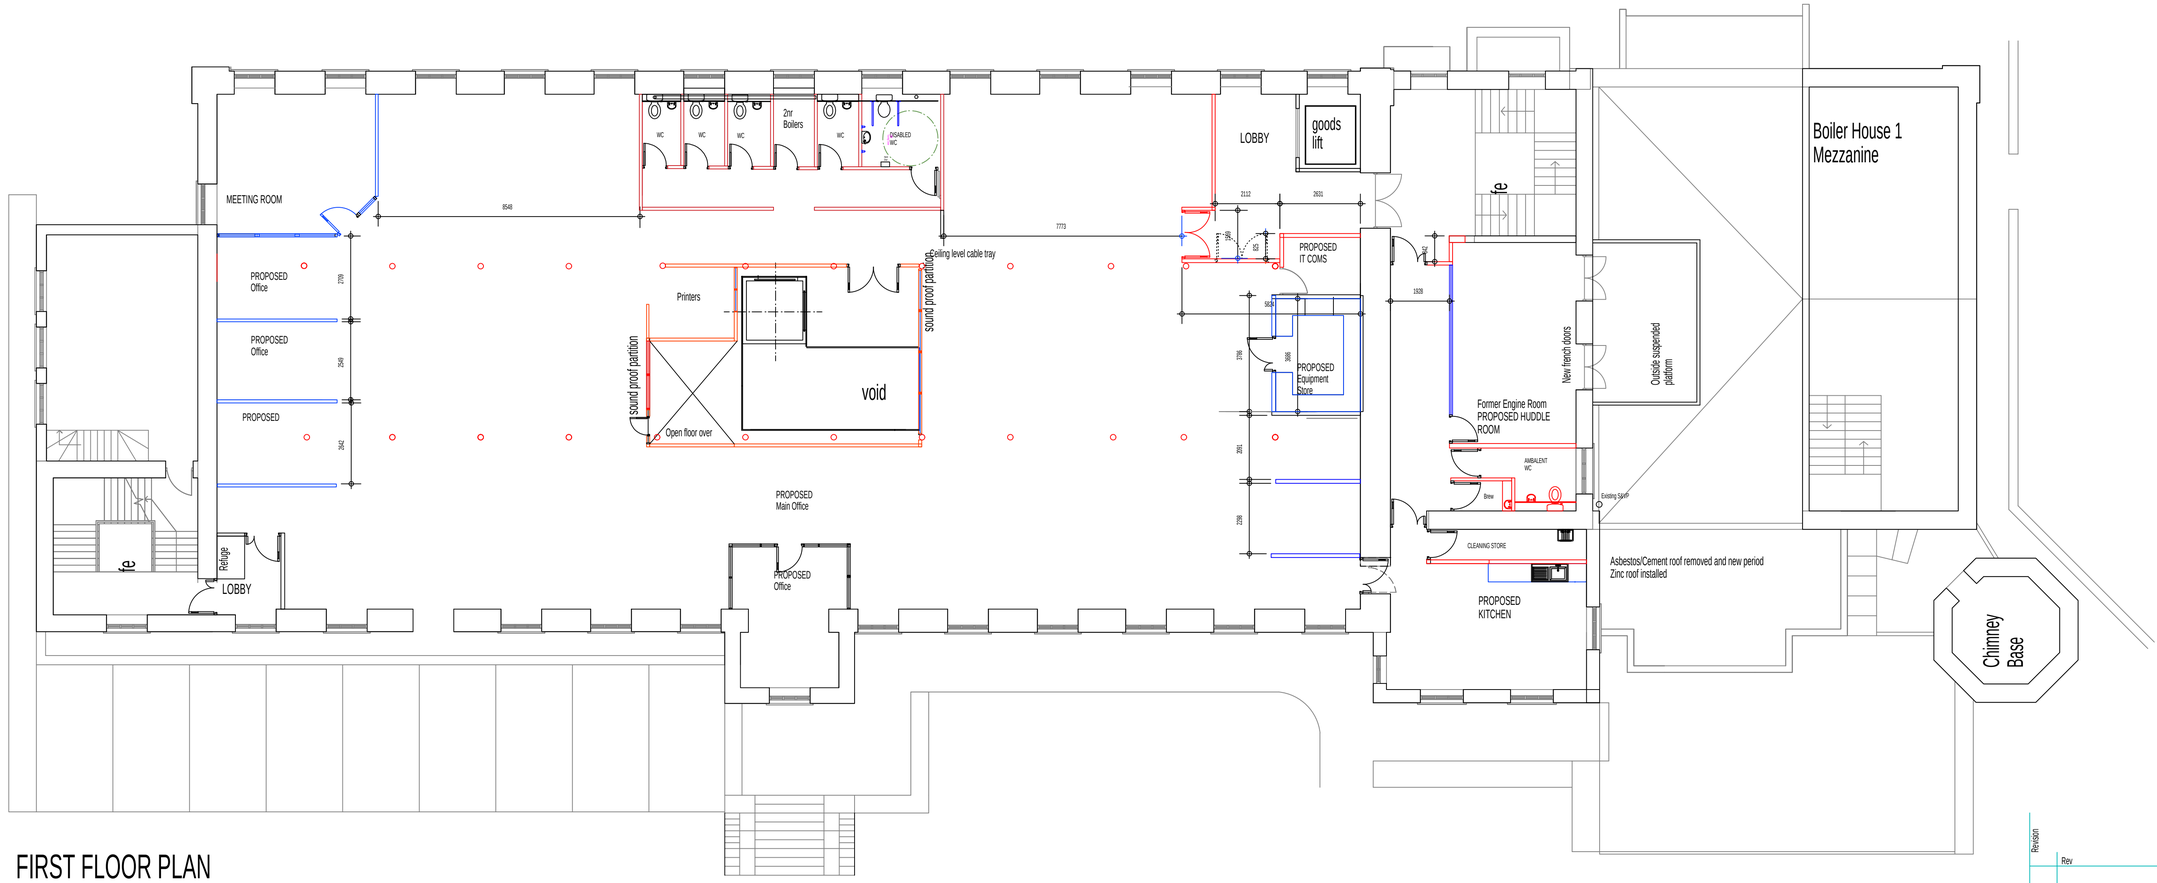

FIRST FLOOR PLAN
AS PROPOSED
scale 1:200@A2

Revision		
	Rev	Date

ECONOMY & ENVIRONMENT.
Director: M. Widdup

PROPERTY SERVICES.
Manager: D. Bowler

Project: Integrated Neighbourhood Teams

Title: Spotland Bridge Mill

Drawing: FIRST FLOOR PLAN AS PROPOSED

Drawn:	Check'd & Approv'd:	Safety Audit Check
PW		

Scale:	Date:
As indicated @ A1	Oct 20

Dwg No.: A - 2003992 - 02

A1