


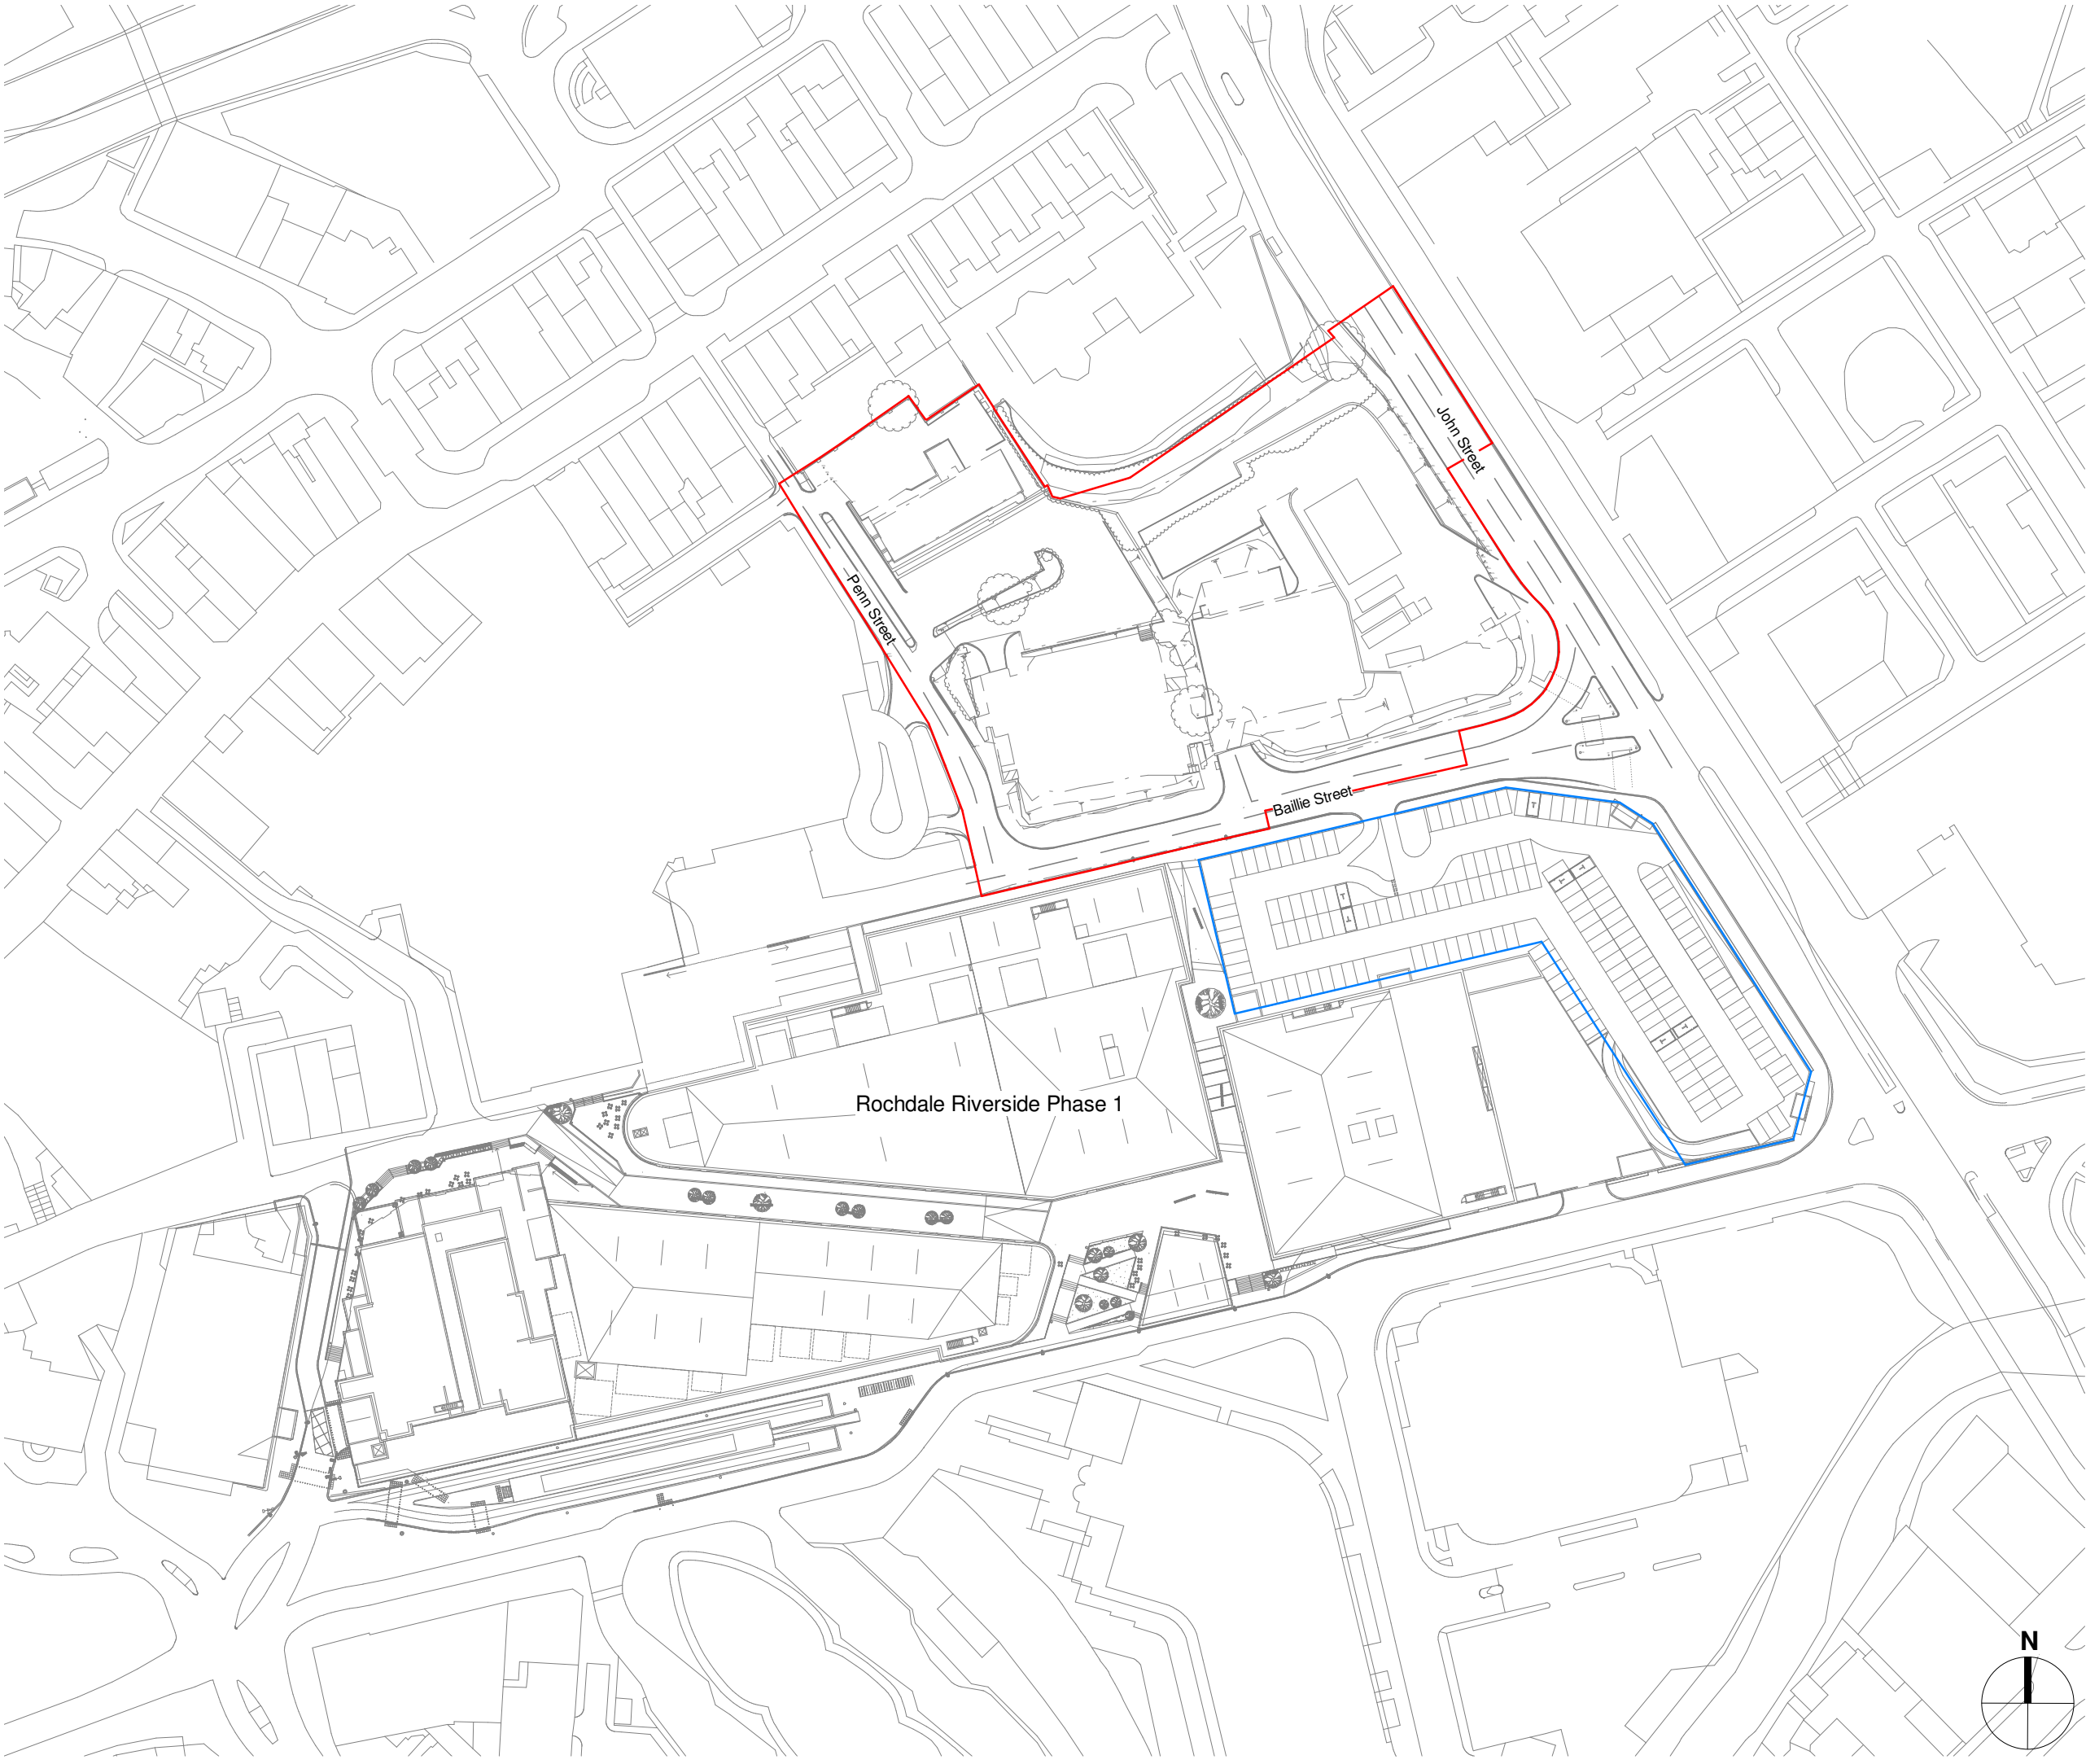

Drawing Original Size
A3

Notes
Unless indicated, this drawing is for information only and should not be used for construction. Do not scale, use figured dimensions only. All dimensions to be checked on site. This drawing should be printed and read at the original size, as stated above. Cartwright Pickard Architects accepts no responsibility for errors that occur as a result of reviewing this drawing at any other size.

Cartwright Pickard Architects prepared this drawing using Revit 2020.2 and does not accept liability for any loss or degradation of that information held in the drawing resulting from the translation from the original file format to any other file format or from the recipients reading of it in any other programme or an earlier version of the programme referred to above. Cartwright Pickard Architects accepts no liability for use of this drawing by parties other than the party for whom it was prepared or for purposes other than those for which it was prepared.

DWG Issues
When this drawing is issued in DWG format it is an uncontrolled version and is provided to enable the recipient to prepare its own documents/drawings for which it is solely responsible. It is based on background information current at the time of issue. Cartwright Pickard Architects accepts no liability for any alterations to, additions to or discrepancies arising out of changes to such background information which occur after it has been issued by Cartwright Pickard Architects.

Drawing Revisions			
Date:	Rev:	Note:	Check:
30.09.19	-	Planning Issue	CP
18.10.19	A	Revised Planning Issue	CP
08.11.19	B	Tender Issue	CP
23.10.19	C	Revised Planning Issue	
04.11.19	D	Revised Planning Issue	CP
23.11.20	P1	Planning Issue	JS

- Site Boundary
- Rochdale Riverside Phase 1 Car park

CARTWRIGHT
PICKARD

Client
Genr8

Project
RR2 Rochdale Riverside Phase 2

Building Name
Masterplan Sheet File

Drawing Title
Site Location Plan

Scale
1:1250 @ A3

Drawing Created
Sept 2019

Drawing Status
PLANNING

Revision
P1

Drawing No.
851-CPA-ZZ-ZZ-DR-A-0100

