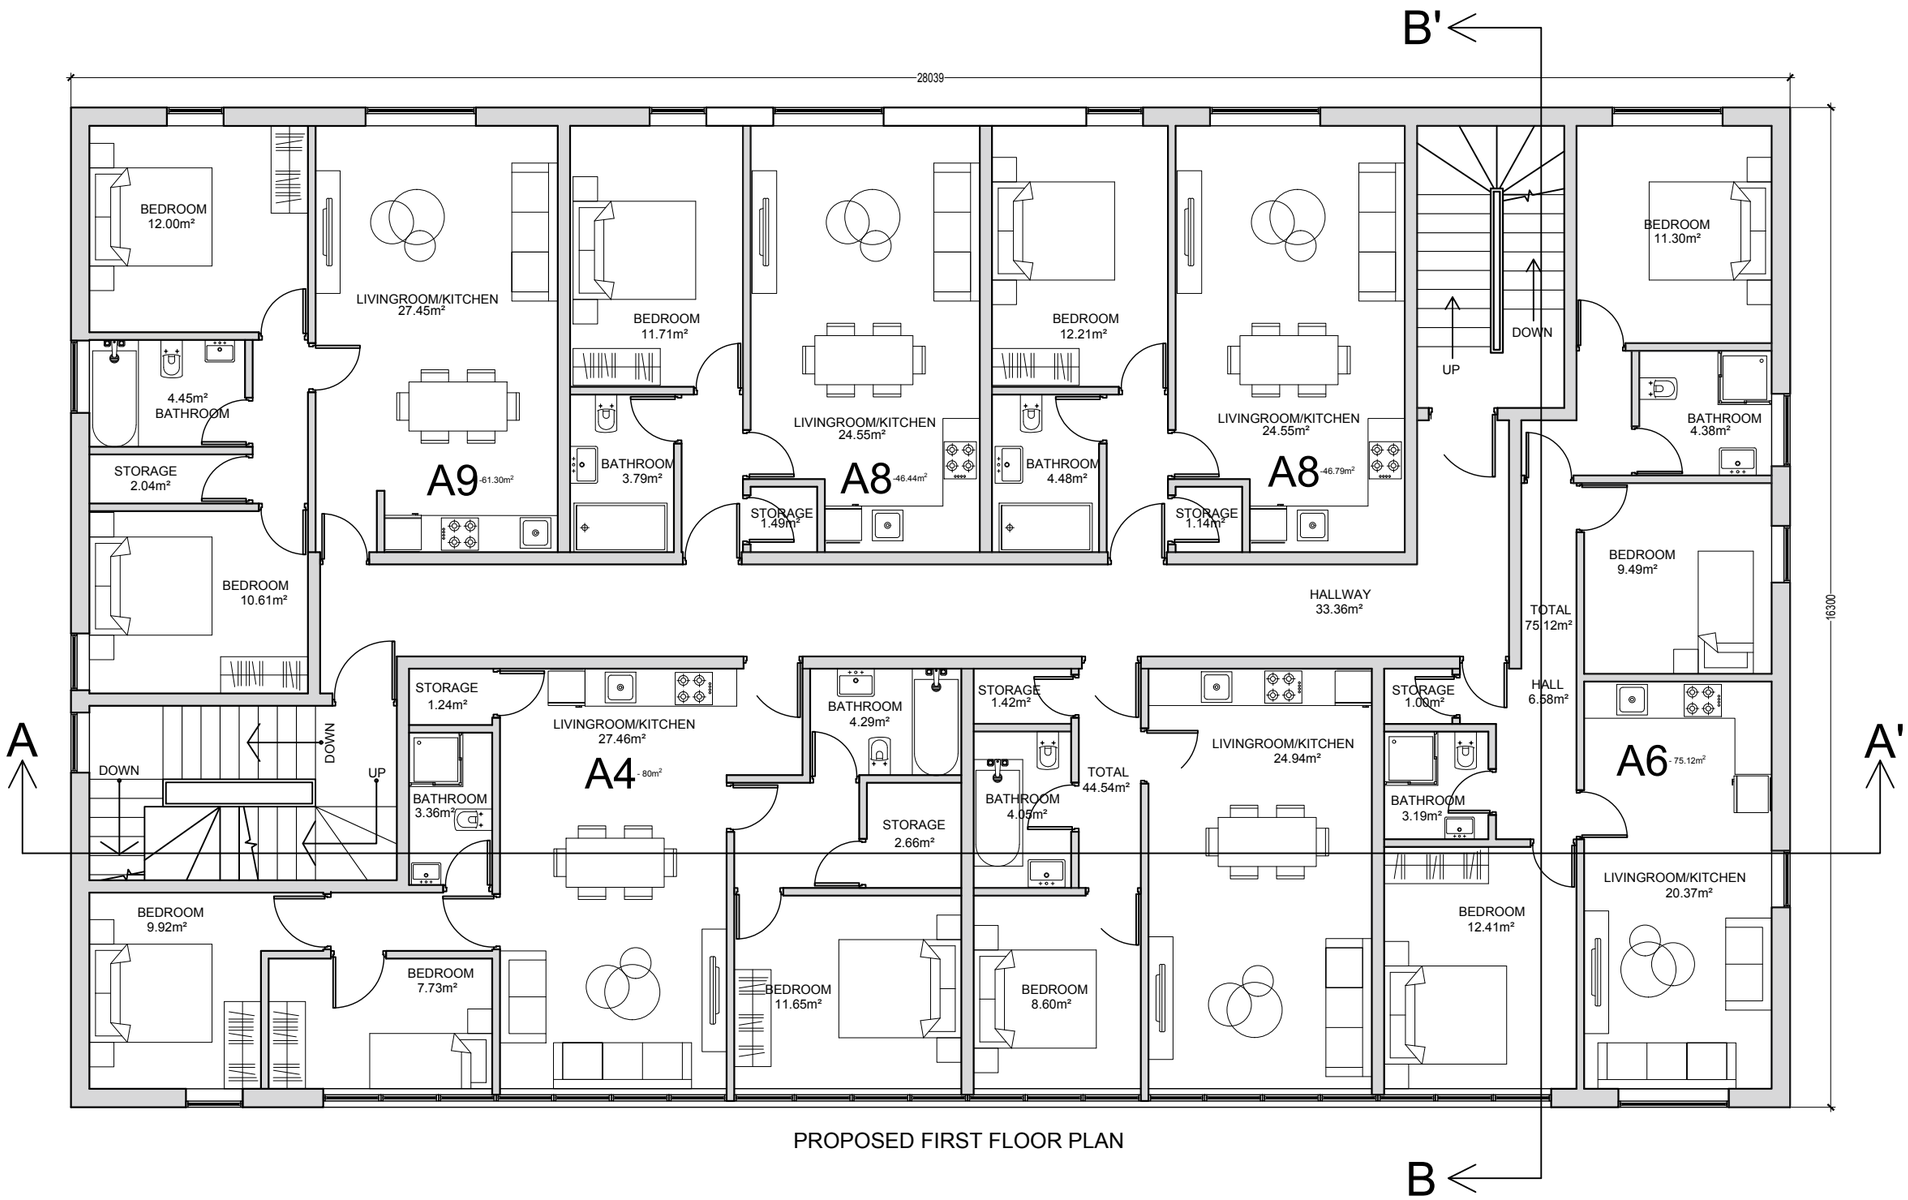


PROPOSED FIRST FLOOR PLAN

0 1 2 5 10

Scale (m)

General Notes

No.	Revision/Issue	Date

Firm Name and Address

Mason and Marlowe

Mason and Marlowe Ltd.
Project Managers and Quantity Surveyors

5 Picadilly Place
Manchester, M1 3BR

Project Name and Address

18 Sadler Street
Manchester
M24 5UJ

Project	Sheet
Date: 15/03/2023	A3
Scale: 1/100	