
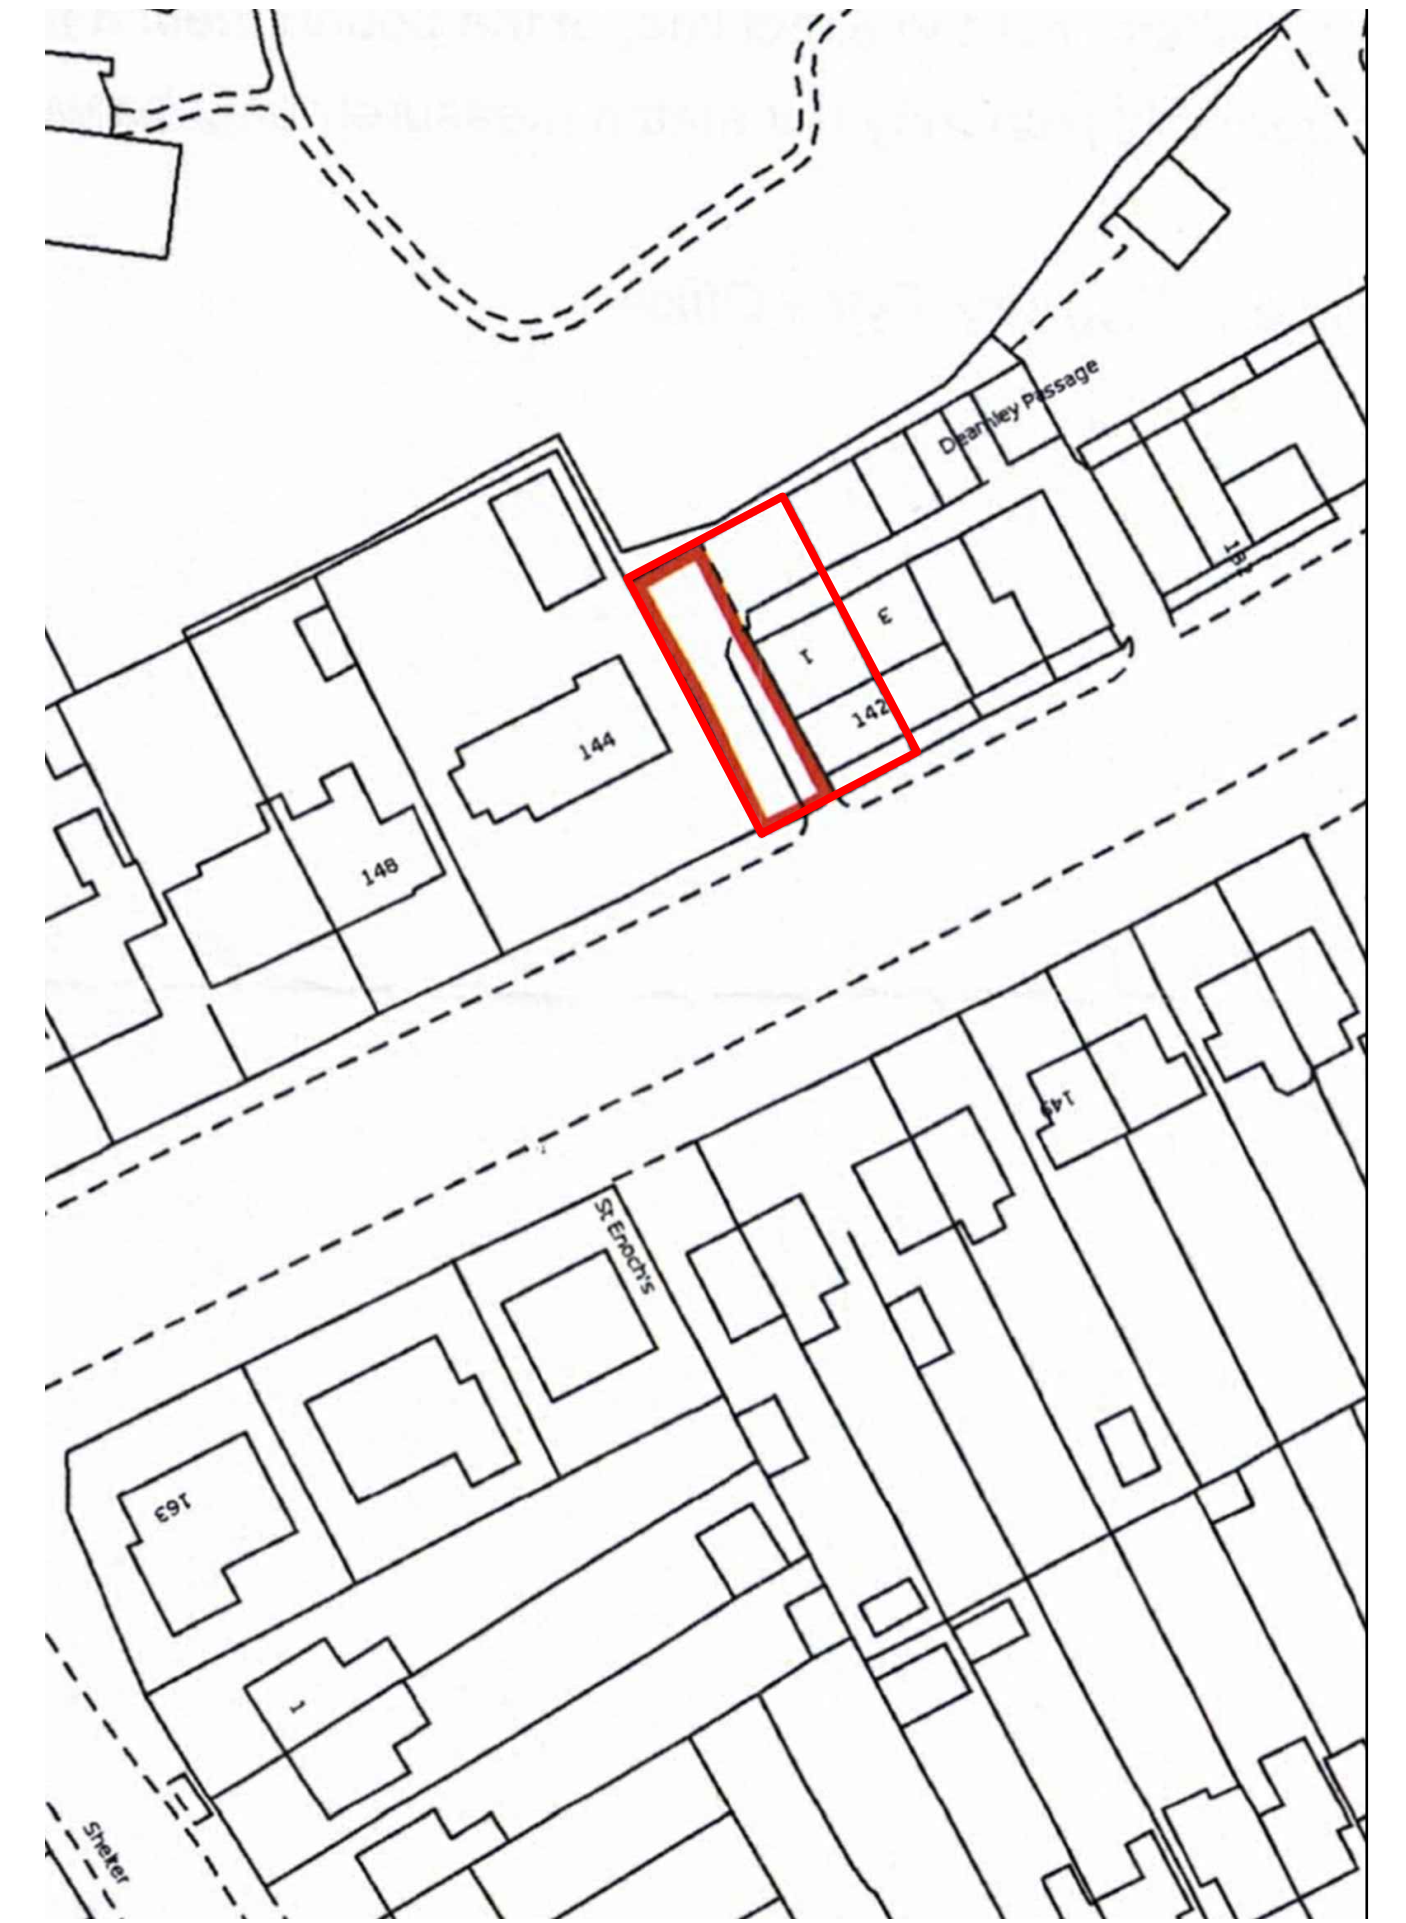


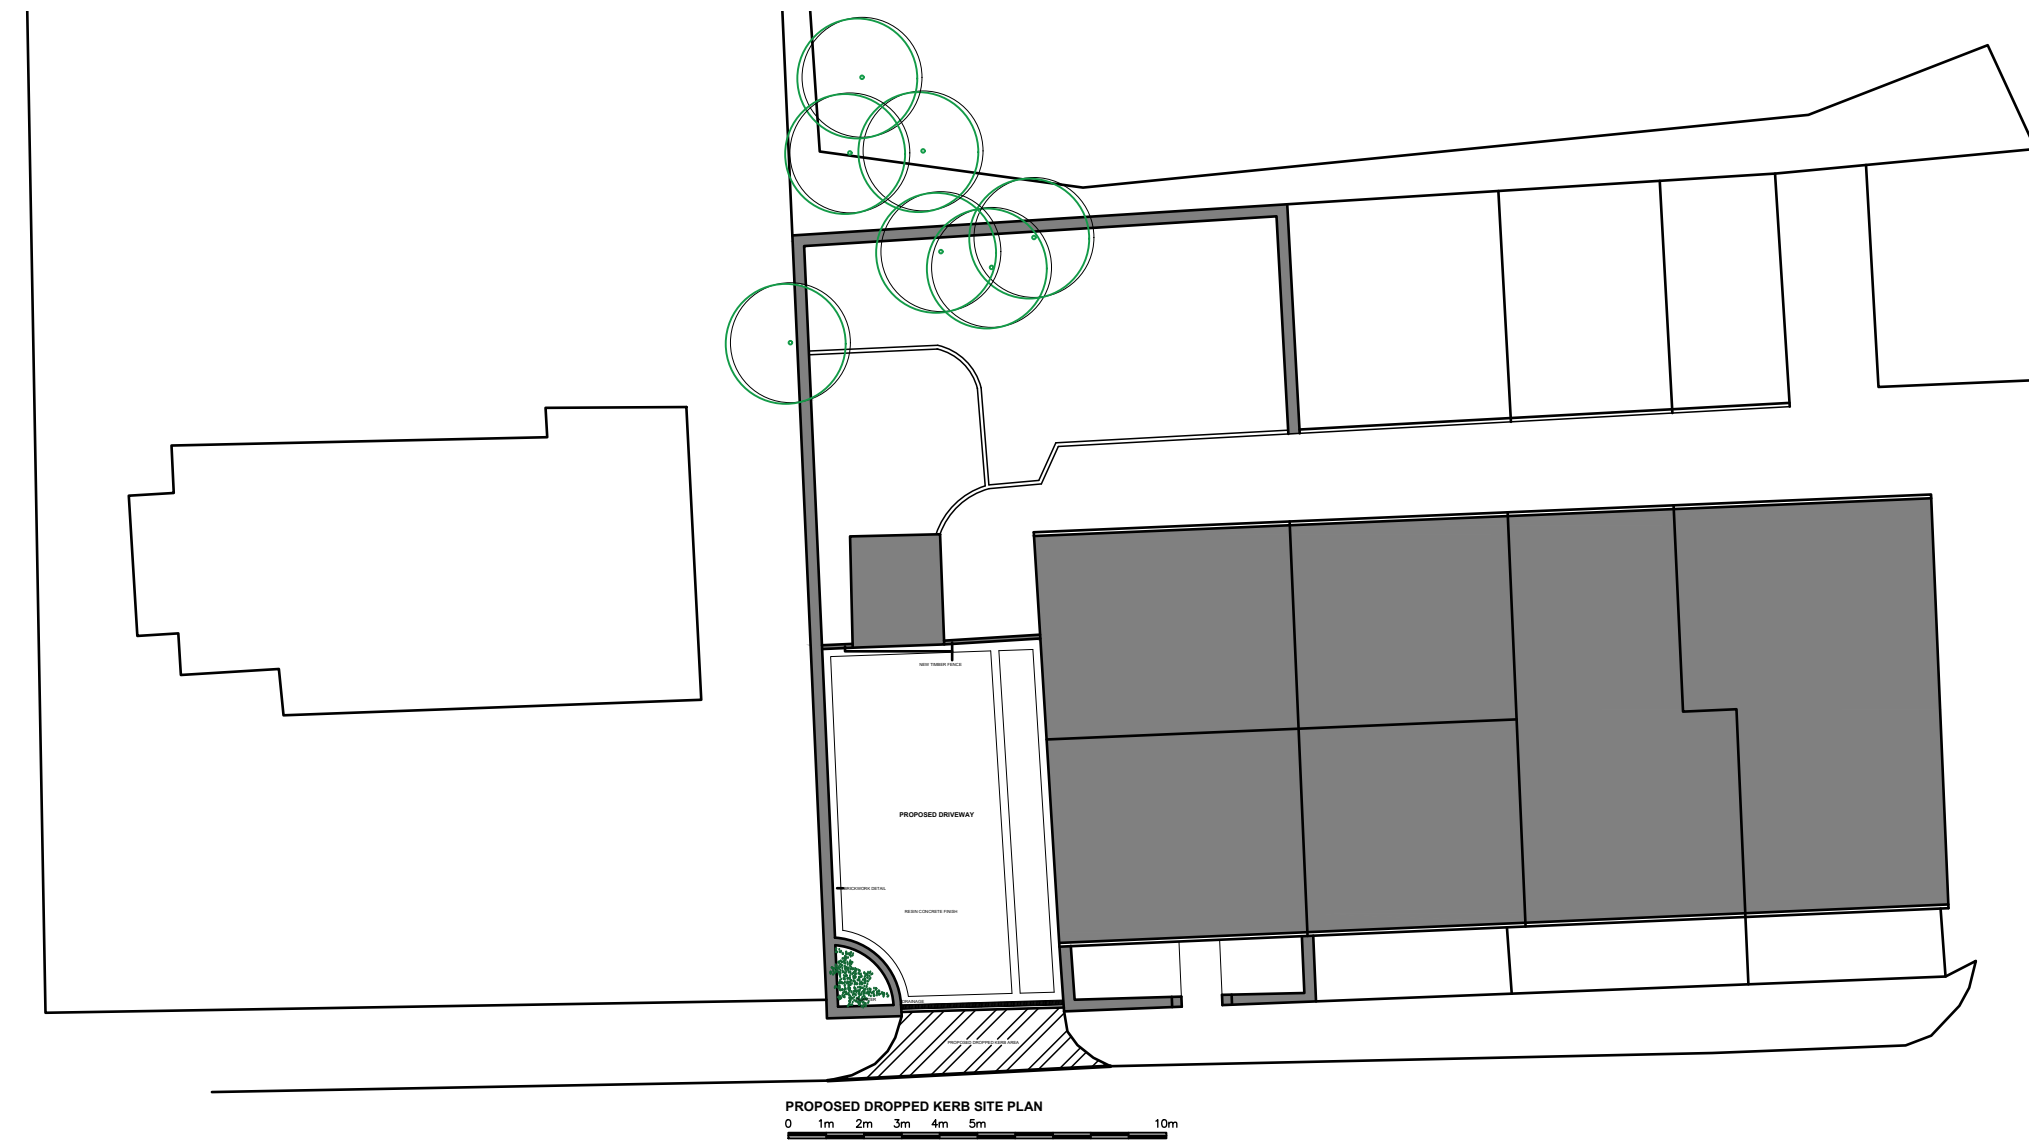

142 NEW ROAD
 DEARNLEY, LITTLEBOROUGH
 OL15 8NL
 EXISTING AND PROPOSED SITE
 SCALE 1:50 & 1:200