


BRUNSWICK STREET, HEYWOOD

general notes:
copyright reserved to mck associates ltd. and this drawing may not be used or reproduced without prior written consent.

PRODUCTION OF CAD LAYOUT
IS A REPRODUCTION OF THE
BROADWAY MALYAN
MASTERPLAN.

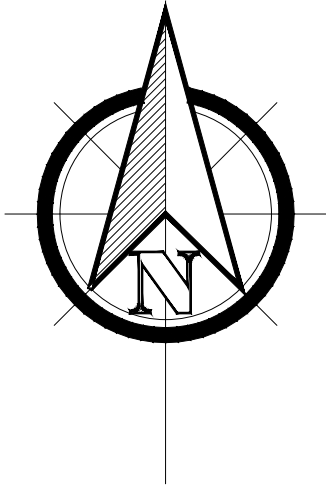

ENCLOSURES

- 1.8m Concrete post timber fence with concrete board (Refer to detail12.2.14)
Location: Rear garden plot division.
- Timber access gate (Refer to detail 12.2.08)
- 1.8m Concrete post timber fence with concrete board (Refer to detail12.2.14)
Location: Rear garden plot boundary and External site boundary, as indicated.
- 2.4m Timber Acoustic Fence Detail.
Location: Adjacent to parking for plots 2 and 4.
- 1.2m brick wall built in Wienerberger Woodland Mixture.

D	16.07.23	KW	Acoustic Fence added adjacent to plot 1, substation relocated adjacent to parking for plot 8.
C	20.12.23	KW	Updated in line with layout amendments.
B	21.11.23	KW	Plots 17-18 and 20-21 handed.
A	09.11.23	KW	General amendments following changes to the Site Layout.
Rev.	Date	By	Description

Client:




Project:
BRUNSWICK STREET
HEYWOOD

Drawing Title:
BOUNDARY TREATMENTS LAYOUT

Drawn: KW	Checked:	Scale: 1:500	Date: NOVEMBER 2023
Job No: 1016	Drawing No: BT01	Rev: D	

A2

CONSTRUCTION

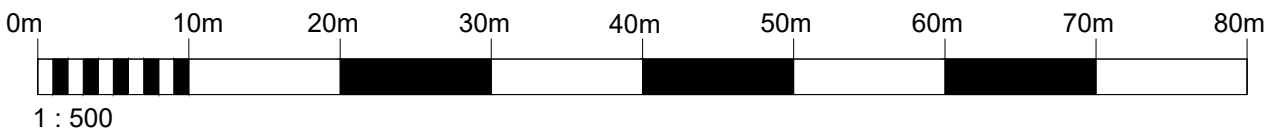

1 : 500