




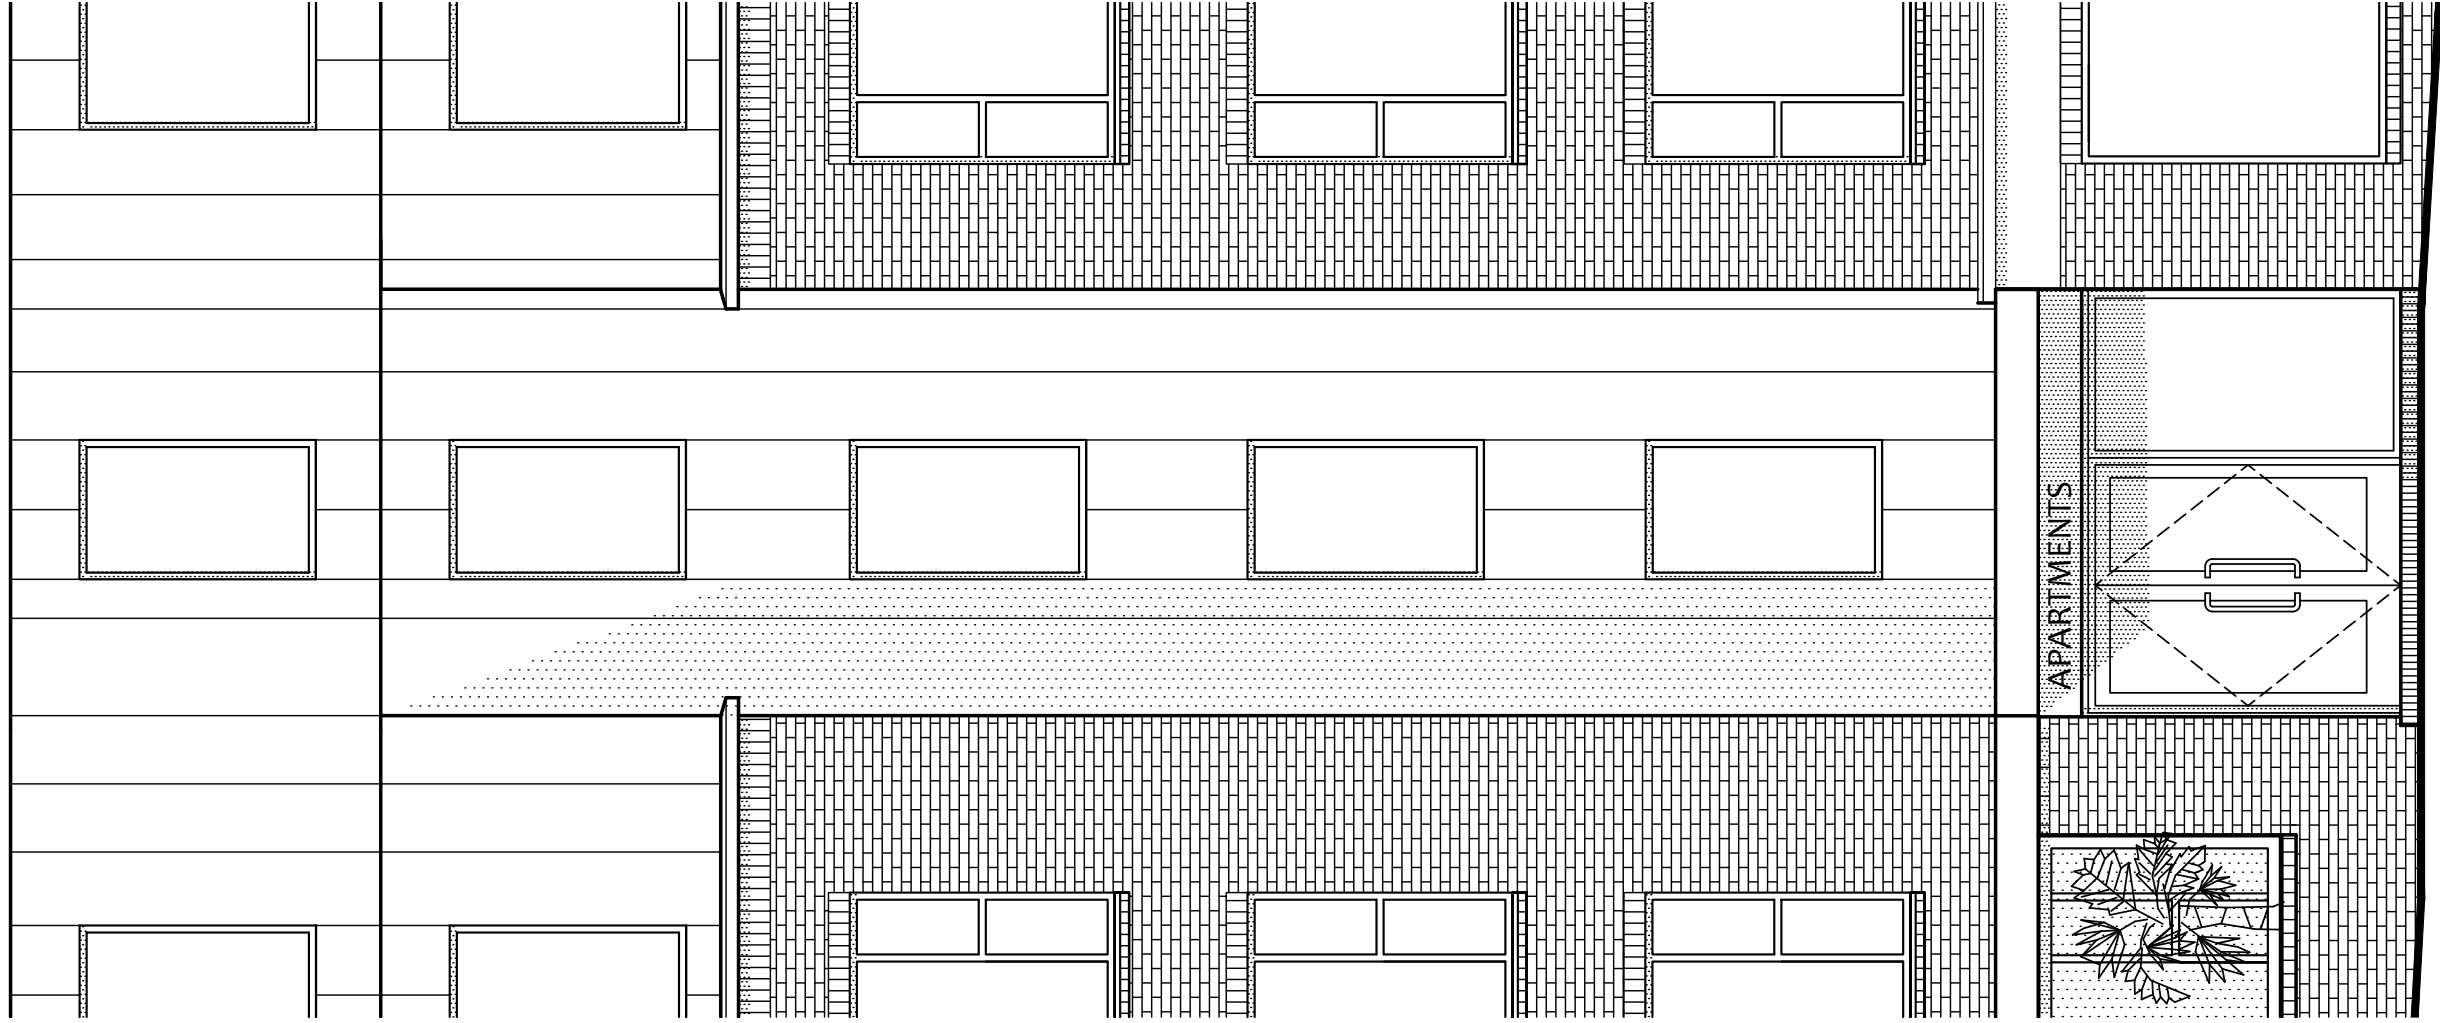

DRAKE STREET ENTRANCE

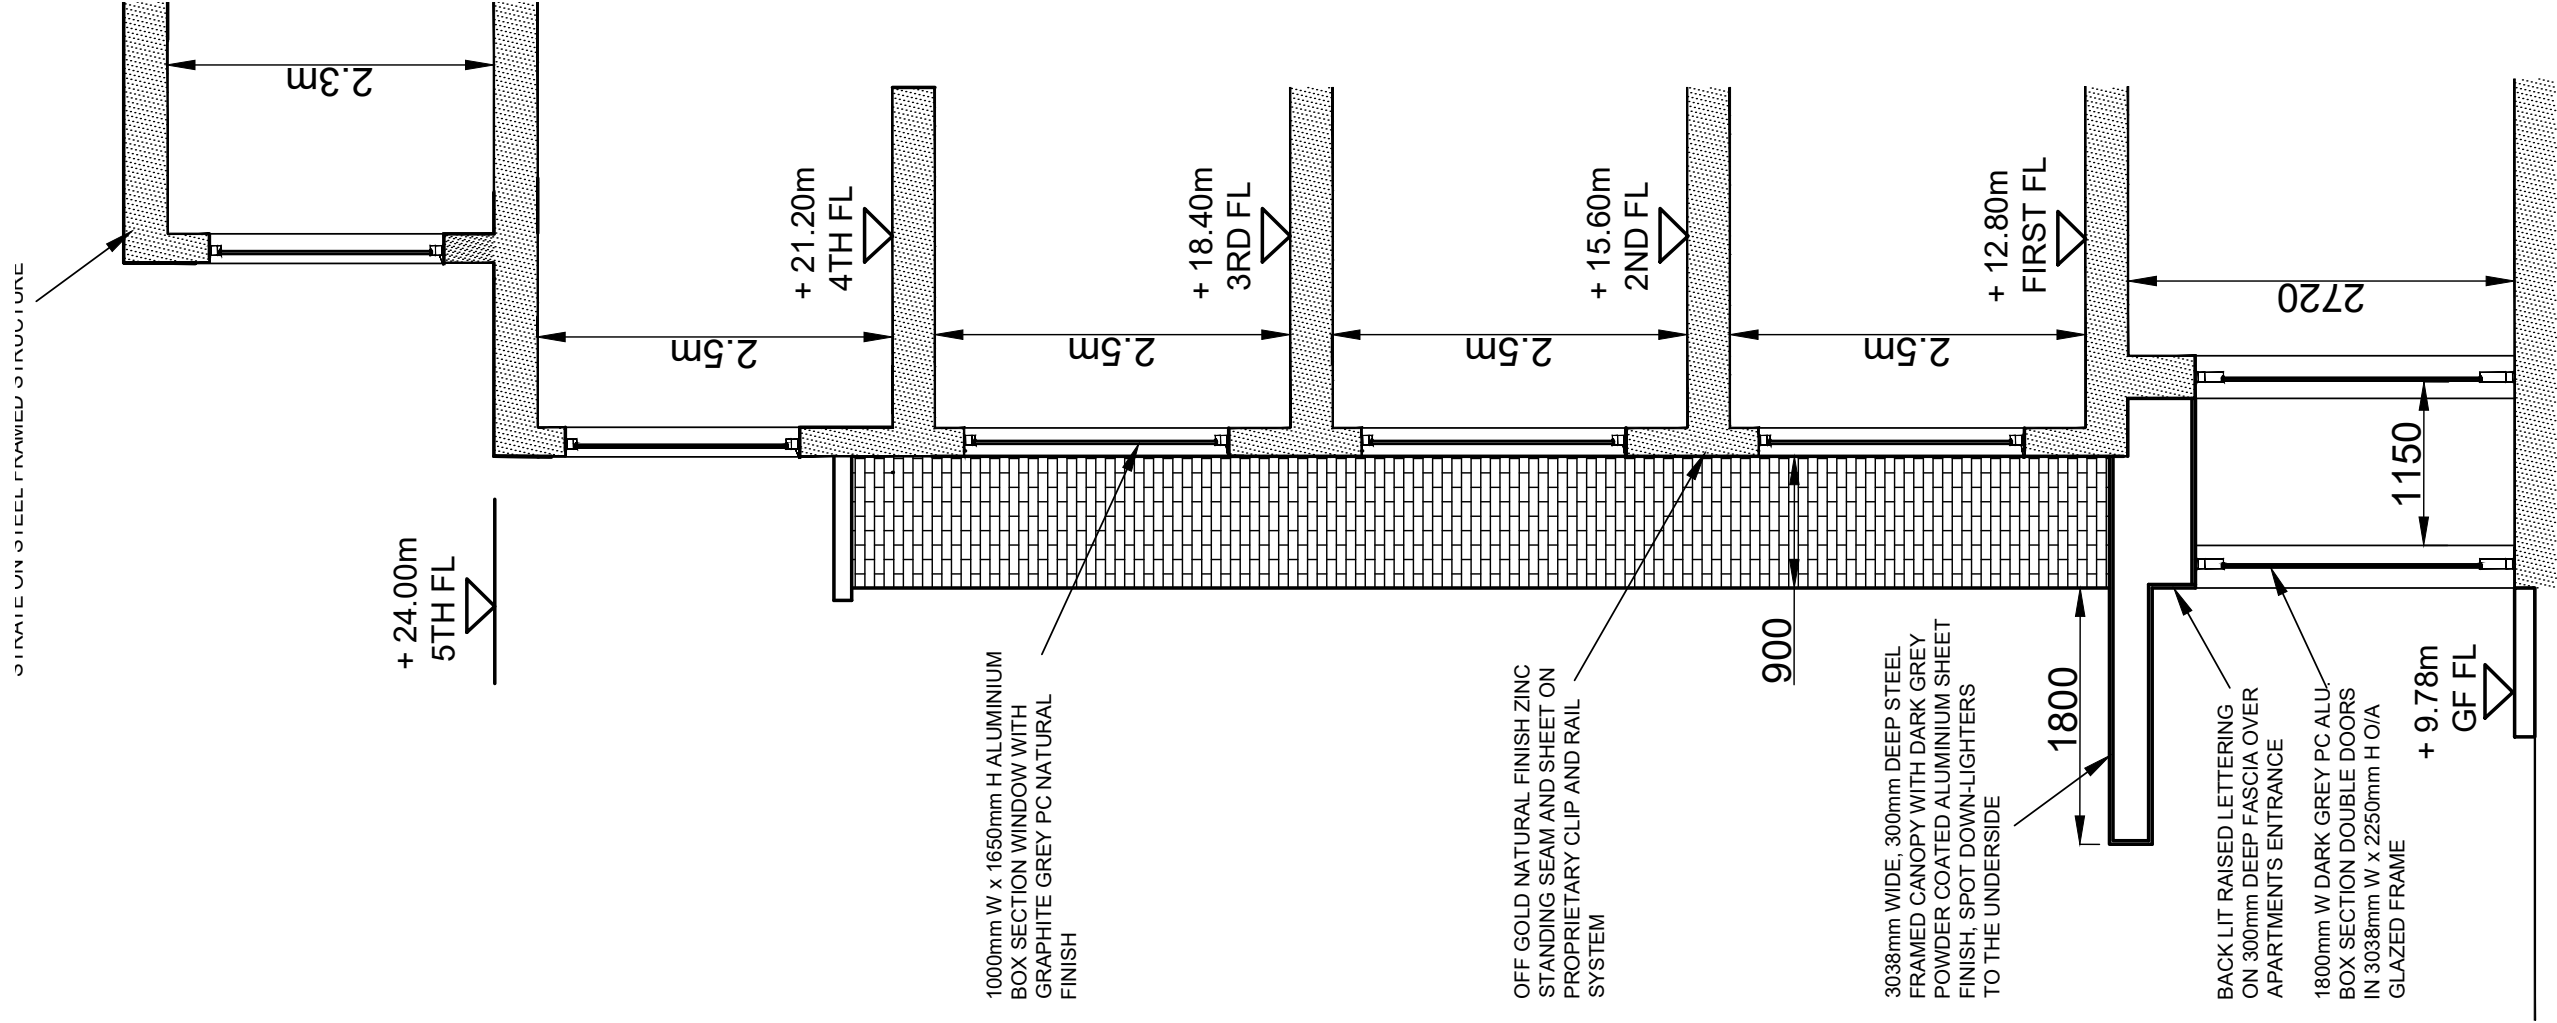

SECTION AA'

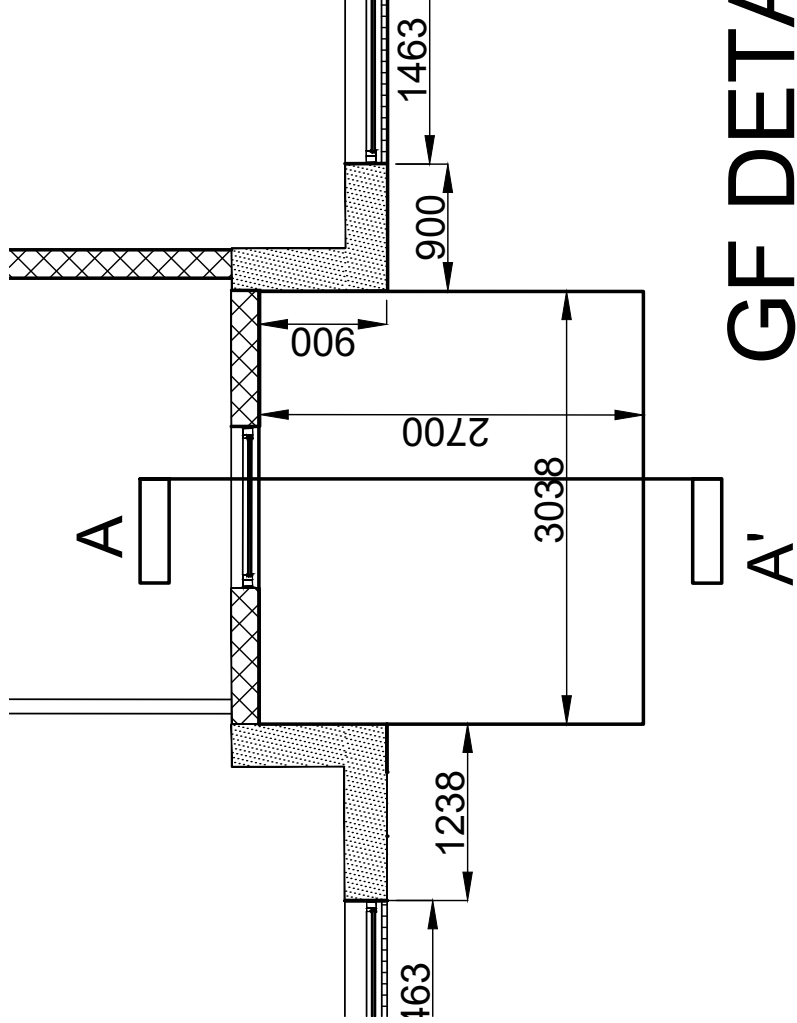

GF DETAIL PLAN

A 12.08.24 LAYOUT AMENDED

REV: | DATE: | DETAILS: |
BM ARCHITECTURAL DESIGNS
APARTMENT 8
224 GREAT CLOWES STREET
MANCHESTER M7 2ZS
TEL: 07415 493002

PROJECT: NEW BUILDING,
42-46 DRAKE STREET
AND NELSON STREET,
ROCHDALE OL16 1NU
CLIENT: CASSEL + FLETCHER
ESTATES LTD.

TITLE: WALL STUDY 4
SCALE 1:50@A2 DATE: 06/ 2024
STATUS: PLANNING DRAWN: BM
DRAWING NO: BM/0624/DRAKE/PL15 REV: A