


Notes

This drawing is to be read in conjunction with the following DLA-
Architecture drawings numbers.

2022-052-20000 GROUND AND FIRST FLOOR GA
2022-052-20002 ROOF PLAN
2022-052-20010 GA ELEVATIONS AND SECTION


This Drawing is for planning only, it is not to be used for any other purpose.

External Materials Schedule	
Ref	Material description
1	Built up metal profiled cladding panel 32mm profile sheet laid horizontally wide rib out finish Colourcoat Prisma colour Metallic Silver RAL 9006
2	Built up metal profiled cladding panel 32mm profile sheet laid vertically narrow rib out finish Colourcoat Prisma colour Sargasso RAL 9005
3	Built up metal profiled insulated cladding 50mm half round panels vertically laid colour Merlin Grey BS18B25
4	Composite metal wall cladding grade B micorib panels laid horizontally finish Colorcoat Prisma colour Metallic Silver RAL 9006
5	PCC retaining / dock wall
6	Powder coated aluminium framed curtain walling colour BS18B25 Merlin Grey with double glazed units argon filled 'low e' clear inner pane with look-a-like panels and integral door where indicated
7	Office windows powder coated aluminium framed double glazed fixed lights argon filled cavity low 'e' clear inner pane
8	Insulated vertical rise sectional level access doors colour Merlin Grey BS18B25
9	Powder coated steel external doorsets to warehouse colour Merlin Grey BS18B25

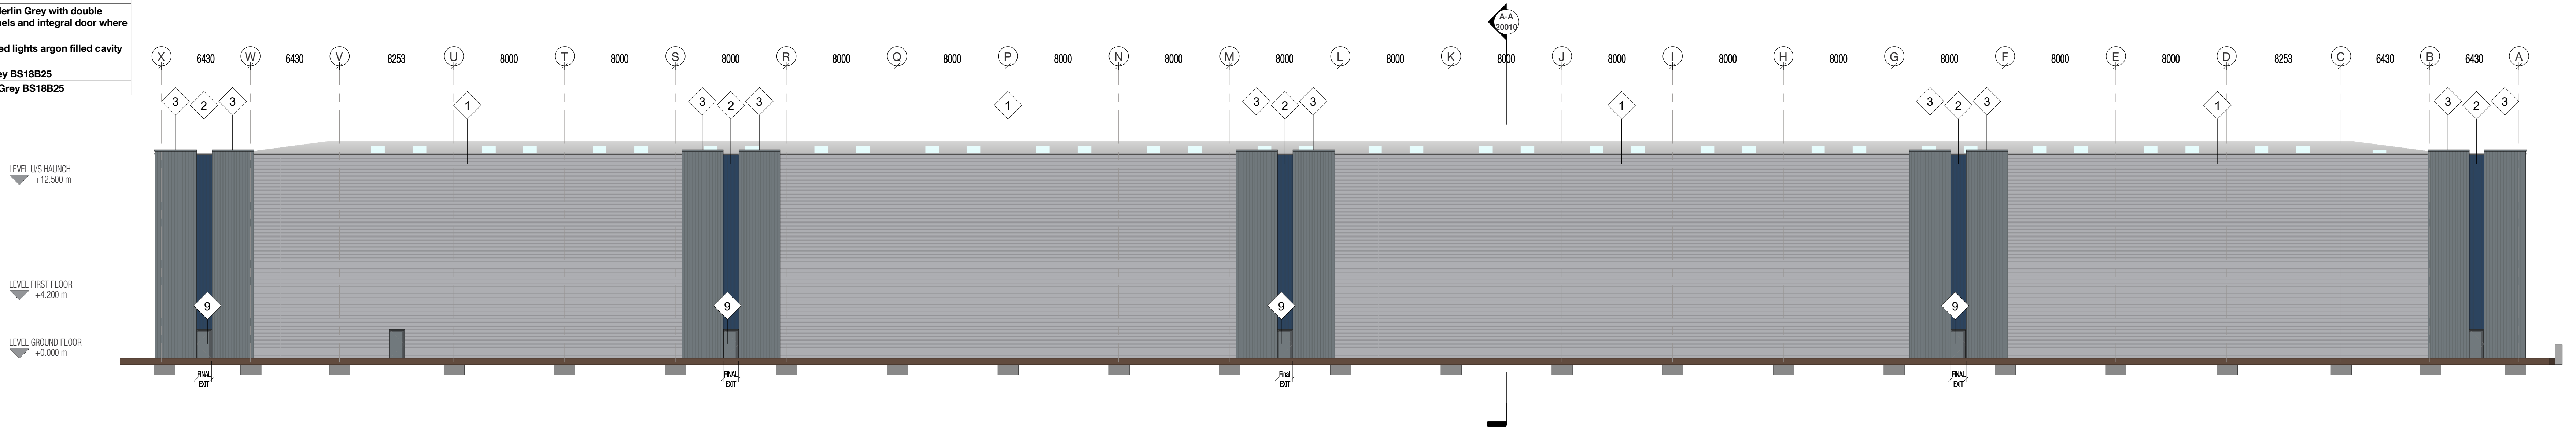


ELEVATION 1

1 : 200

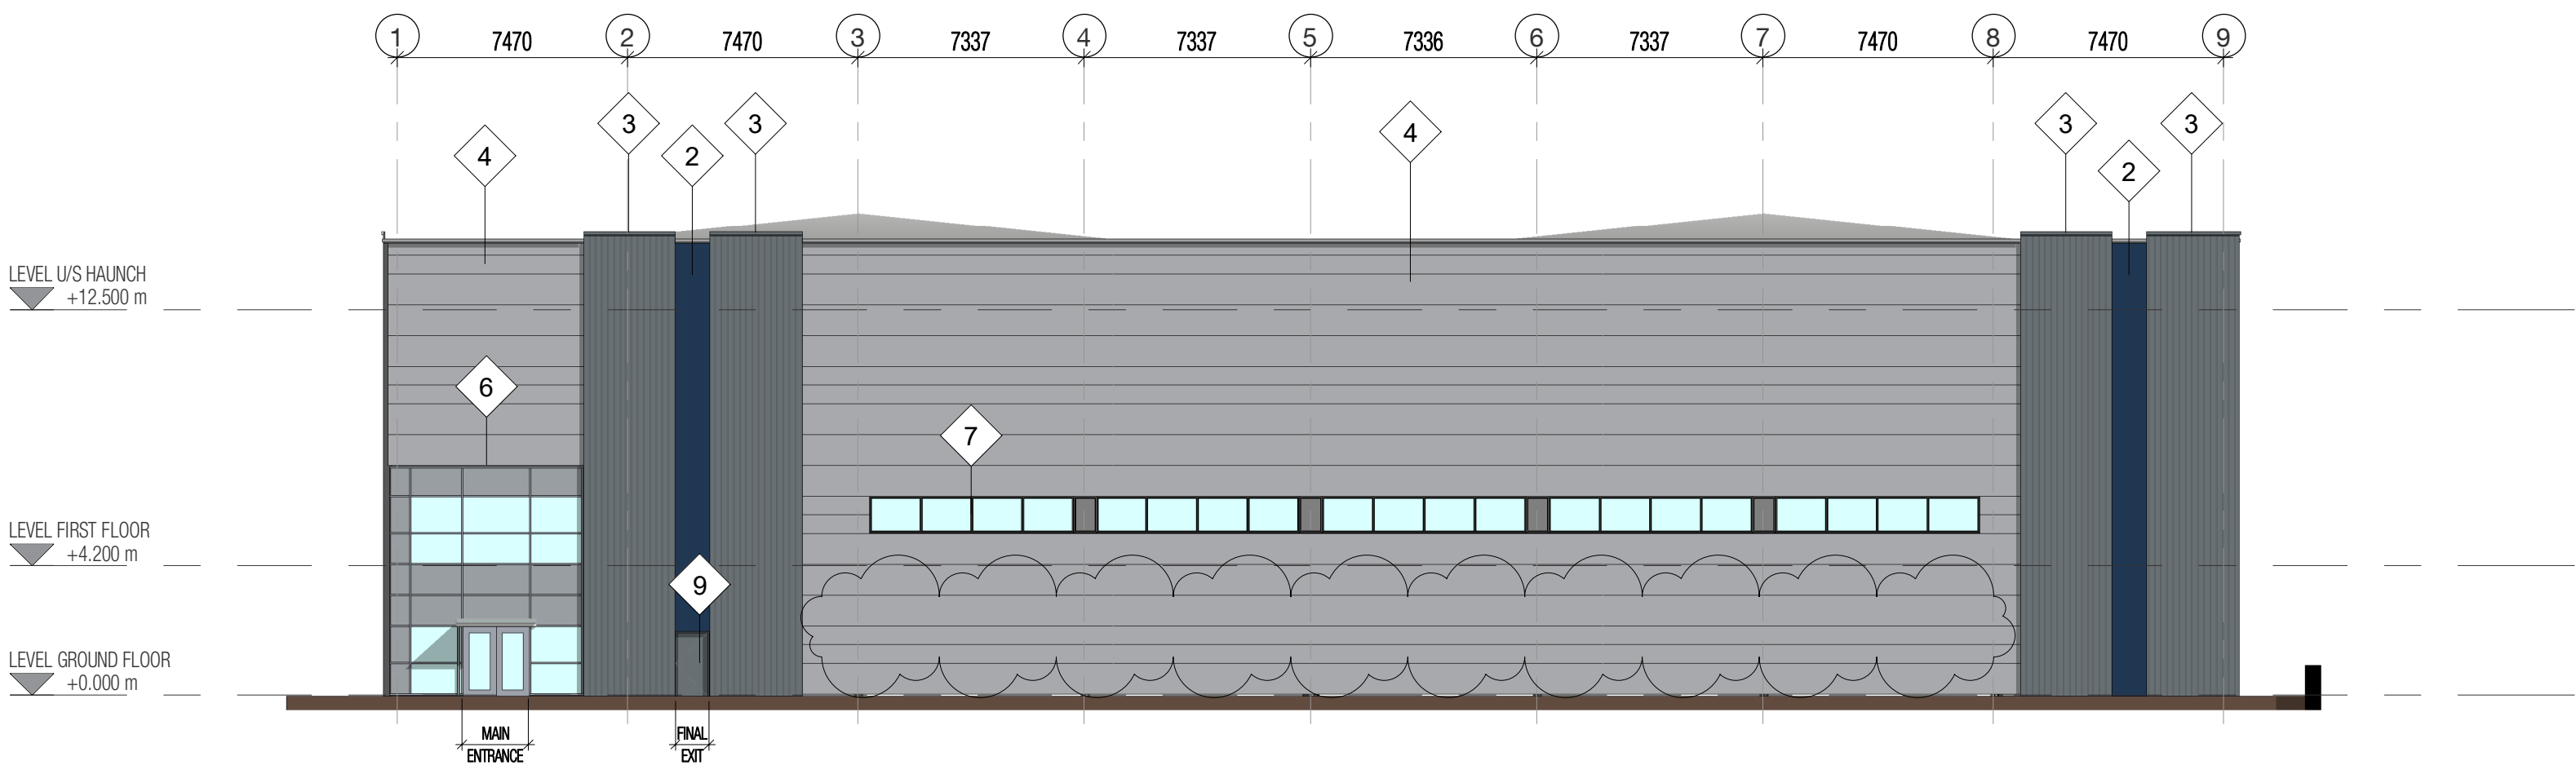


ELEVATION 2

1 : 200

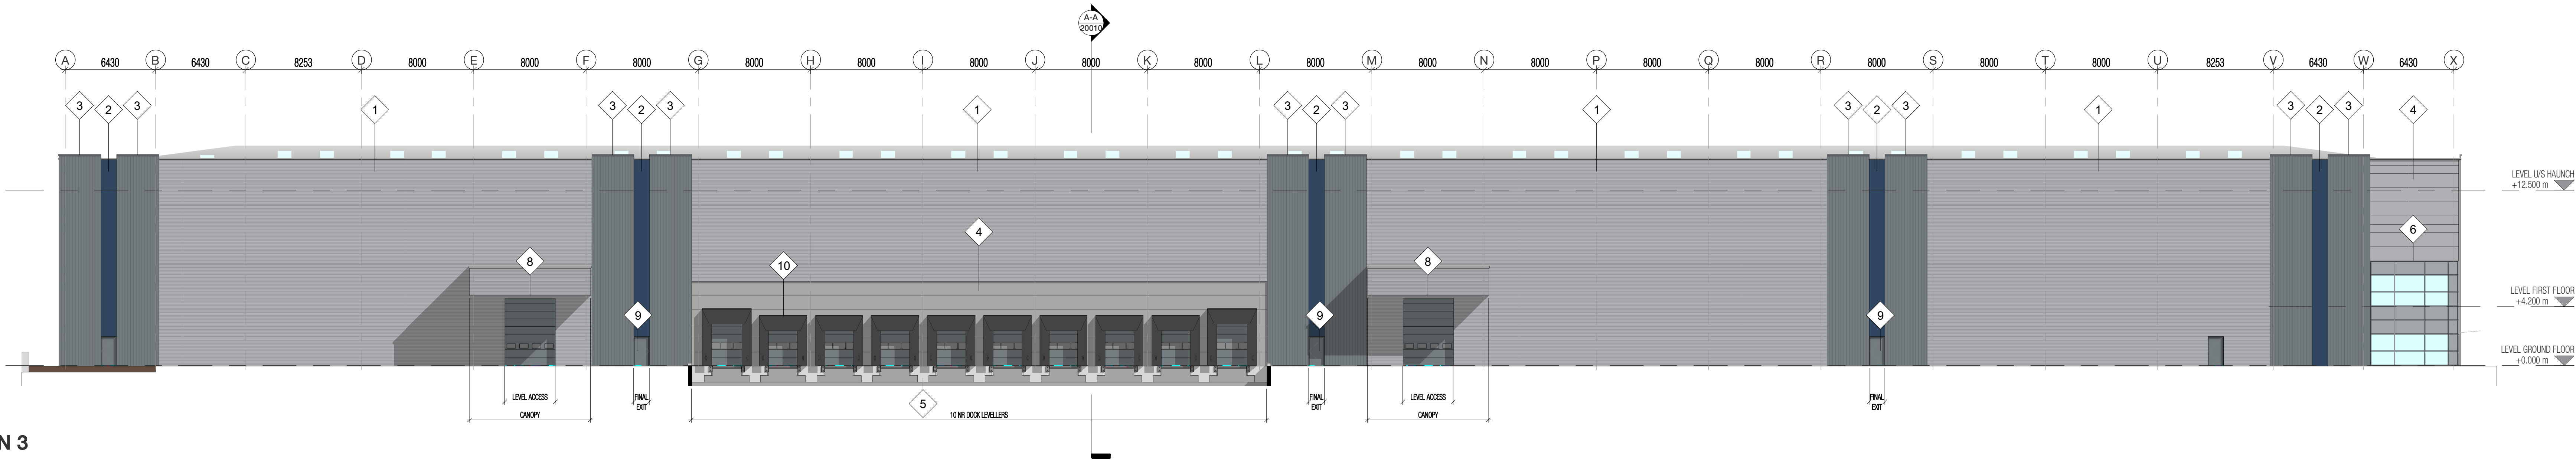


ELEVATION 3

1 : 200

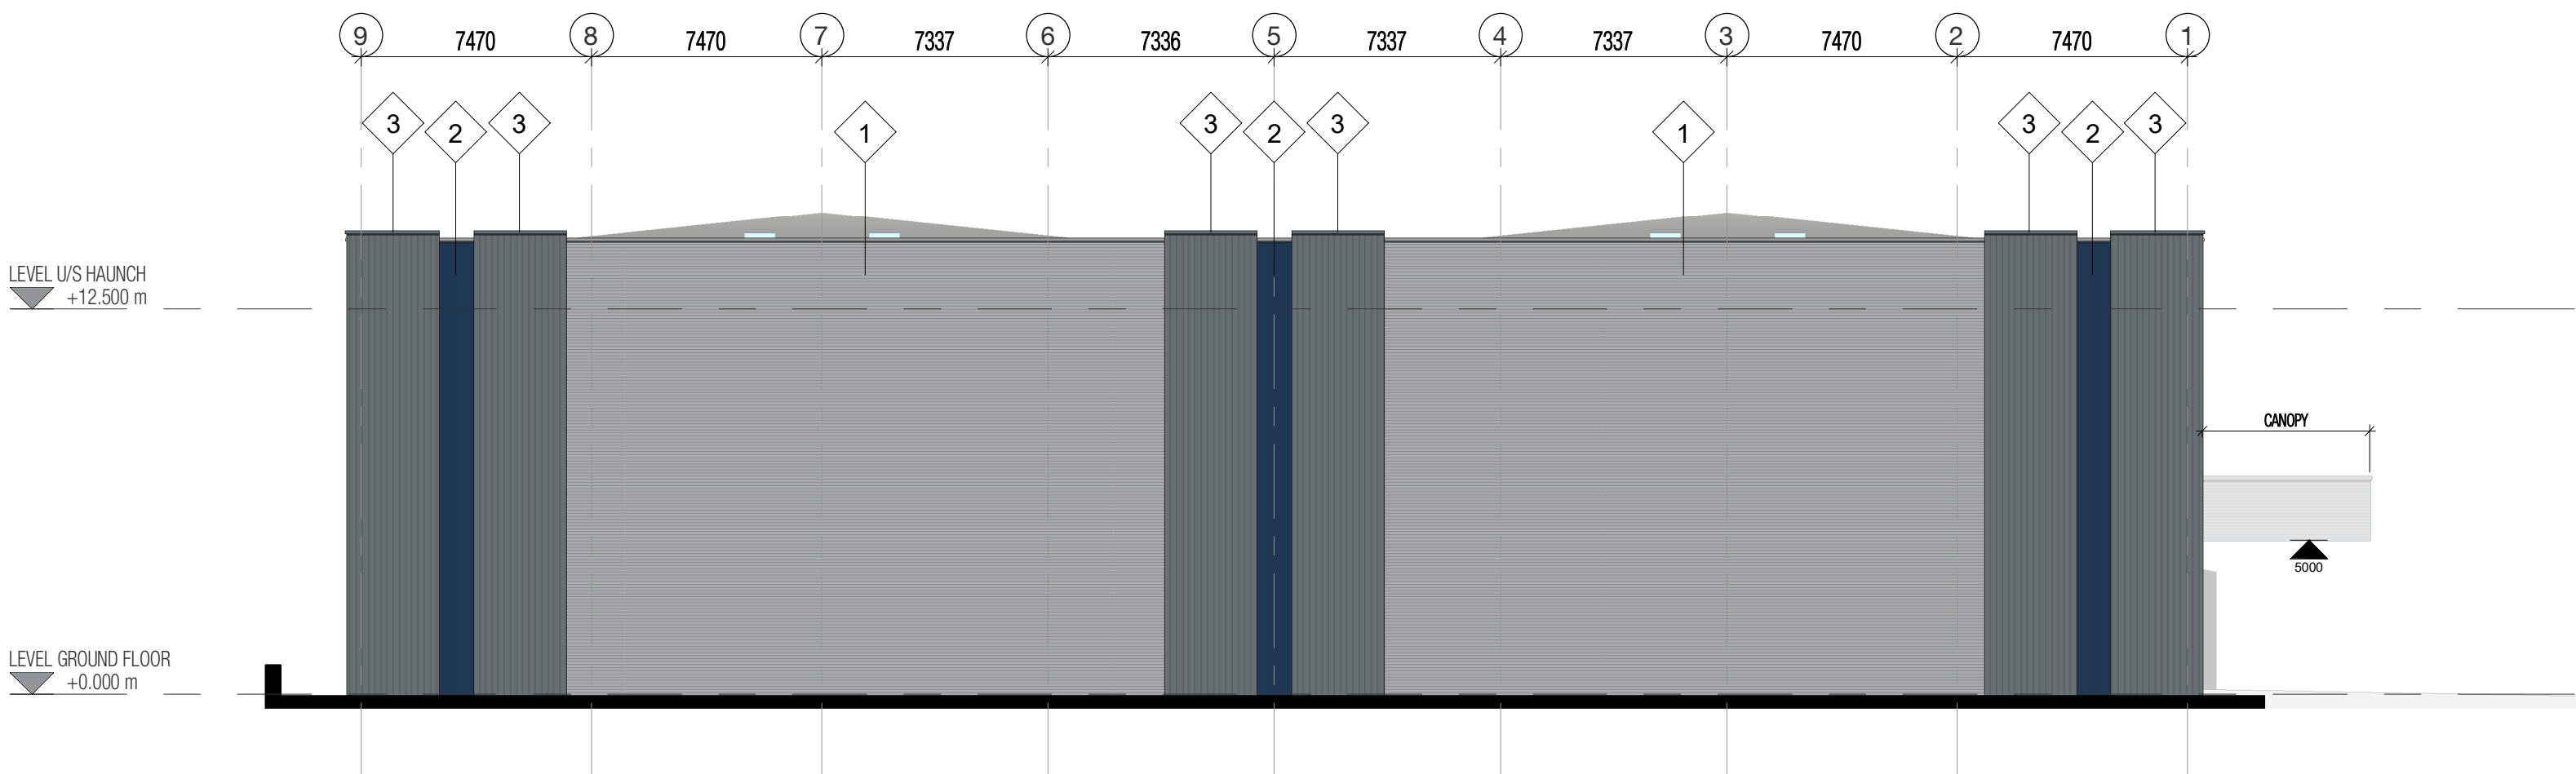

ELEVATION 4

1 : 200

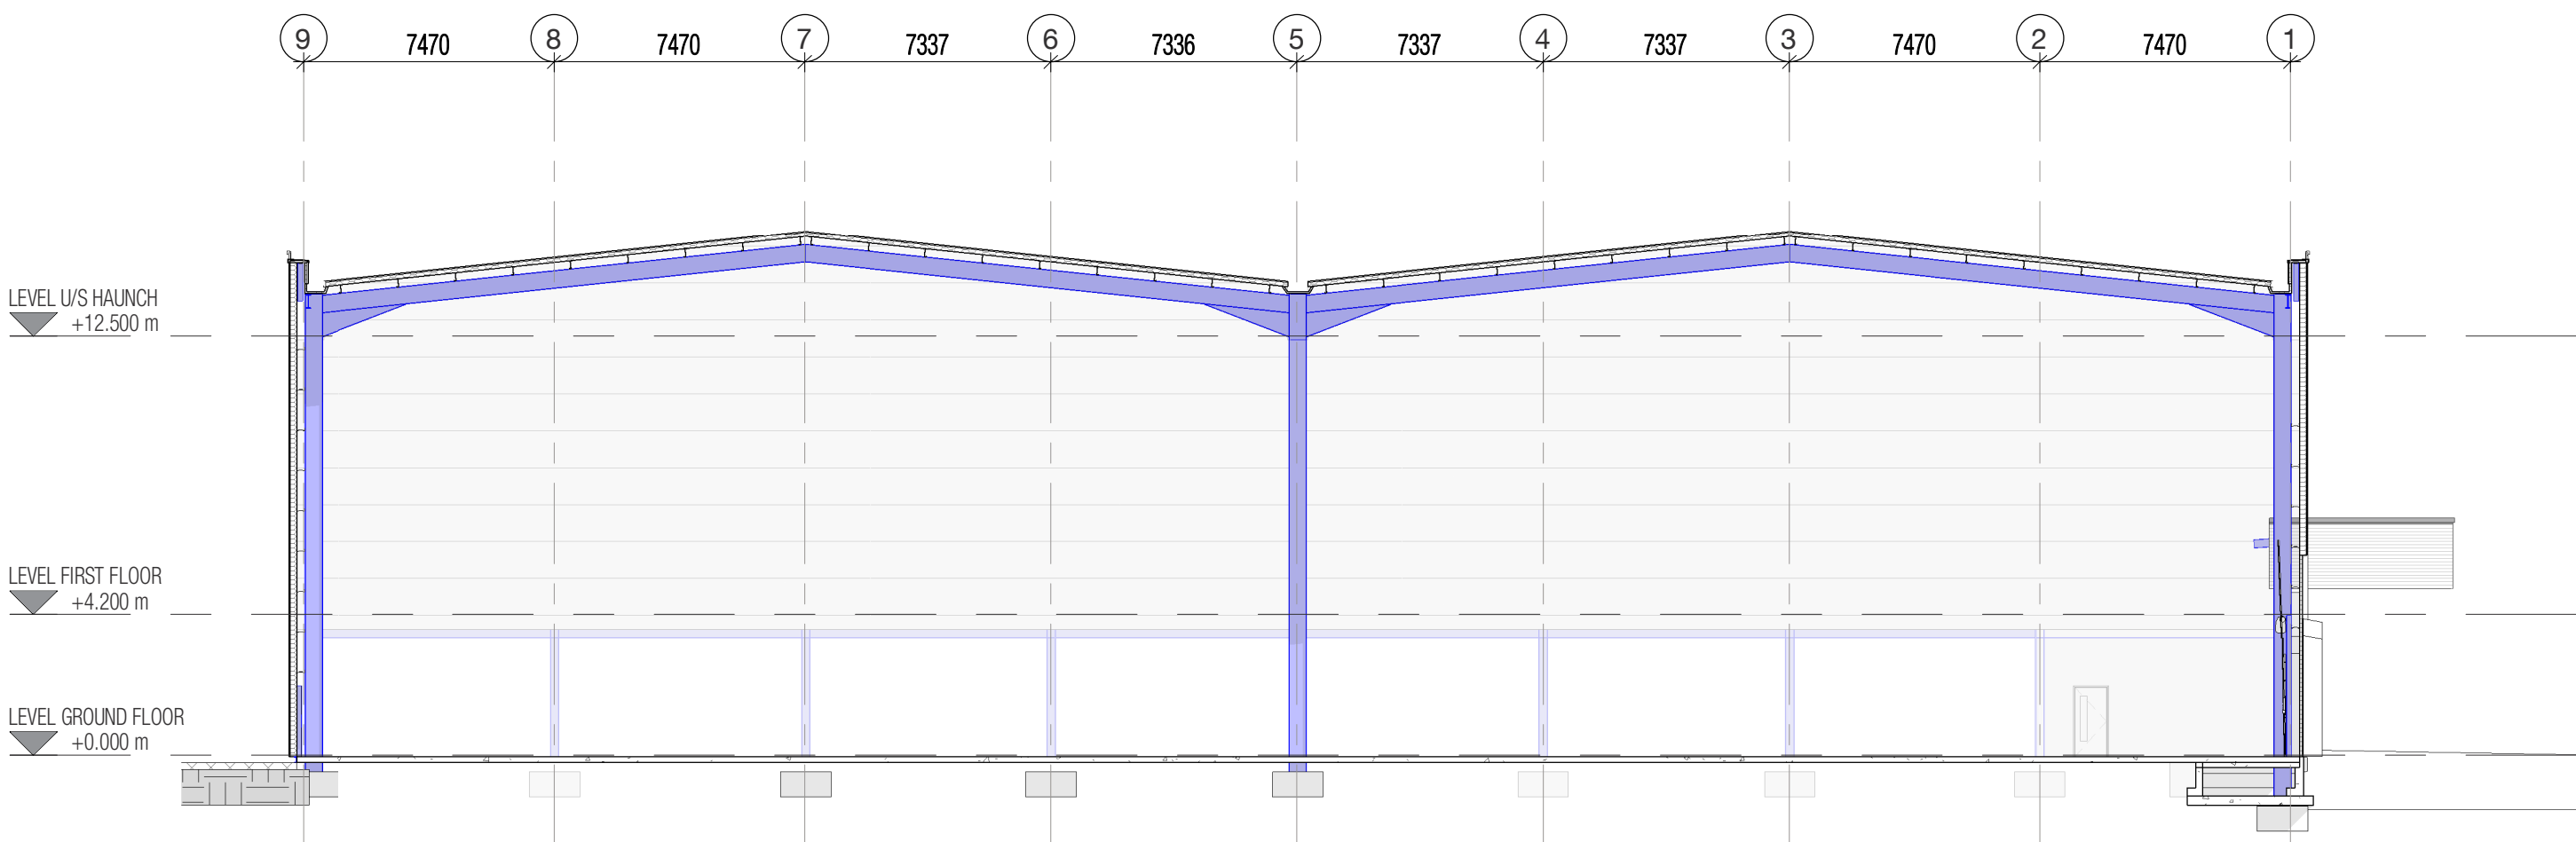

SECTION A-A

1 : 200

NOTE: THIS IS A COLOUR DRAWING, IN ORDER TO ENSURE ANY SUBSEQUENT REPRODUCTION IS VIEWED CORRECTLY IT IS TO BE RE-PRINTED IN FULL COLOUR

INFORMATION CONTAINED IN THIS DRAWING IS THE SOLE COPYRIGHT OF DLA ARCHITECTURE LTD AND IS NOT TO BE REPRODUCED WITHOUT PERMISSION

DO NOT SCALE, REFER TO FIGURED DIMENSIONS ONLY

REVISIONS

P 01	PLANNING ISSUE	14/07/22 BG
P 02	UPDATED FOR PLANNING SUBMISSION	18/08/22 CF PT
P 03	FUTURE OFFICE WINDOWS OMITTED AS DISCUSSED WITH ALISON TRIUMPH INTERIOR DEVELOPMENT MANAGER AT ROOCHALE BRIDGECROFT COUNCIL ISM DATED 21/08/22	21/08/22

STATUS
PLANNING

REVISION
P 03

dlA
ARCHITECTURE

55 St Pauls Street | Leeds LS1 2TE
0113 887 3100
www.dla-architecture.co.uk

PROJECT
KINGSWAY PLOT J

TITLE
UNIT J1 GA ELEVATIONS
& SECTION

SCALE
1 : 200 @ A0

DATE
20/05/2022

DLA REF

2022-052

DRAWN

CF

REVIEWED

PT

PROJECT

KPJ

ORIGIN

DLA

ZONE

J1

LEVEL

XX

TYPE

DR

ROLE

A

NUMBER

20010

