




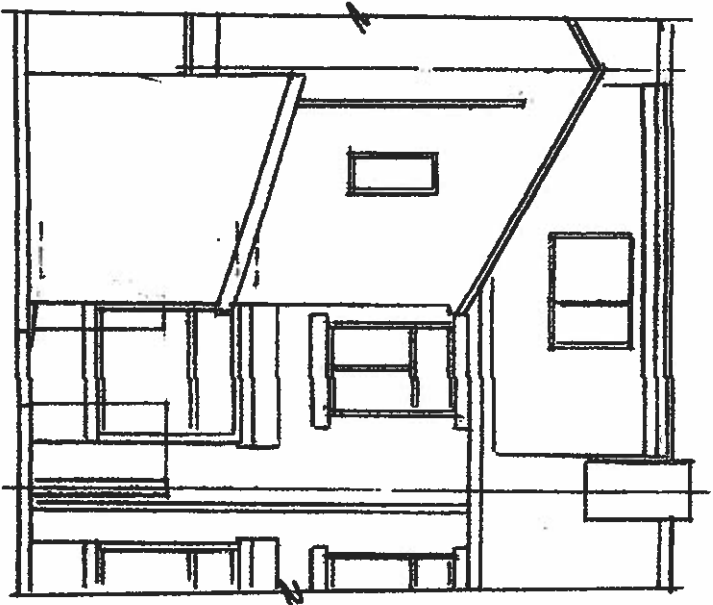


PROPOSED REAR ELEVATION

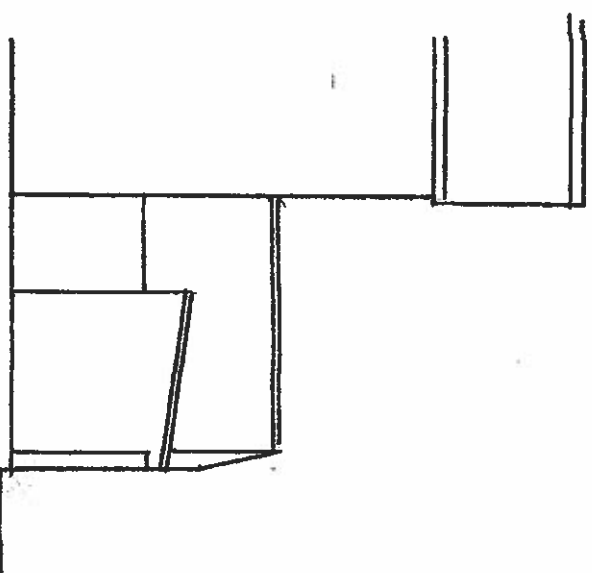


PROPOSED SIDE ELEVATION

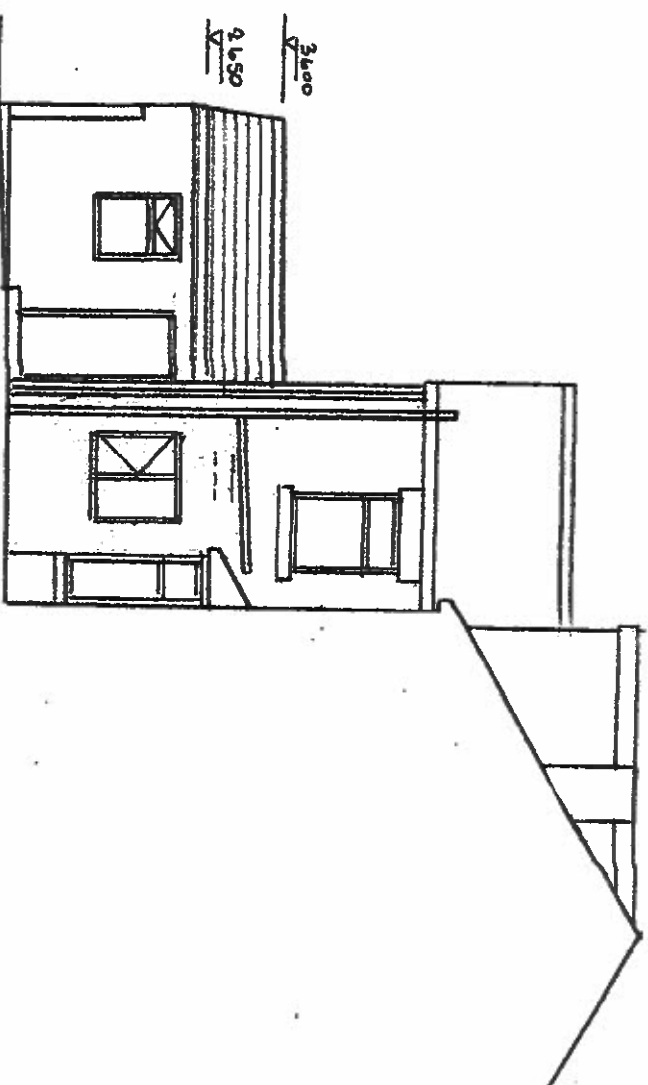


FALL TO BACK STREET LEVEL FOR DISABLED ACCESS
PROPOSED SIDE ELEVATION

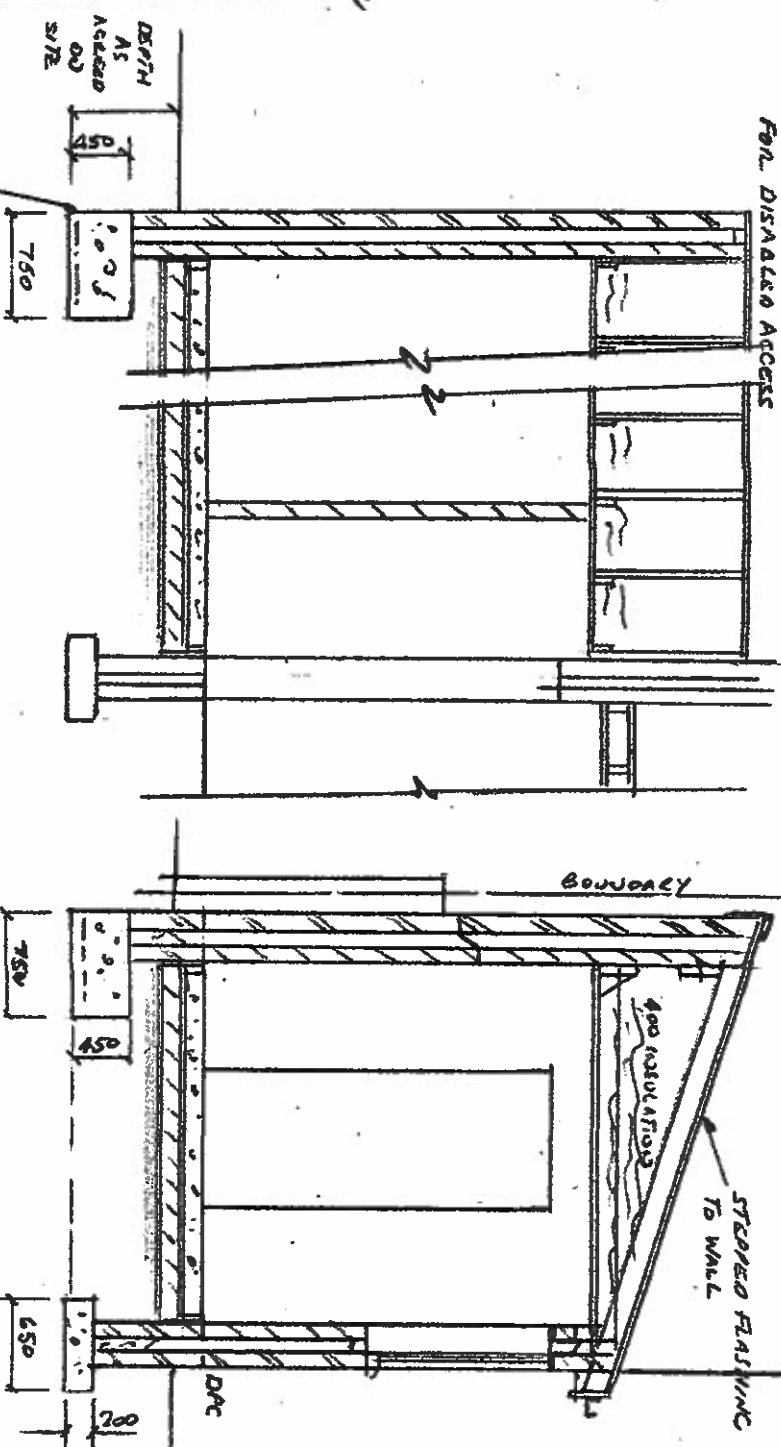

SECTION THREE

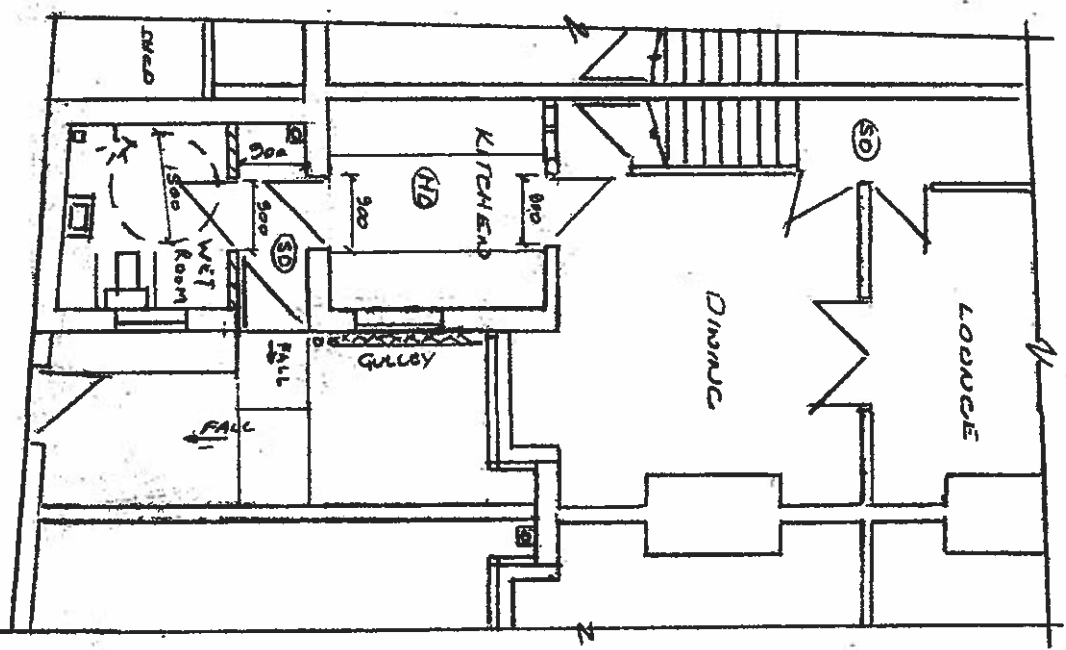

PROPOSED GROUND FLOOR PLAN

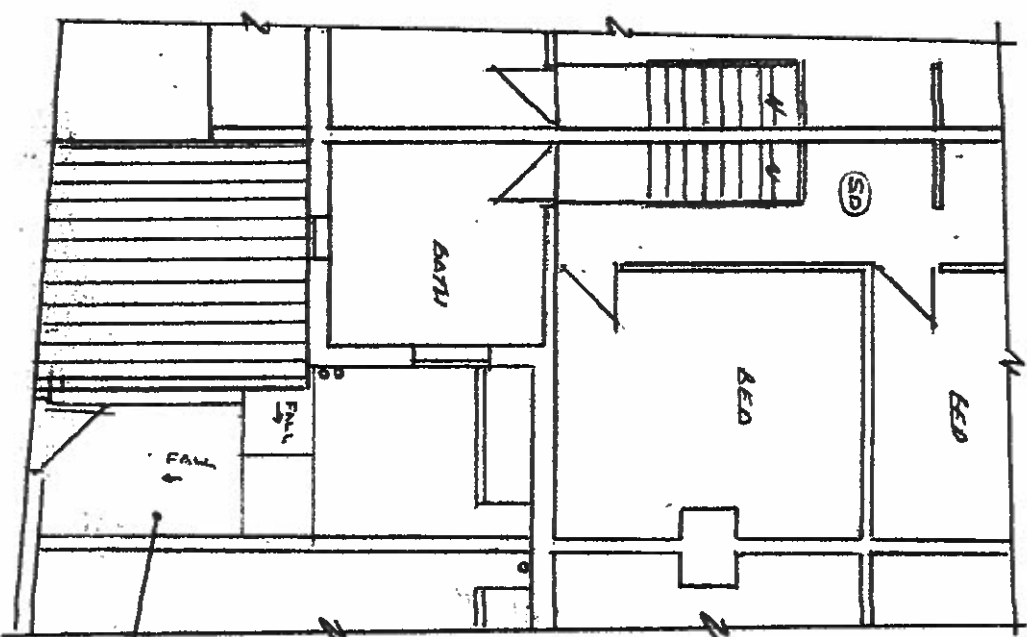

PROPOSED FIRST FLOOR PLAN

NOTE
BOUNDARY FOUNDATION
MUST NOT ENVELOPE
OVER SITE BOUNDARY

DISABLED ACCESS
SLOPE YARD AREA
SUITABLE FOR WHEELCHAIR
ACCESS TO BACK STREET
LEVEL