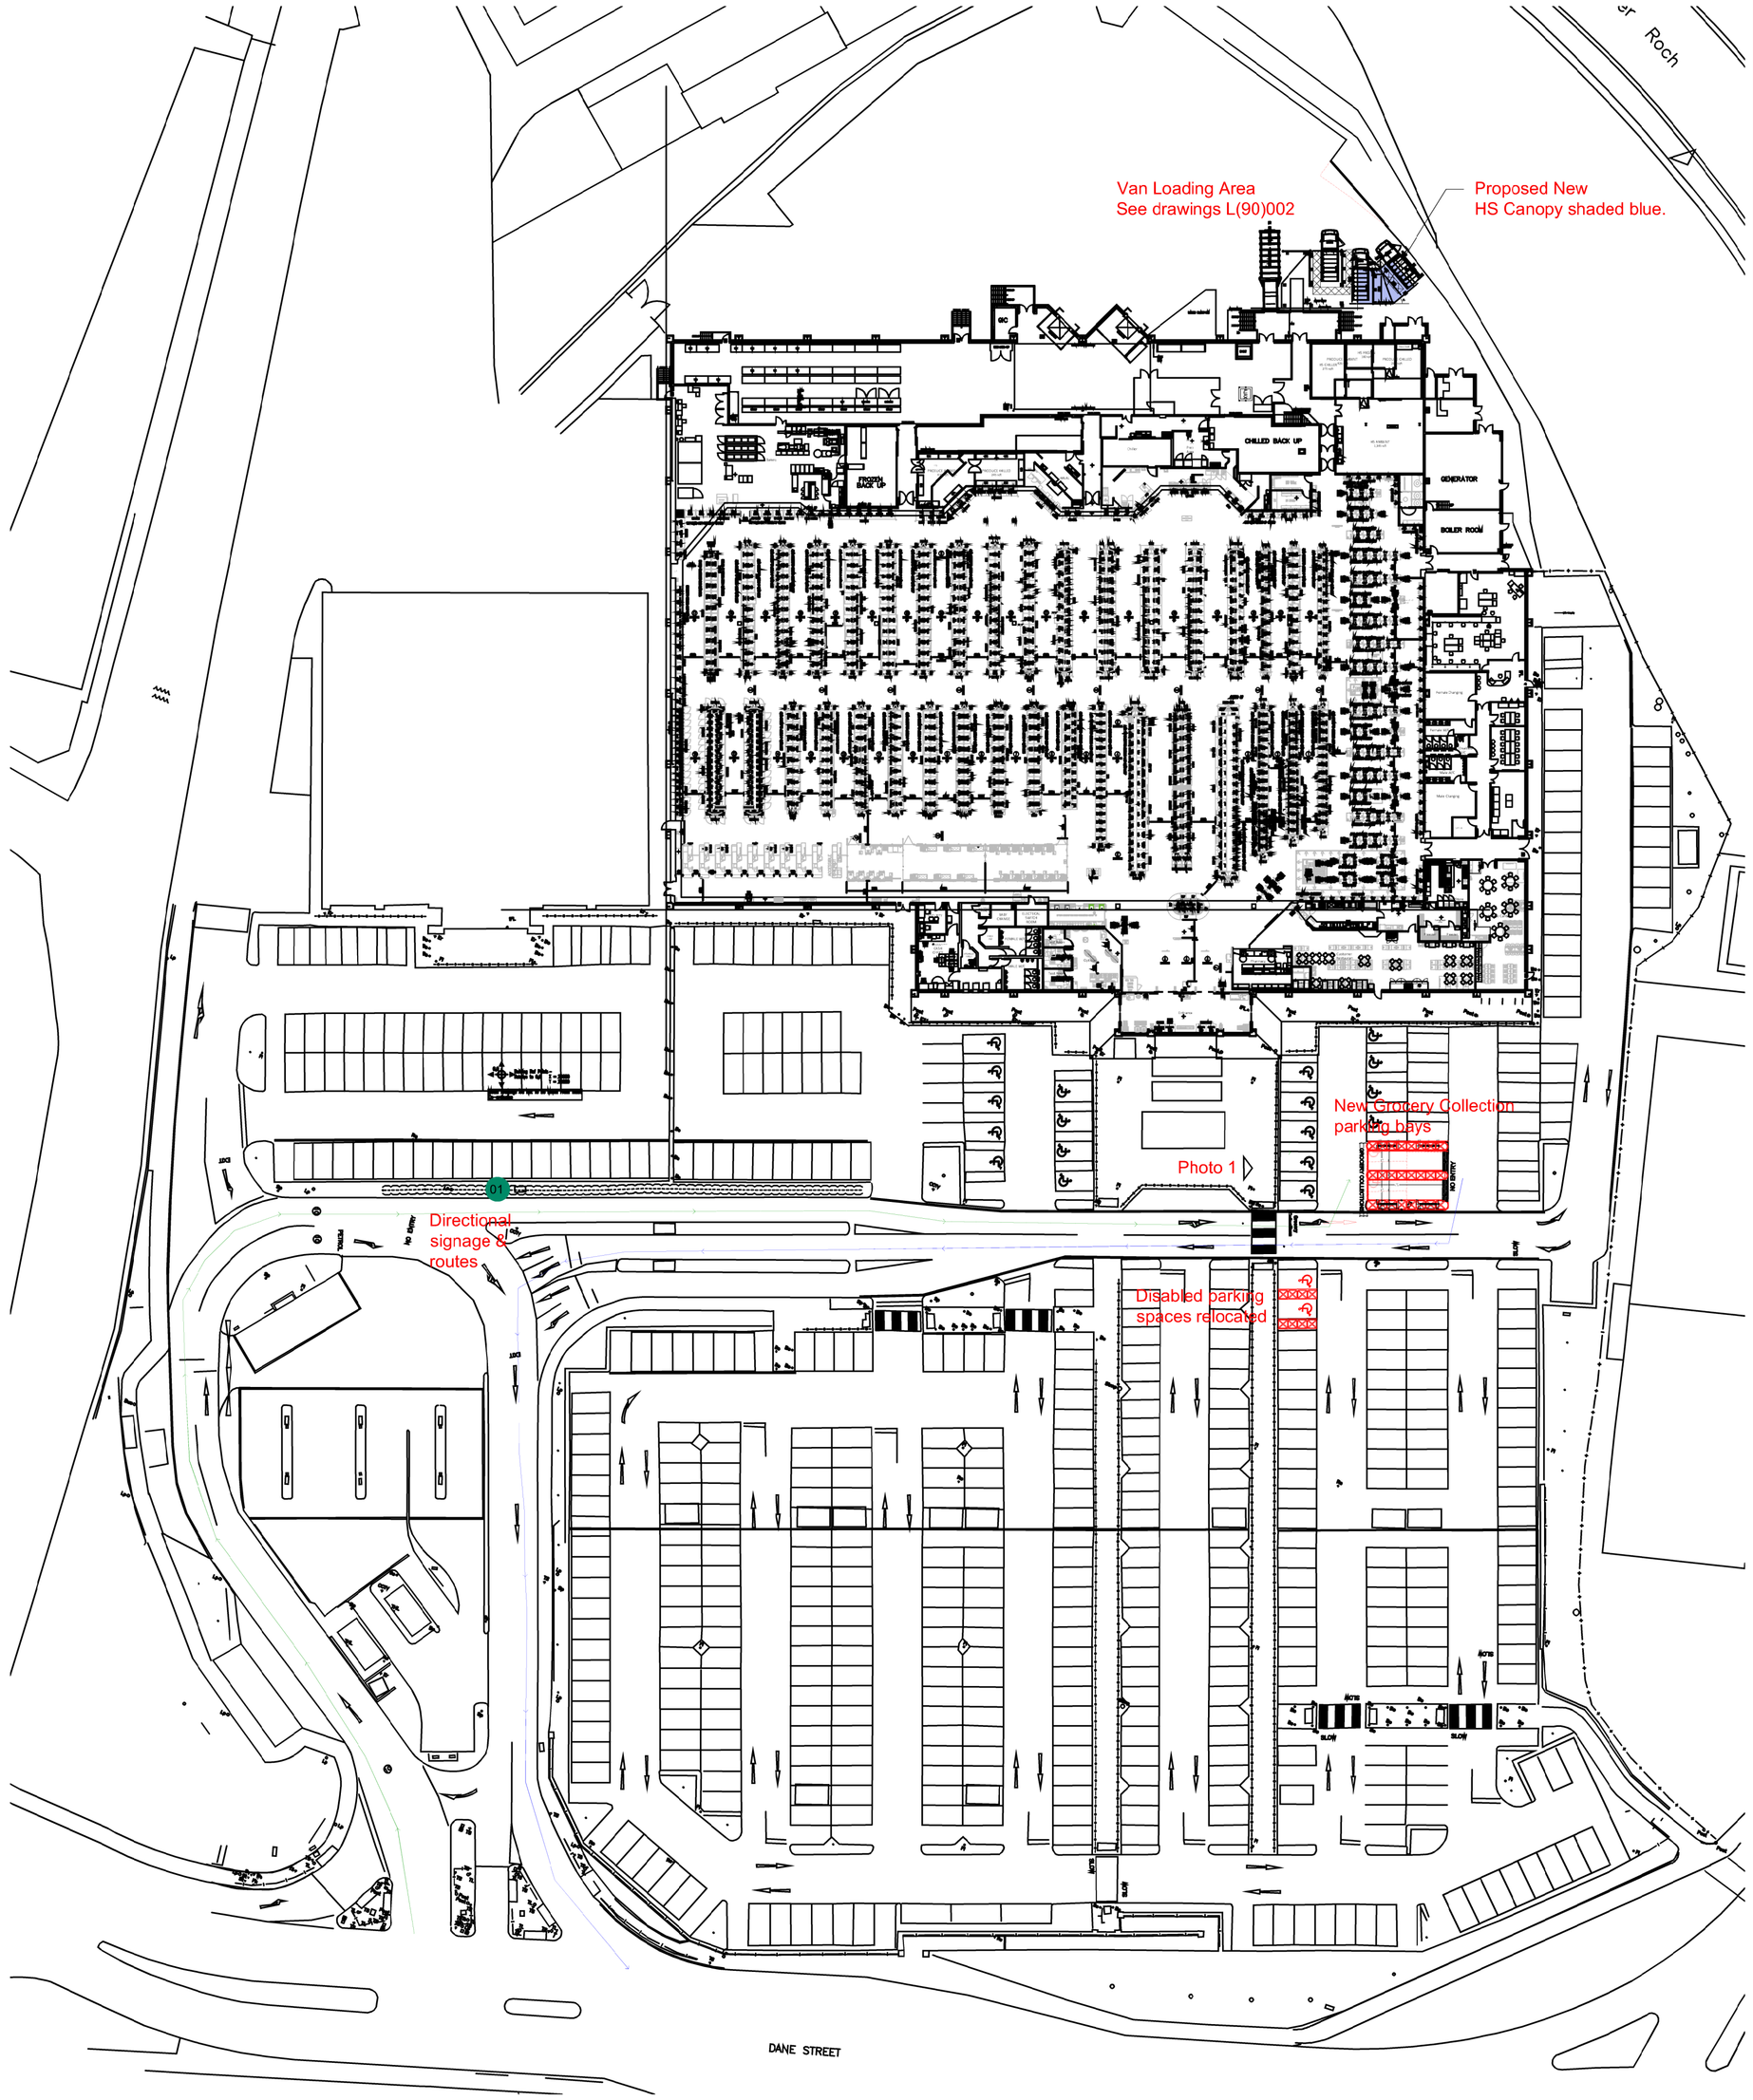

Scope of Works :

1. Allow for new Thermoplastic Paint finish to be installed to create new allocated C&C Parking Bays; as indicated on plan. Disabled spaces to be relocated to suit.
2. Allow for 4no. new core post-mounted static signs to be installed to side of each of C&C car parking bays.
3. Allow for new WHITE thermoplastic 'GROCERY COLLECTIONS' & 'NO ENTRY' text installed to entrance of new C&C Drive-thru Bays; as indicated on plan.
4. Disabled parking spaces relocated to allow new C&C BAYS. Allow for new disabled car parking spaces with new WHITE thermoplastic road lining marking and hatching to match existing car parking spaces. Make good all surfaces.

EXTERNAL SITE SIGNAGE LEGEND:

GREEN dashed line indicates extent of proposed traffic route taken from site access to new Click & Collect

RED dashed line indicates extent of proposed traffic route taken from new Click & Collect to site exit.

Home Shopping 'Grocery Collections' post-mounted ENTRY c/w directional arrow, Signage suitably located around the car park to guide customers to the collection point(s):

Key :
01 - Allow for 'Straight On' arrow
02 - Allow for 'Right Turn' arrow
03 - Allow for 'Left Turn' arrow

Home Shopping 'Grocery Collections' post-mounted EXIT c/w directional arrow, Signage suitably located around the car park to guide customers to the collection point(s).

Key :
01 - Allow for 'Straight On' arrow
02 - Allow for 'Right Turn' arrow
03 - Allow for 'Left Turn' arrow

(1) Indicates scope reference label and location.

General:

Note layout produced for feasability desk top costing, detailed survey of existing plant, equipment, existing layout and services required for future tender detail information. All proposals subject to Planning and Building Warrant Approval.

Information contained with this drawing is based on information provided from ASDA Info Manager site, areas required to be surveyed.

Main Contractor to verify information prior to commencement of works and any discrepencies to be notified to Architect for decision.

Drawing to be read in conjunction with the necessary official ASDA eCommerce model drawings.

CDM:

There are no significant risks associated with these works on this drawing that a competent contractor would not foresee.

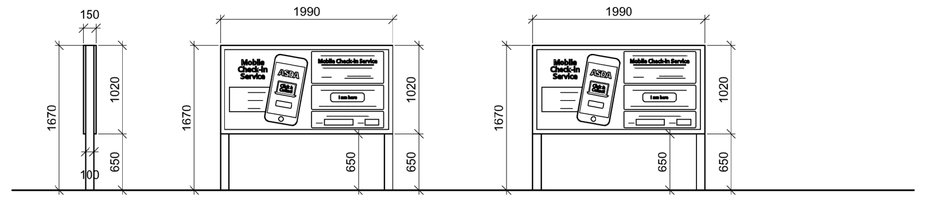

Grocery Collection Signage - Front Elevation

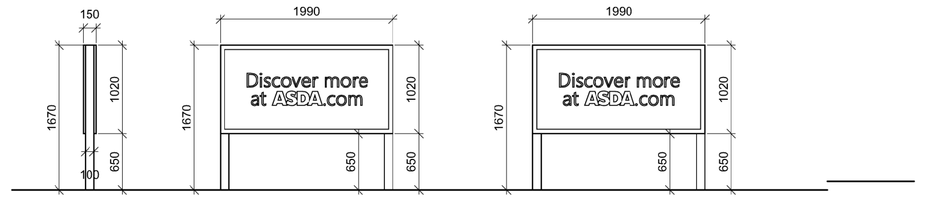

Grocery Collection Signage - Rear Elevation

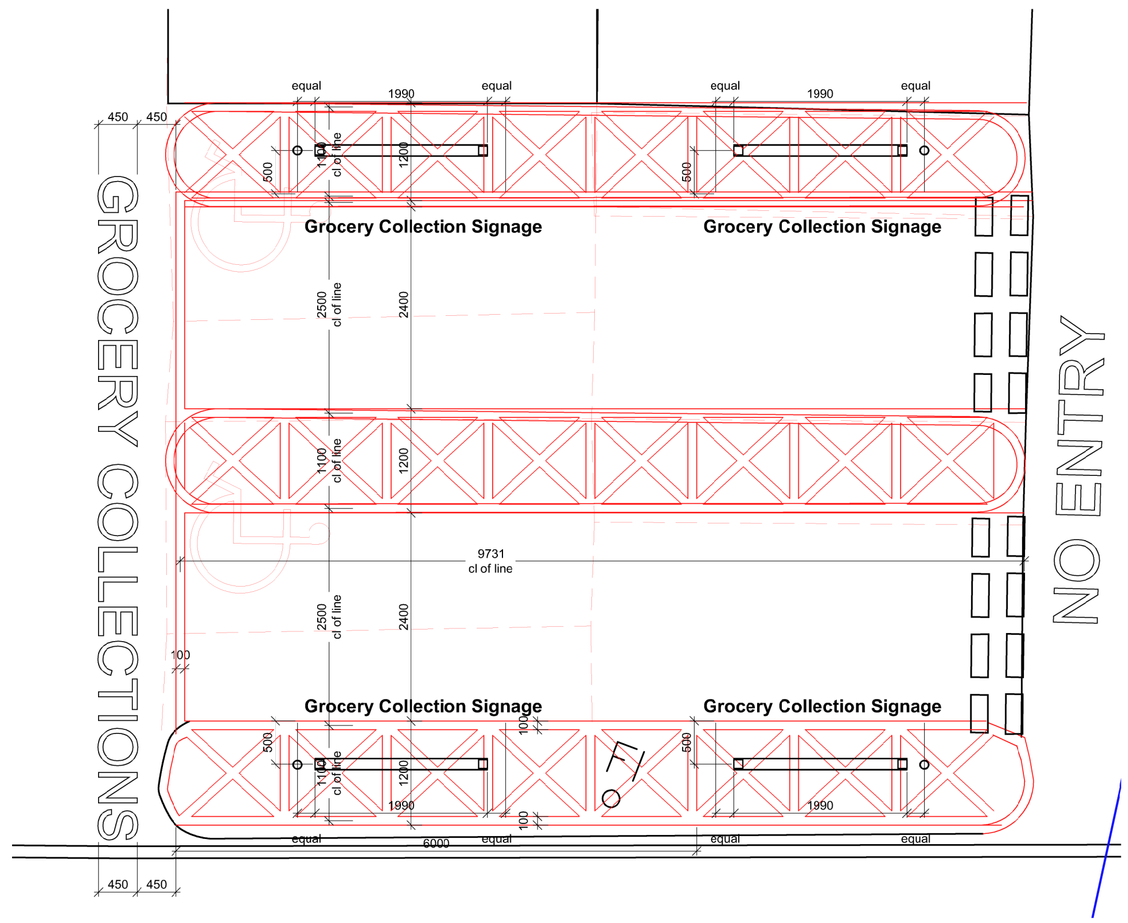

Plan at Proposed Grocery Collection Area



Photograph 1 : Existing Car Park

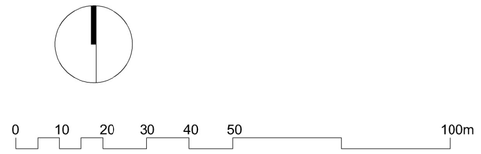

Revision A : Van Loading Canopy and Side Elevation of Signage added.

HALLIDAY FRASER MUNRO
CHARTERED ARCHITECTS & PLANNING CONSULTANTS

Project:
Proposed Alterations - Asda Rochdale

Client:
ASDA Stores Ltd

Title:
Proposed External Works Layout

Document Reference
Identification / Location | Drawing Number
Project Code | Originator Code | Volume | Location / Level | Type | Role | Classification | Number
12268 - HFM - ZZ - ZZ - DR - A - L(90) 001

Drawing Status: Planning
Revision: A
Scale: 1:500 @ A1
Date: Dec 2021

Do not scale this drawing.

Ordnance Survey material is reproduced with the permission of the controller of her Majesty's Stationery Office Crown Copyright reserved.

The copyright of this drawing subsists in Halliday Fraser Munro ltd.

Registered Office:
8 Victoria Street,
Aberdeen, AB10 1XB

T: 01224 388 700
E: info@hfm.co.uk
W: hfm.co.uk