
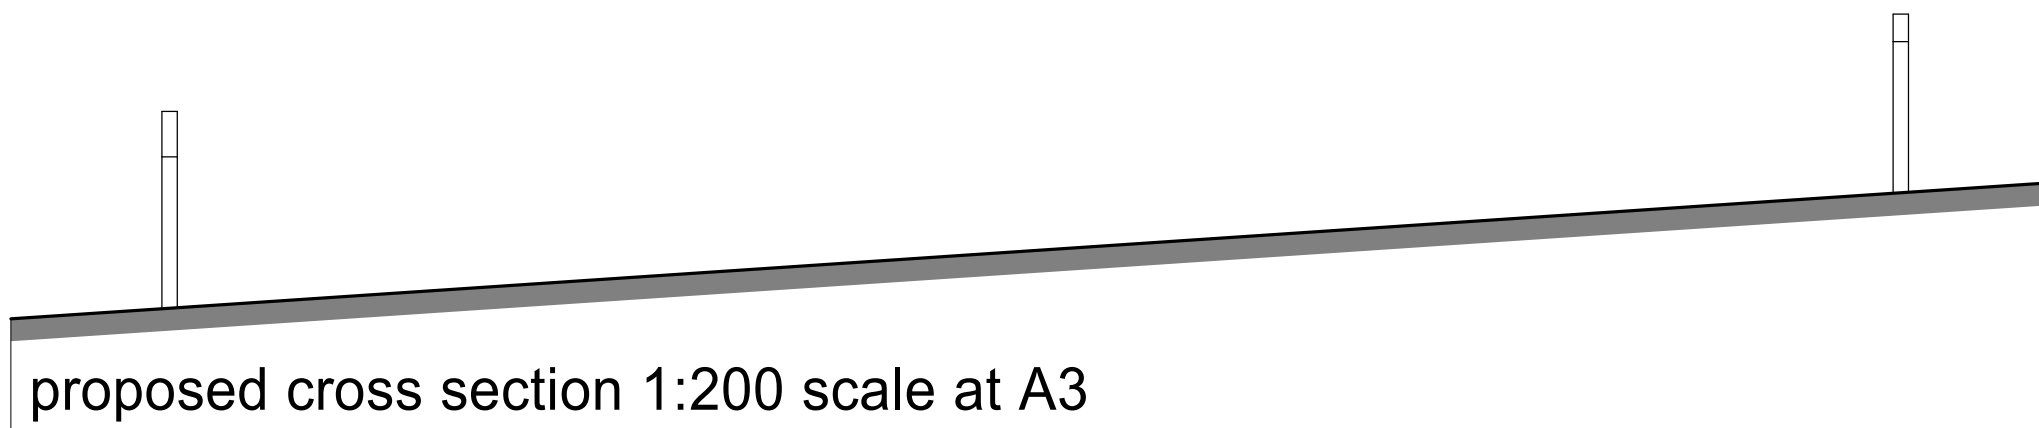


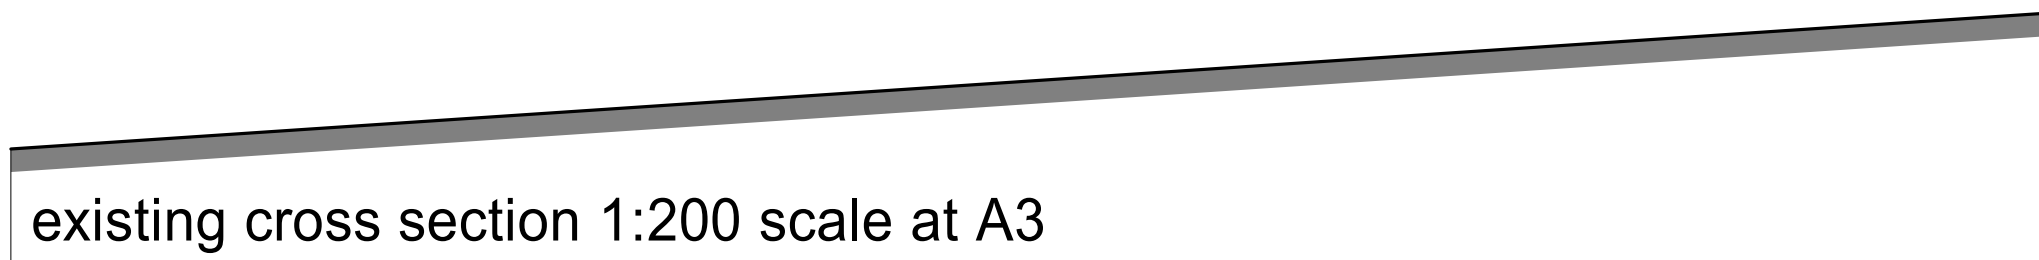

Site cross sections
1:200 scale at A3
Heald Top, Judith Street, Shawclough,
Rochdale, Lancashire, OL12 7HS