This drawing is the copyright of MTC Des
and is not to be reproduced without perm

1000 2000 3000

NORTH.

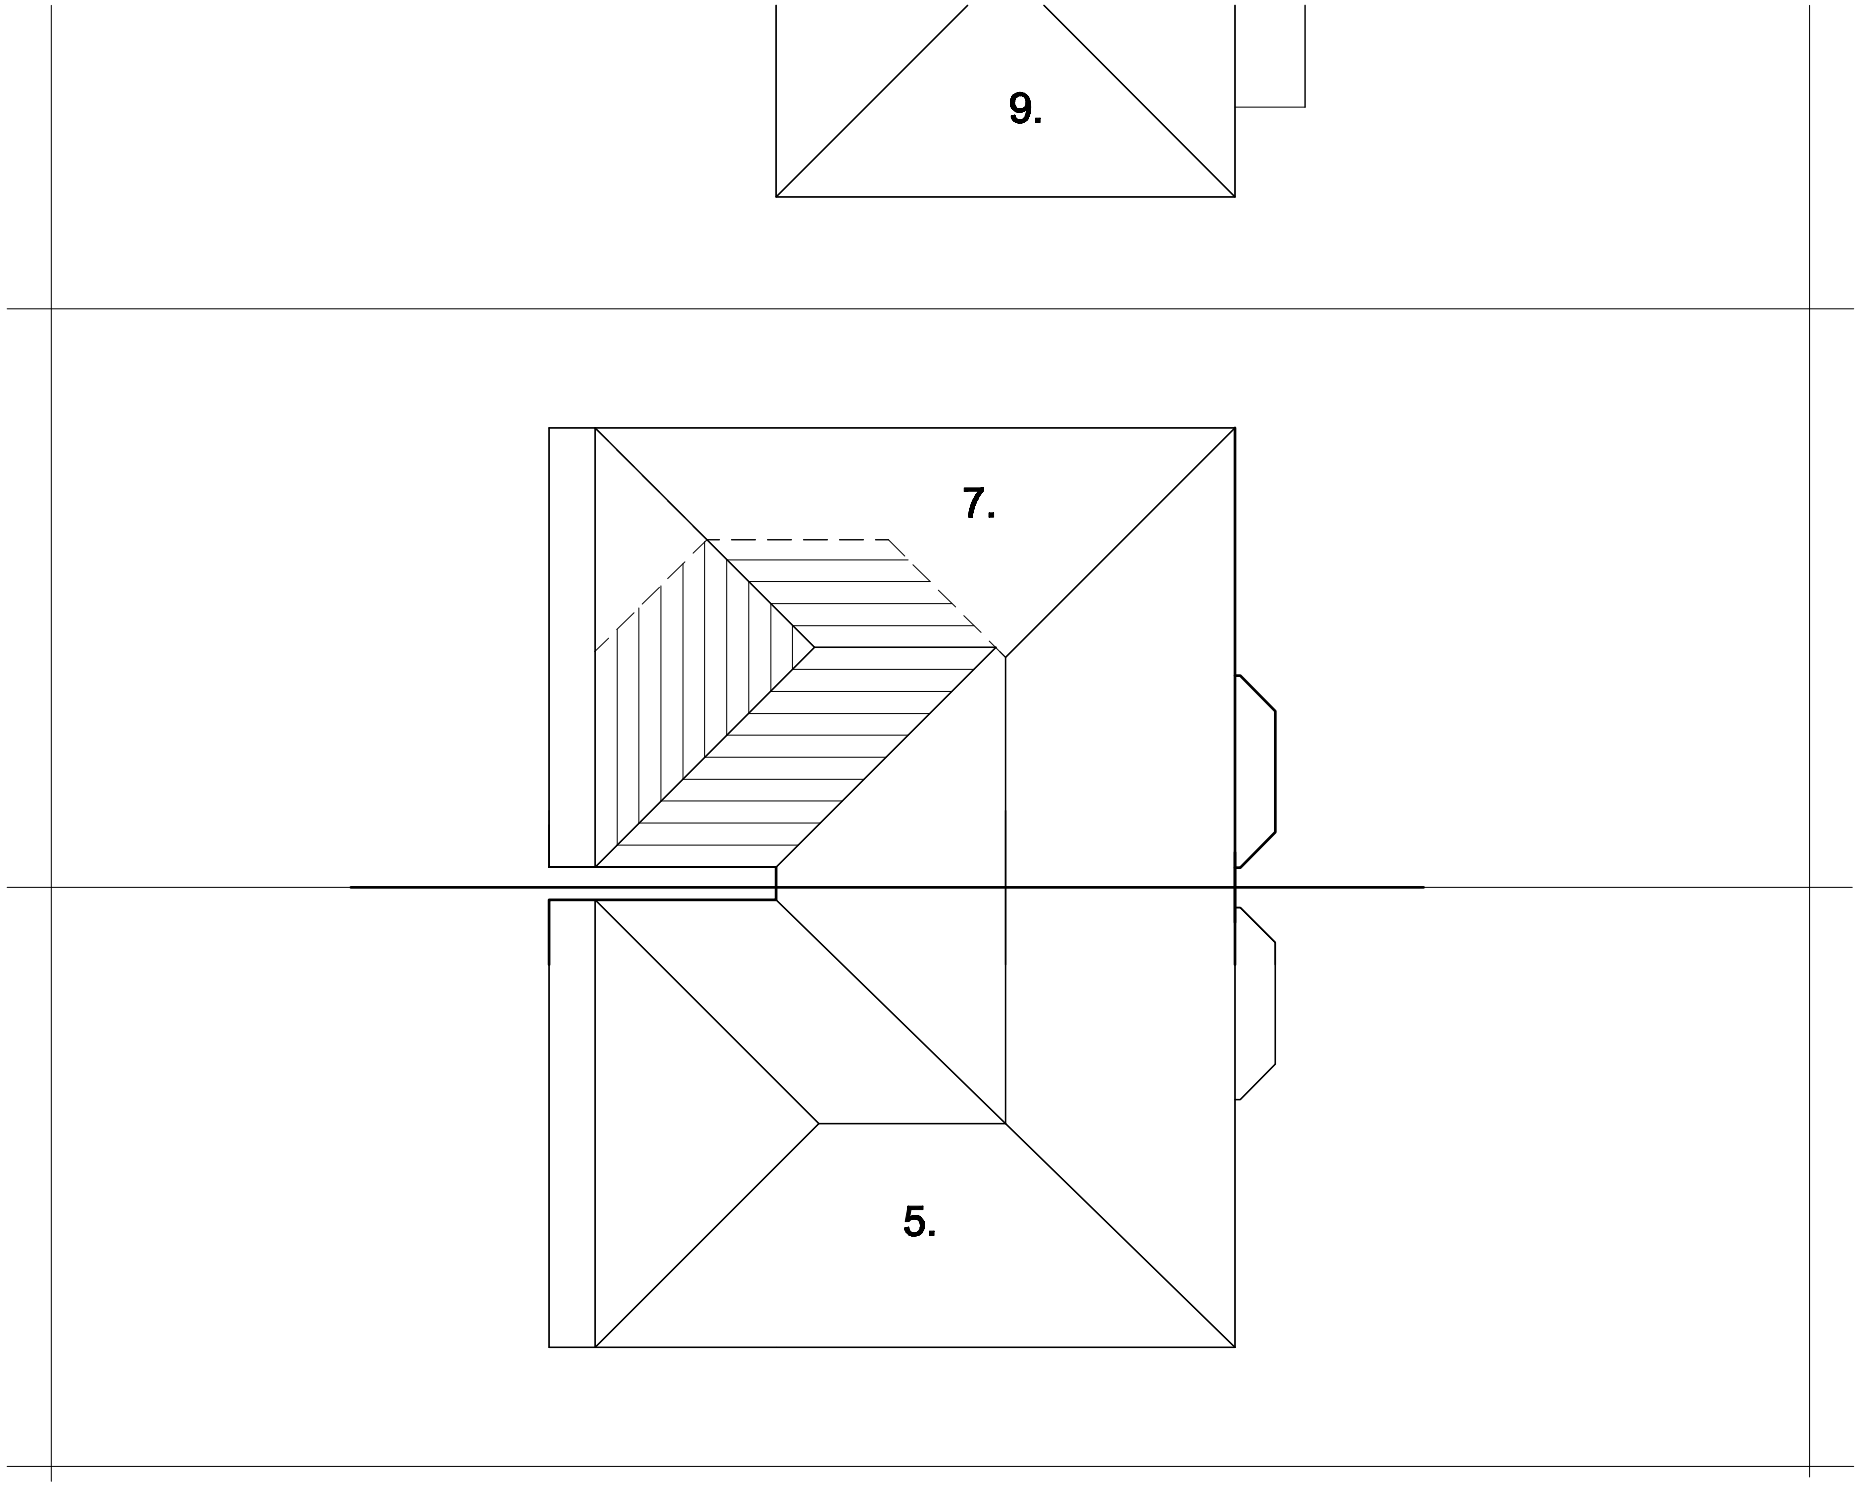

WEYTHORNE DRIVE.

PROPOSED SITE PLAN.

Revision A - Site Plan Amended. - 13th November 2019.

Title :
PROPOSED FIRST FLOOR REAR EXTENSION.

Project :
7, WEYTHORNE DRIVE,
BURY.
BL9 7TX

MTC Designs
31 Exford Drive Bolton BL2 6TB
T: 01204 416714 M: 07708039514
Email: michaeltcourt@aol.com

Scale 1:100 @ A3
Date: October 2019.

Drawing No: P04A