NATIONAL MAP CENTRE

OS Plan B&W

ENTWISTLE

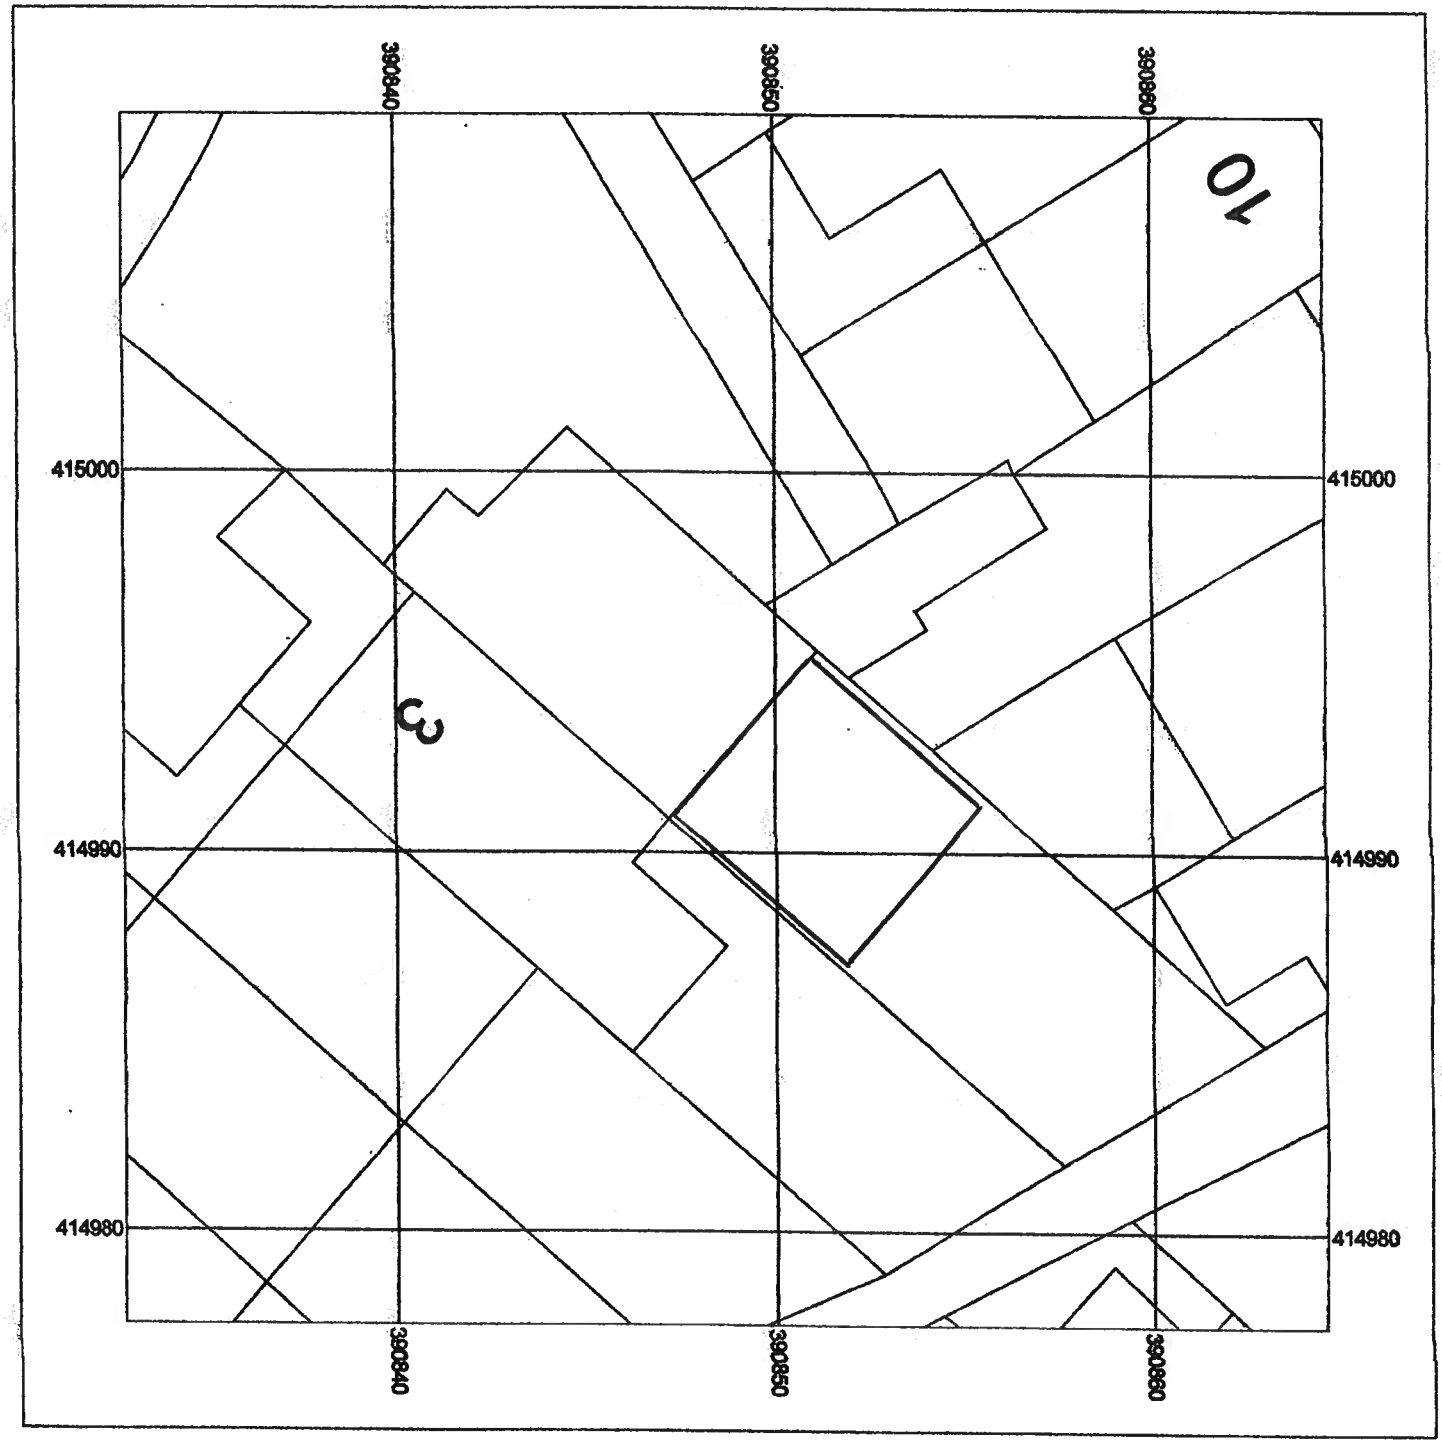

Metres
0 1 2 4 6 8 10

Scale: 1:200

Map data

PROPOSED SITE PLAN

Supplied by:	Entwistle Thorpe
License number:	100031961
Produced:	16/12/2020
Serial number:	2296930

Plot centre co-ordinates:	390849,414993
Download file:	1 STONIE HEYS
Project name:	OL12 9XA

© Crown copyright and database rights 2020. OS 100031961