
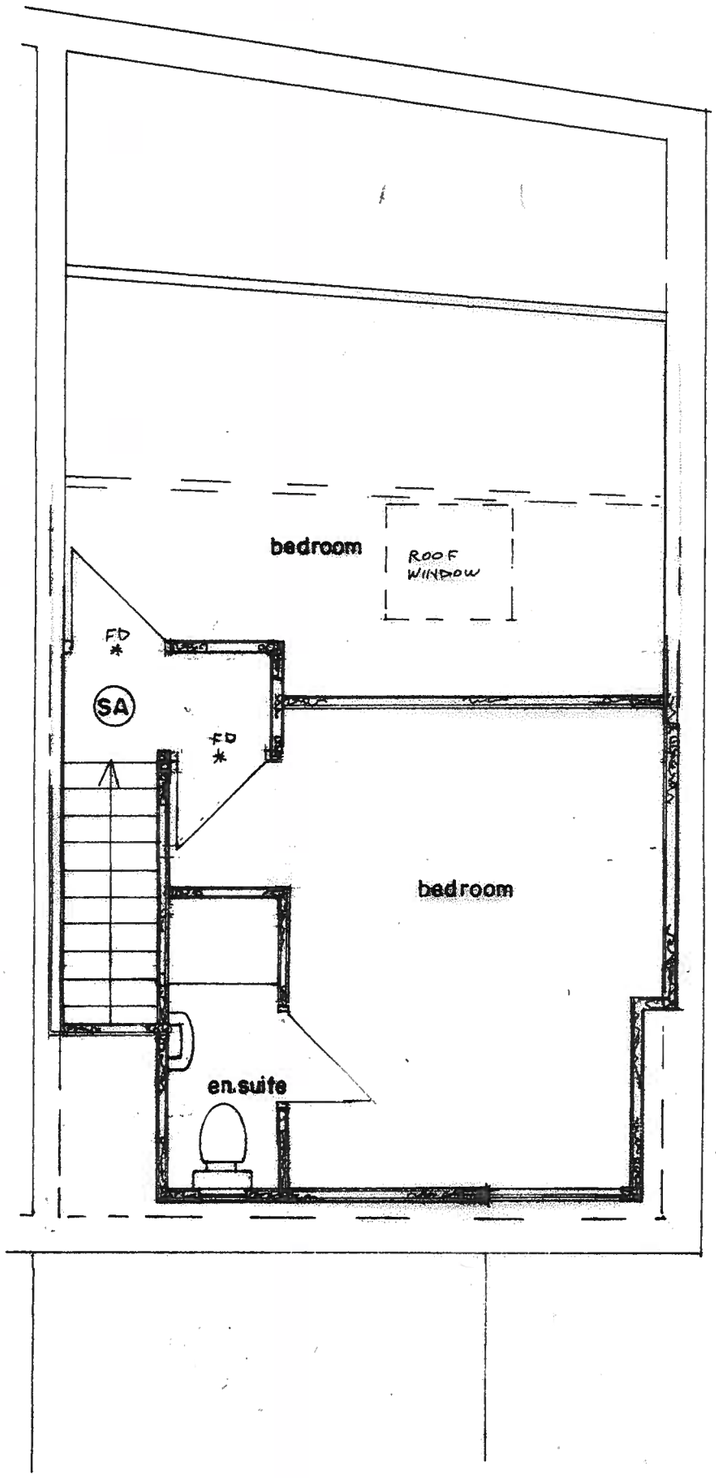


SECOND FLOOR PLAN
(PROPOSED)

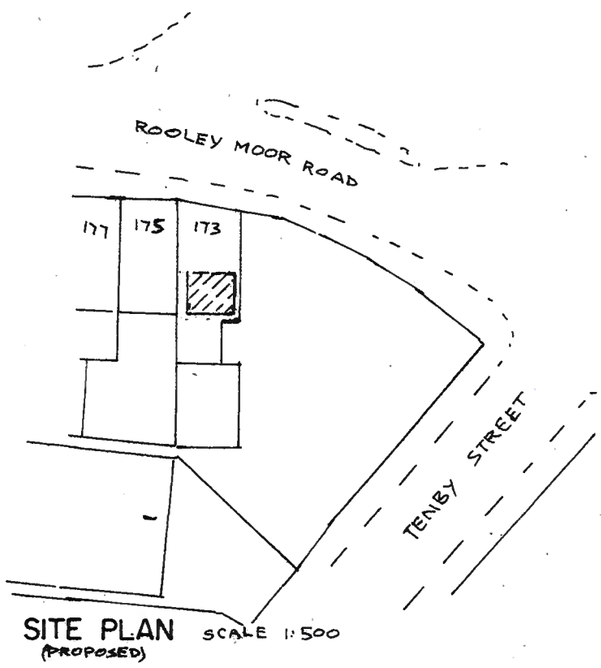


SITE PLAN SCALE 1:500
(PROPOSED)

BUILDING DESIGN SERVICES
M. FAROOQ
6 Stock Close, Shawclough, Rochdale OL12 6BB
Tel: 01706 712231 Mob: 07967605763


PROPOSED REAR DORMER AND ALTERATIONS TO-EXISTING BUILDING AT 173 ROOLEY MOOR ROAD ROCHDALE OL12 7DQ

For: Mr KHALID AYUB

Plan	*Scale 1:50*	*A1482/3*

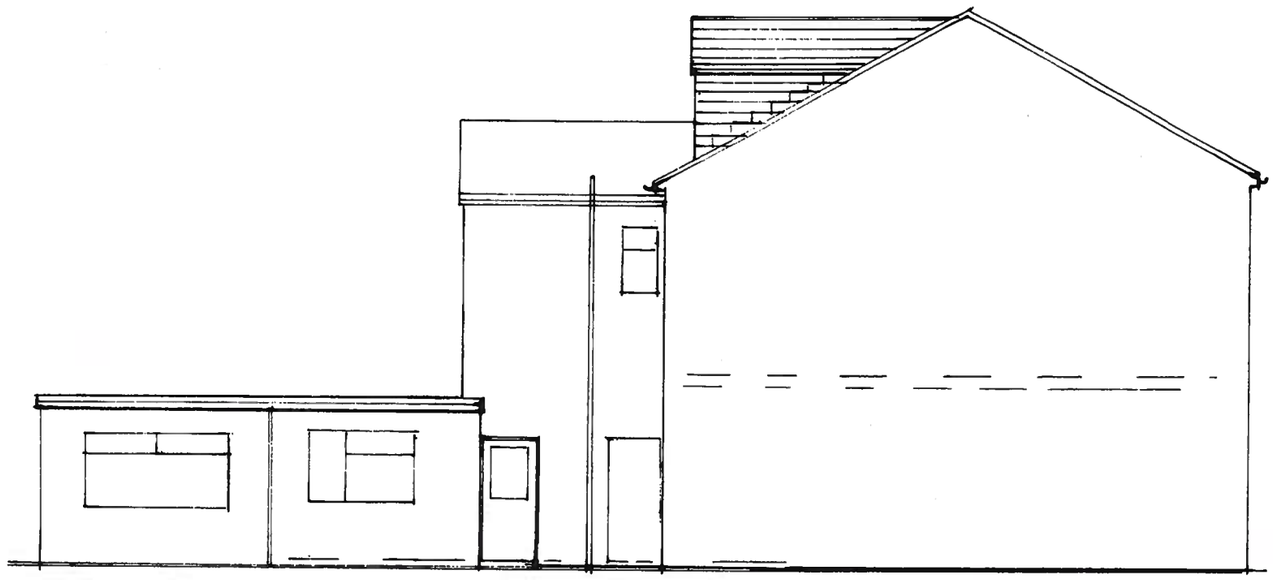

SIDE ELEVATION
(PROPOSED)

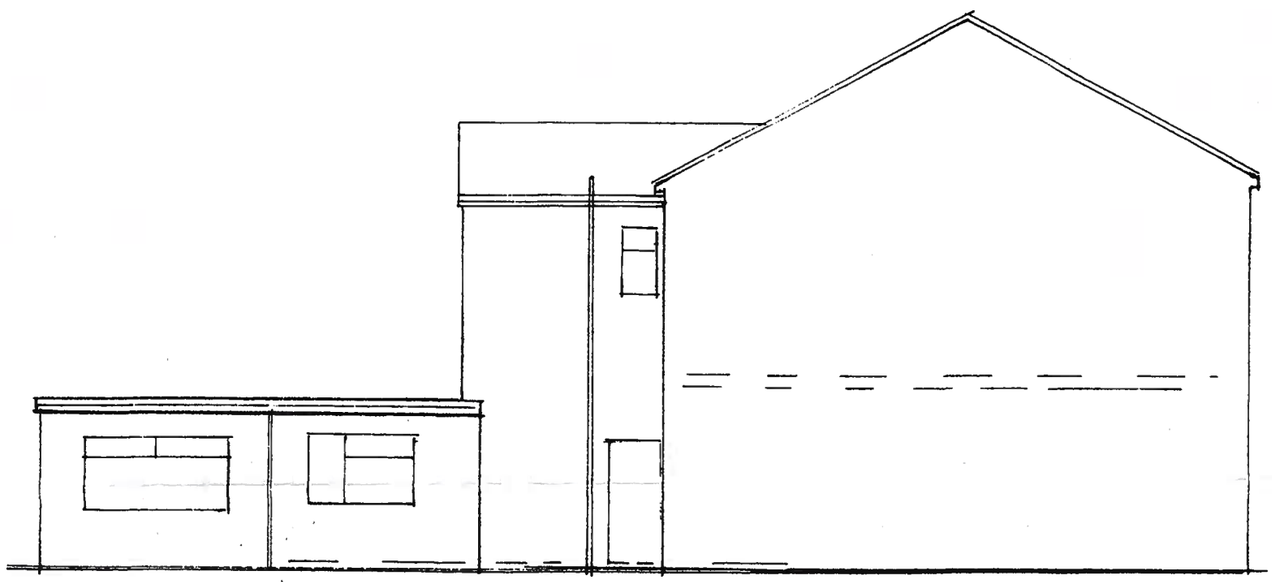

SIDE ELEVATION
(EXISTING)


BUILDING DESIGN SERVICES
M. FAROOQ
6 Stock Close, Shawclough, Rochdale OL12 6BB
Tel: 01706 712231 Mob: 07967605763

PROPOSED REAR DORMER AND ALTERATIONS TO EXISTING BUILDING AT 173 ROOLEY MOOR ROAD ROCHDALE OL12 7DQ

For: Mr KHALID AYUB


Elevation *Scale 1:100*

A 1482/ 5

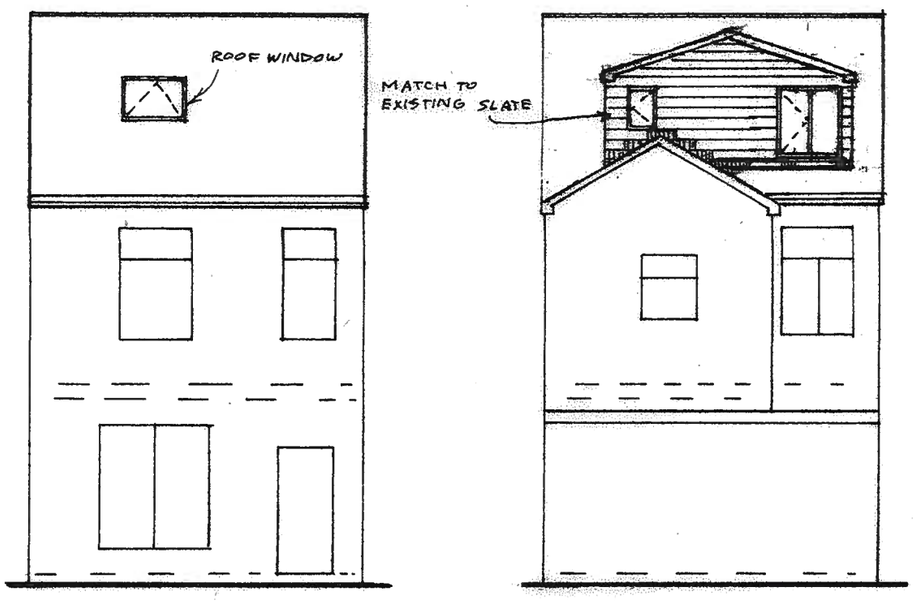

FRONT ELEVATION
(PROPOSED)

REAR ELEVATION
(PROPOSED)

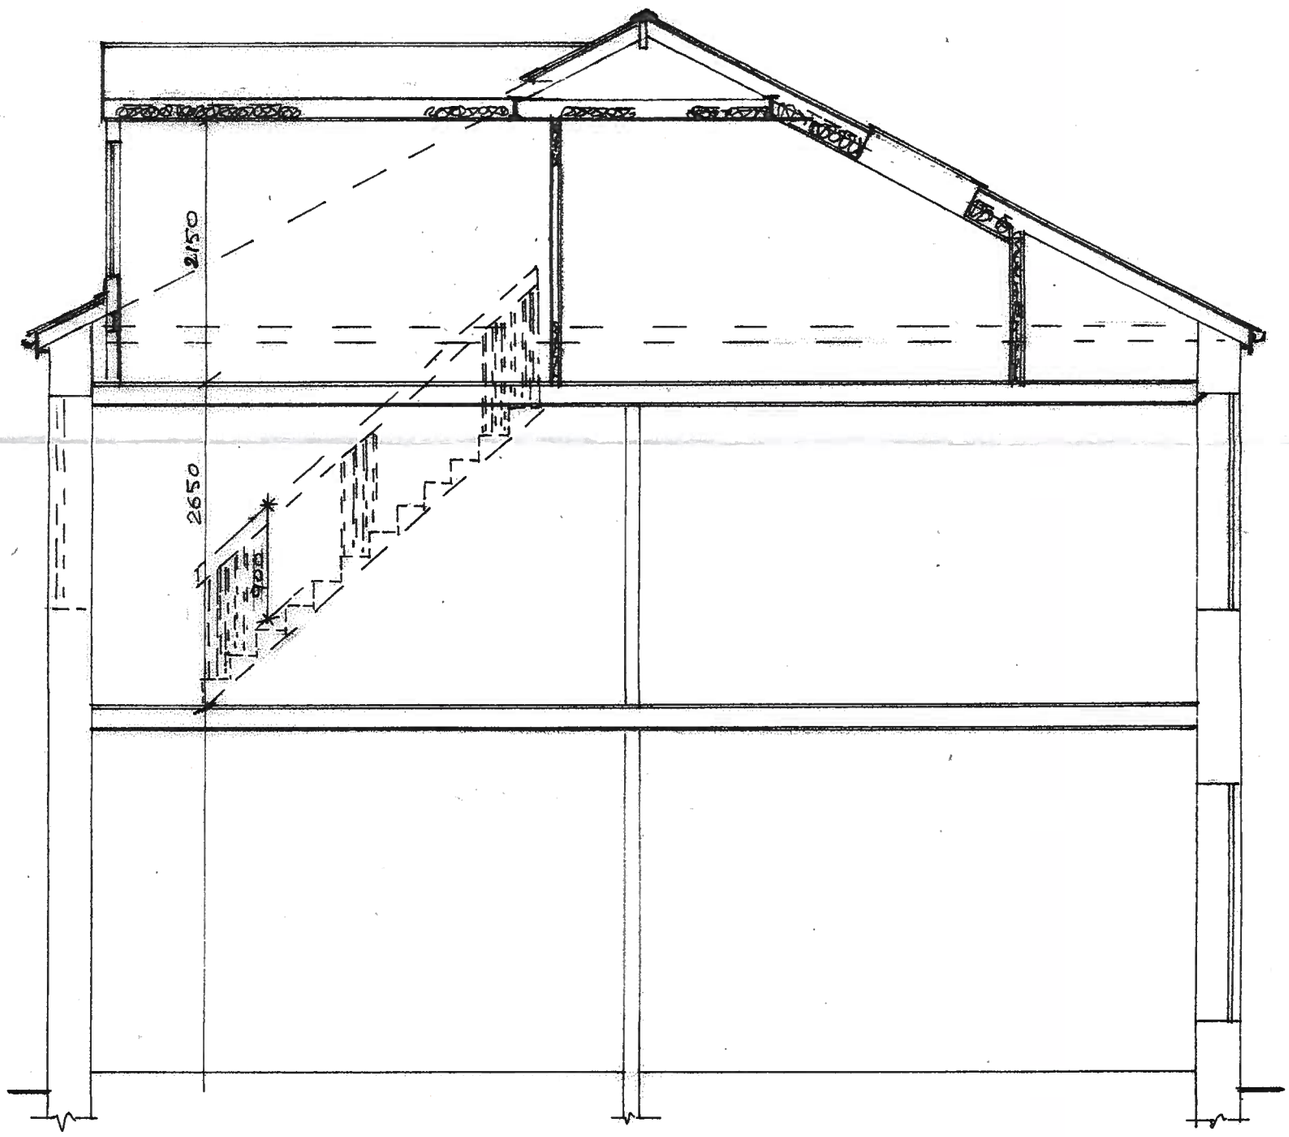


SECTION A.A

BUILDING DESIGN SERVICES
M. FAROOQ
6 Stock Close, Shawclough, Rochdale OL12 6BB
Tel: 01706 712231 Mob: 07967605763


PROPOSED REAR DORMER AND ALTERATIONS TO EXISTING BUILDING AT 173 ROOLEY MOOR ROAD ROCHDALE OL12 7DQ

For: Mr KHALID AYUB

Section	*Scale 1:50*	A 1482/4
Elevation	*Scale 1:100*	

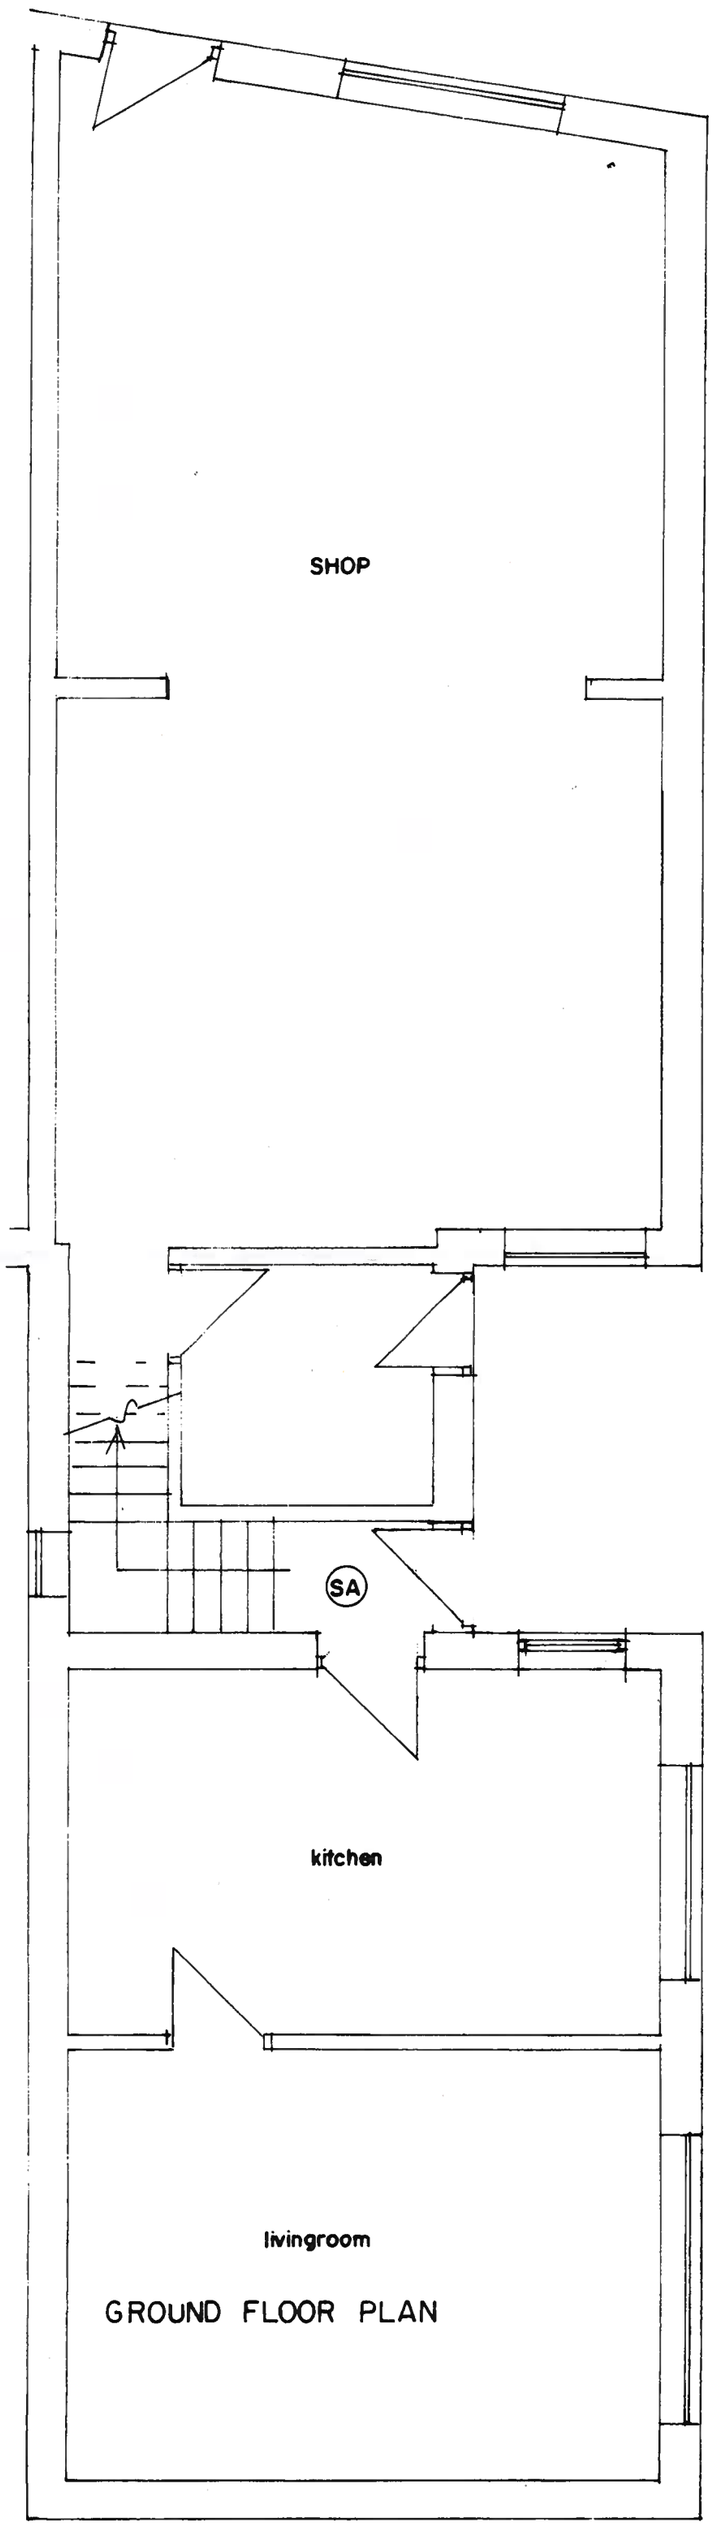

GROUND FLOOR PLAN

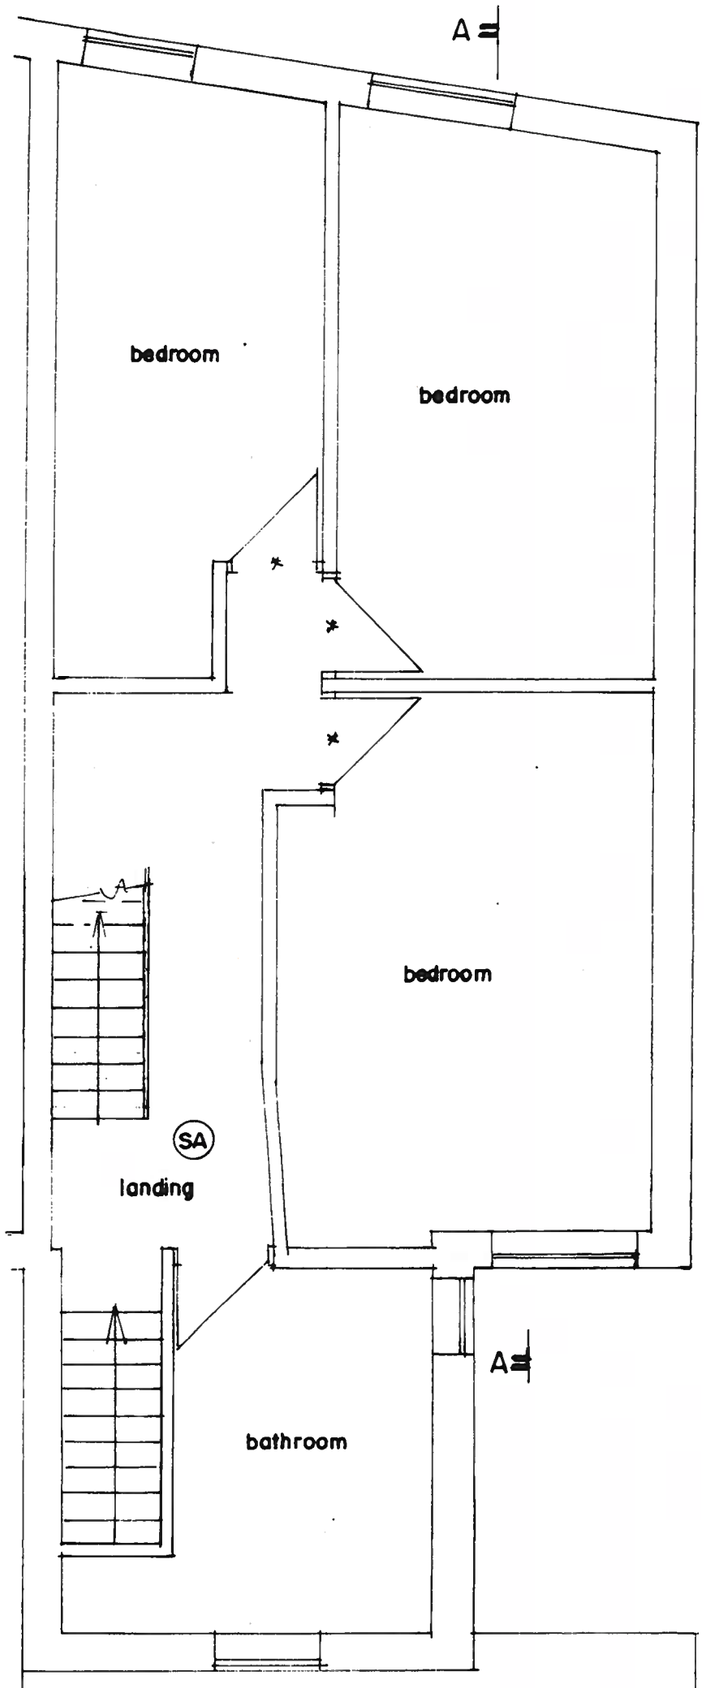

roof


FIRST FLOOR PLAN

BUILDING DESIGN SERVICES
M. FAROOQ
6 Stock Close, Shawclough, Rochdale OL12 6BB
Tel: 01706 712231 Mob: 07967605763


PROPOSED REAR DORMER AND ALTERATIONS TO EXISTING BUILDING AT 173 ROOLEY MOOR ROAD ROCHDALE OL12 7DQ

For: Mr KHALID AYUB


Plan *Scale 1:50* **A 1482/2**

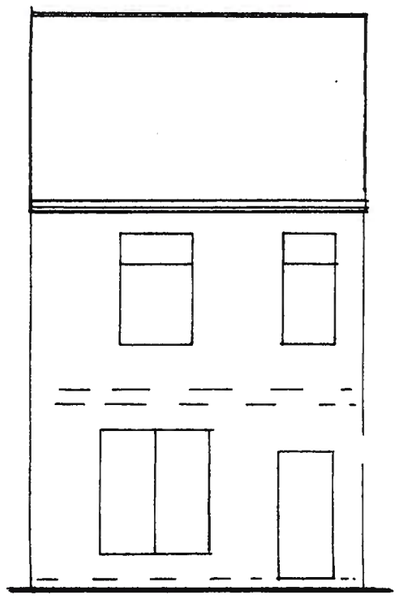


FRONT ELEVATION
(EXISTING)

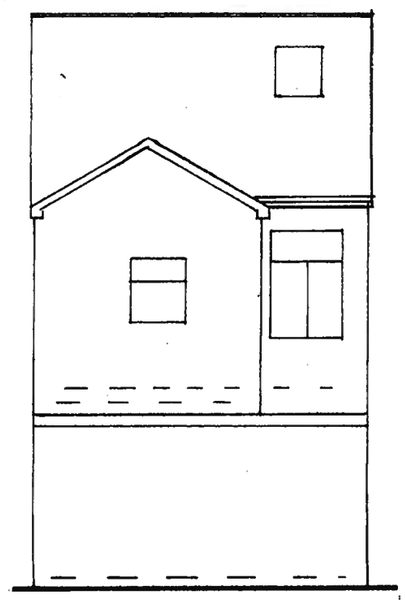


REAR ELEVATION
(EXISTING)

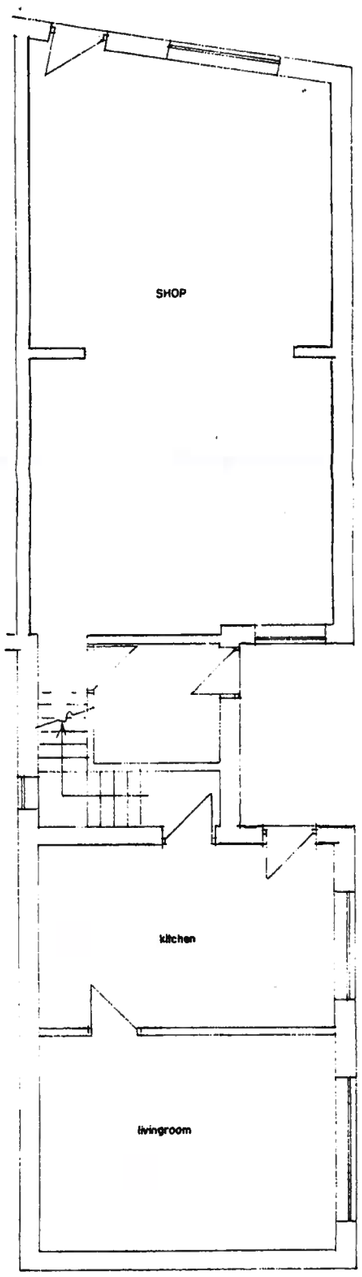


G. F PLAN
(EXISTING)

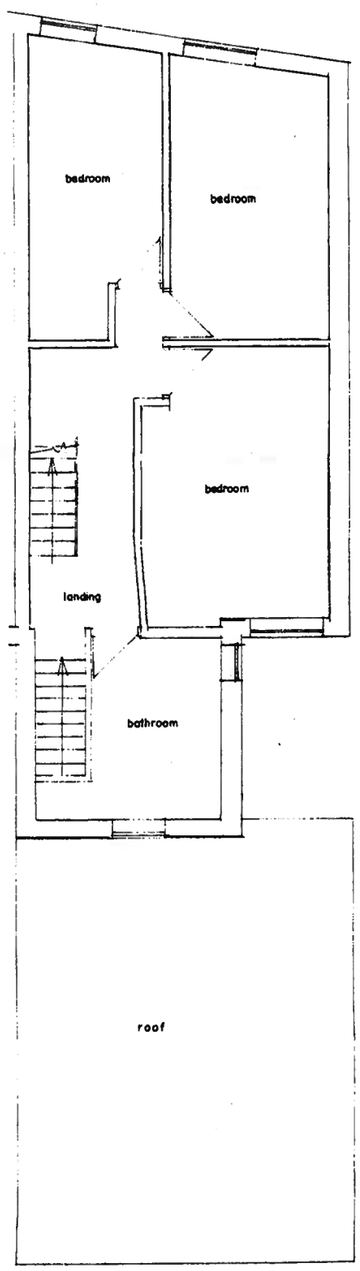

F.F PLAN
(EXISTING)

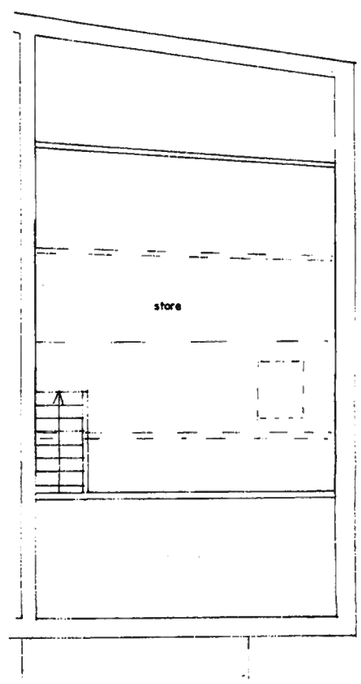

ATTIC PLAN
(EXISTING)

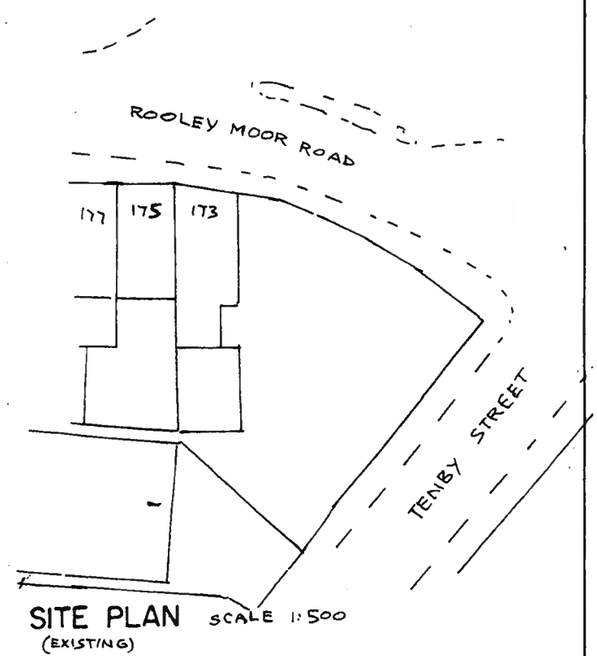

SITE PLAN SCALE 1:500
(EXISTING)

BUILDING DESIGN SERVICES
M. FAROOQ
6 Stock Close, Shawclough, Rochdale OL12 6BB
Tel: 01706 712231 Mob: 07967605763

PROPOSED REAR DORMER AND ALTERATIONS TO EXISTING BUILDING AT 173 ROOLEY MOOR ROAD ROCHDALE OL12 7DQ

For: Mr KHALID AYUB

Plan	*Scale 1:100*	A **1482/1**
Elevation	*Scale 1:100*	