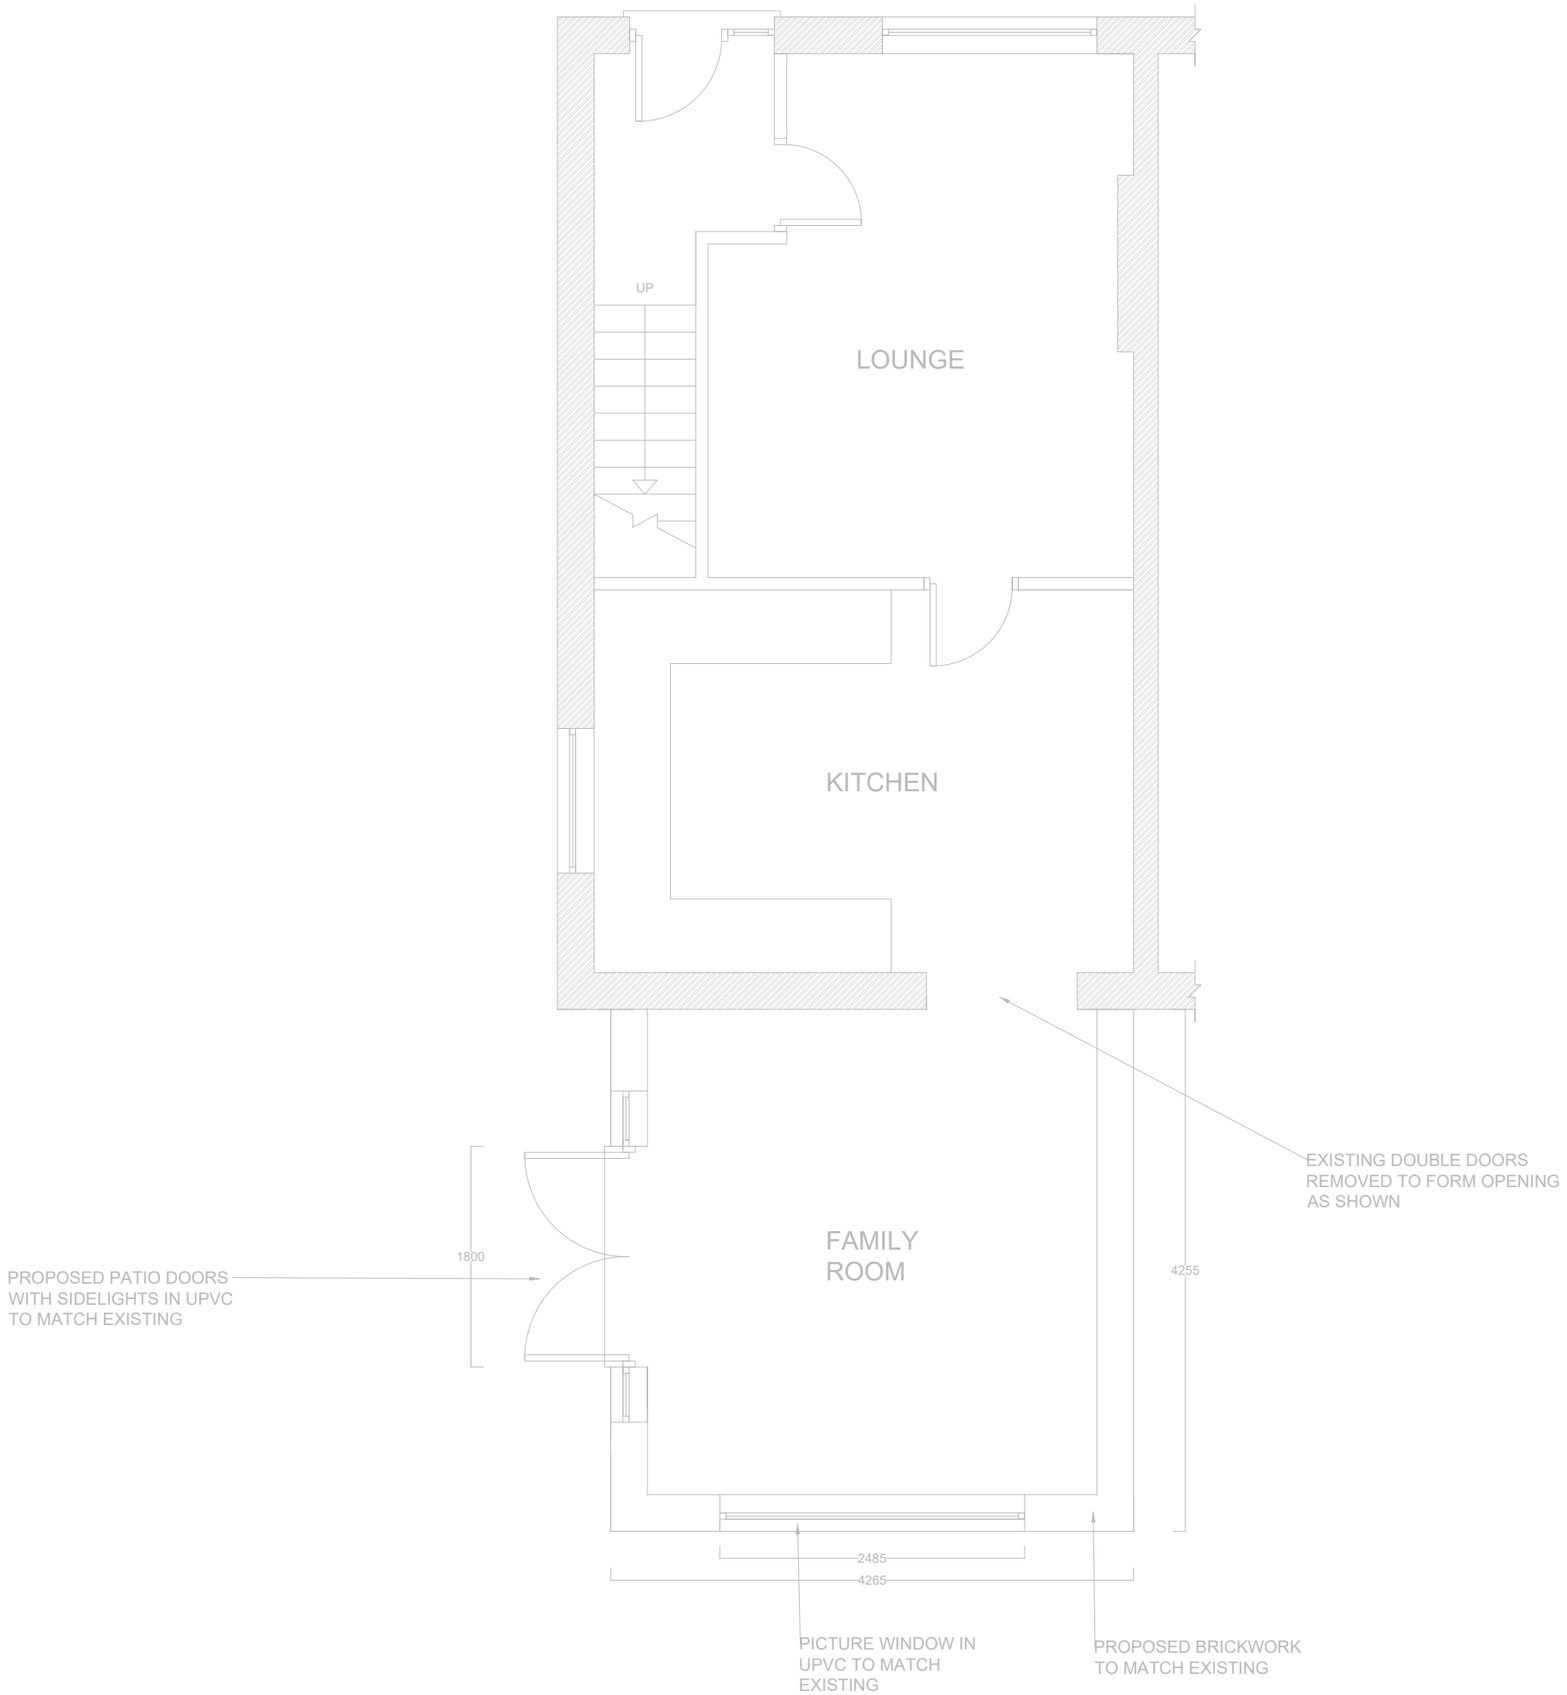

PROPOSED GROUND FLOOR PLAN

PROPOSED REAR EXTENSION AT
2 LOSTOCK CLOSE,
HEYWOOD,
OL10 4QP

CLIENT NAME:	HAMER
DWG NO:	PL054/06
SCALE:	1/50
DRAWN BY:	GF
DATE:	21/12/2020

COPYRIGHT OF THIS DRAWING REMAINS WITH THE ARCHITECT. DO NOT SCALE FROM THIS DRAWING. WORK TO FIGURED DIMENSIONS. CHECK ALL DIMENSIONS ON SITE. IN THE EVENT OF ANY DISCREPANCY REFER QUERY TO THE ARCHITECTS.