
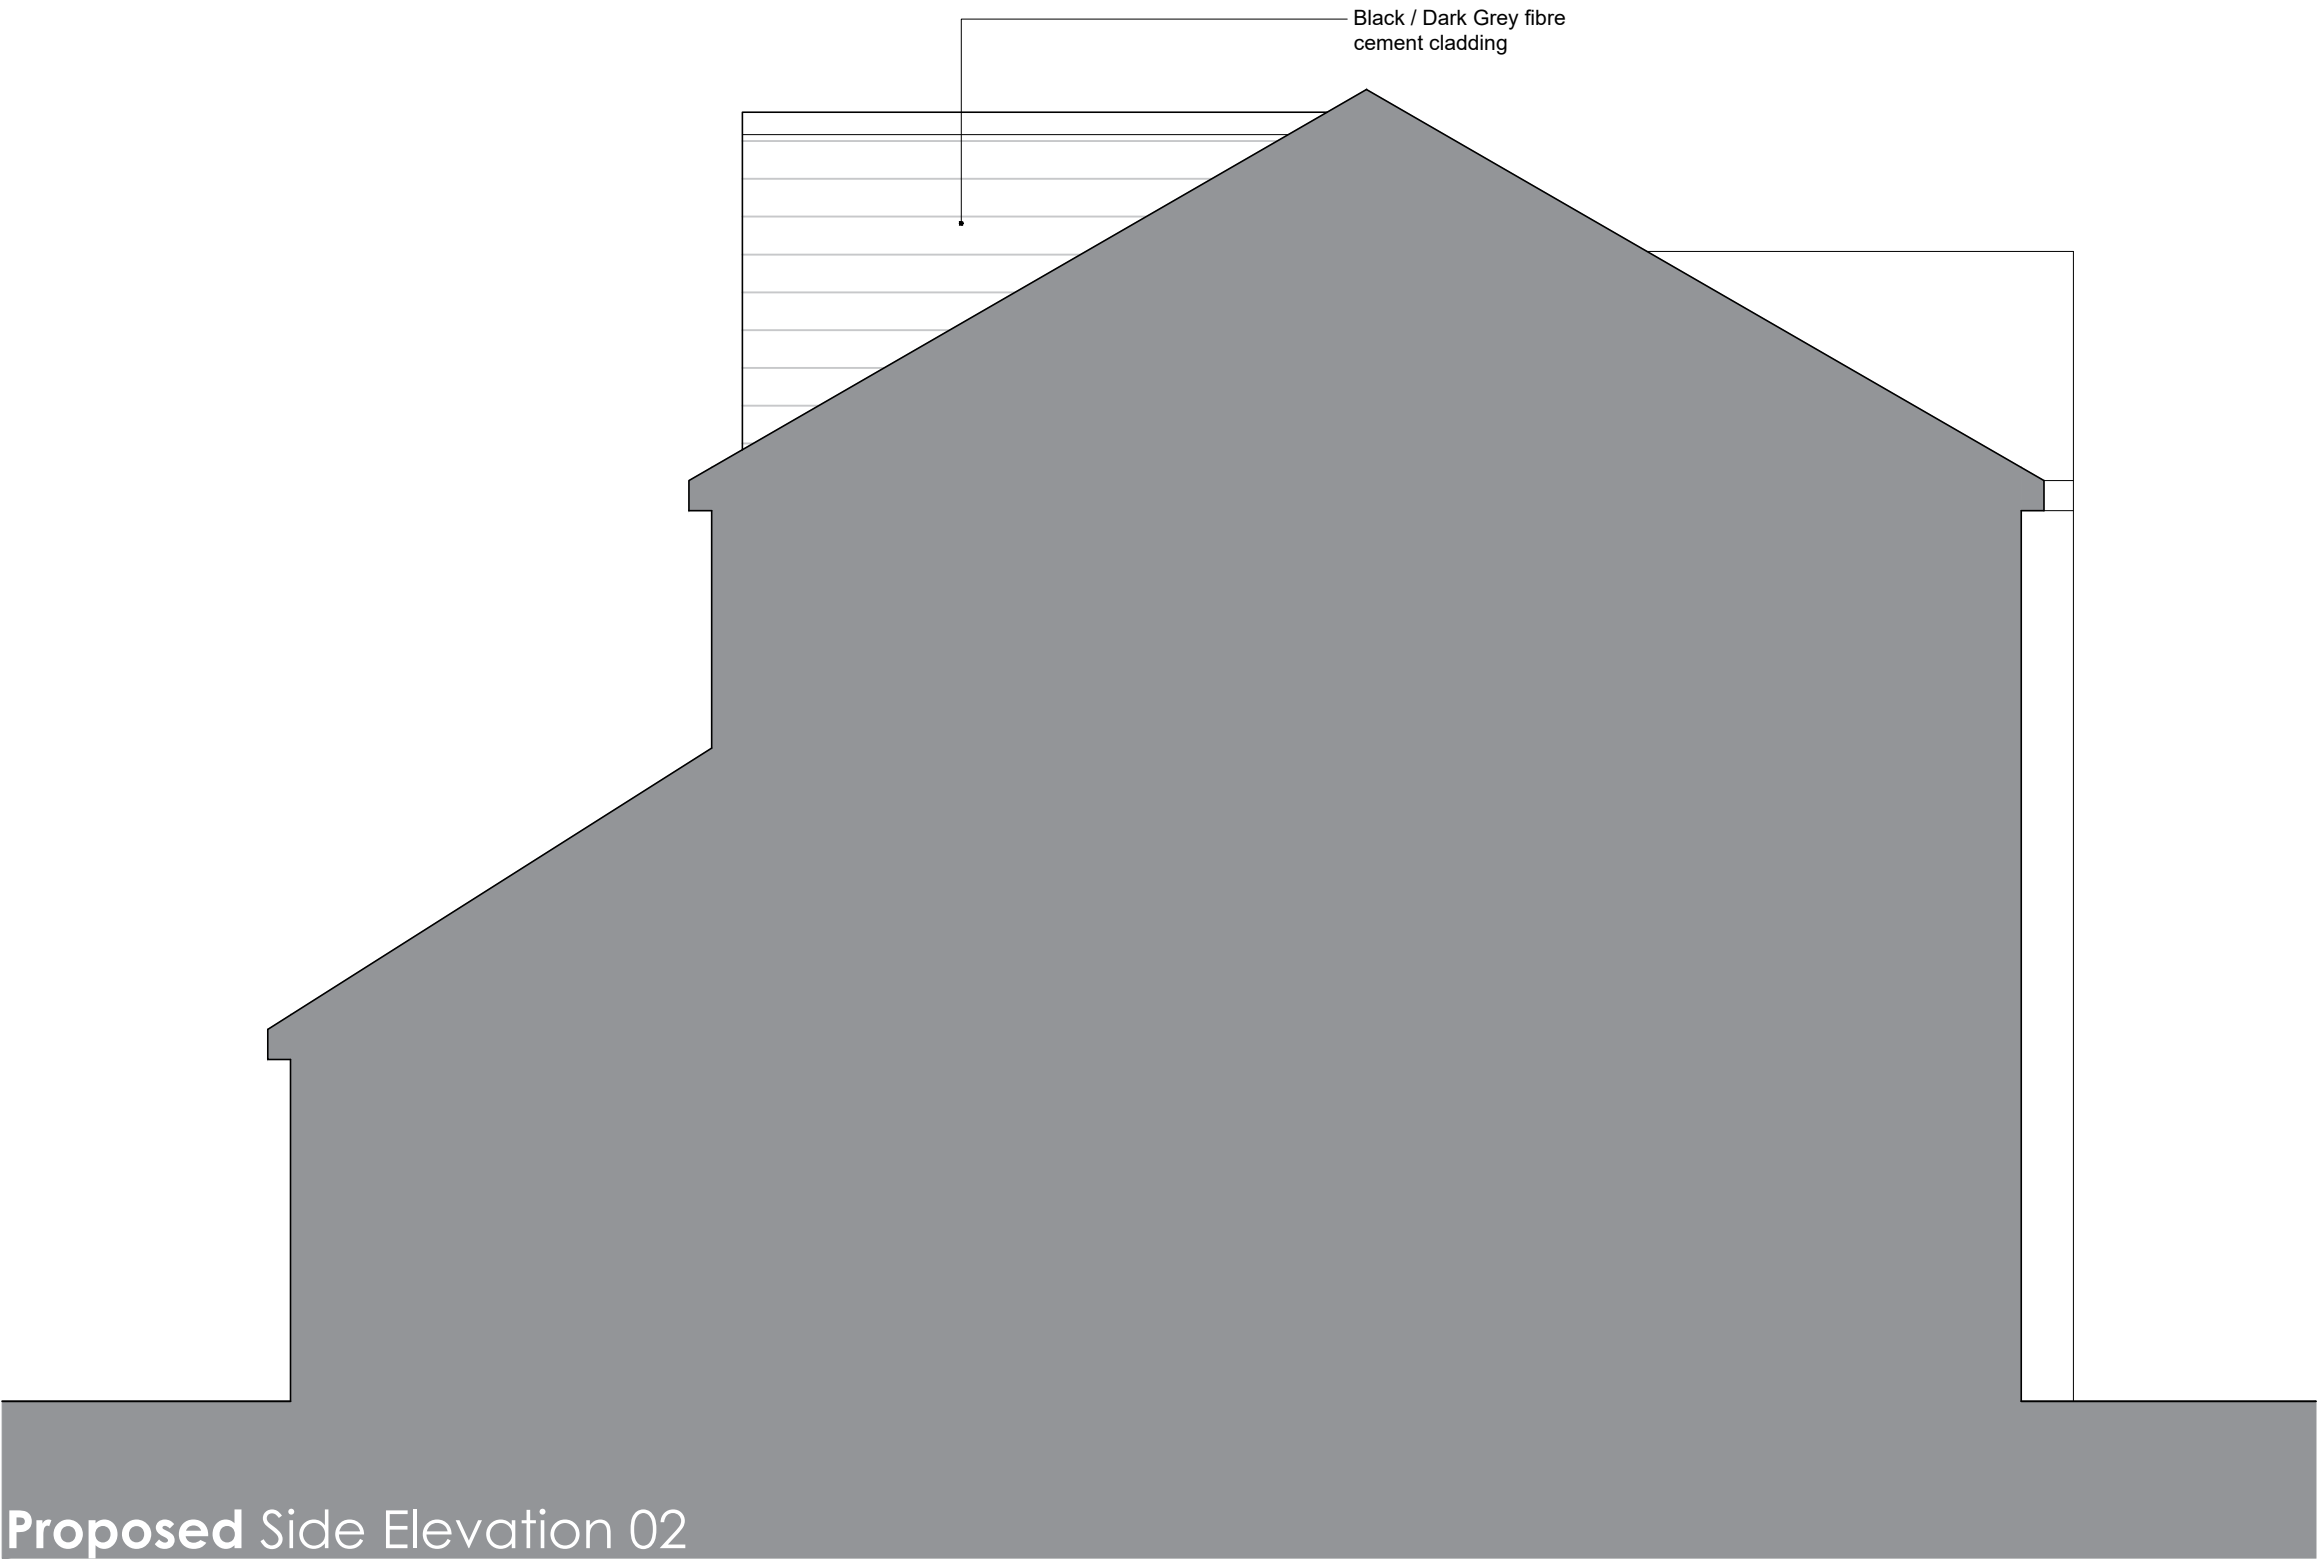


NOTES

The copyright of this specification and the associated drawings is held and no reproduction is allowed without prior permission. These drawings must be checked and measurements taken on site prior to work commencing. All dimensions are in millimetres. DO NOT SCALE.

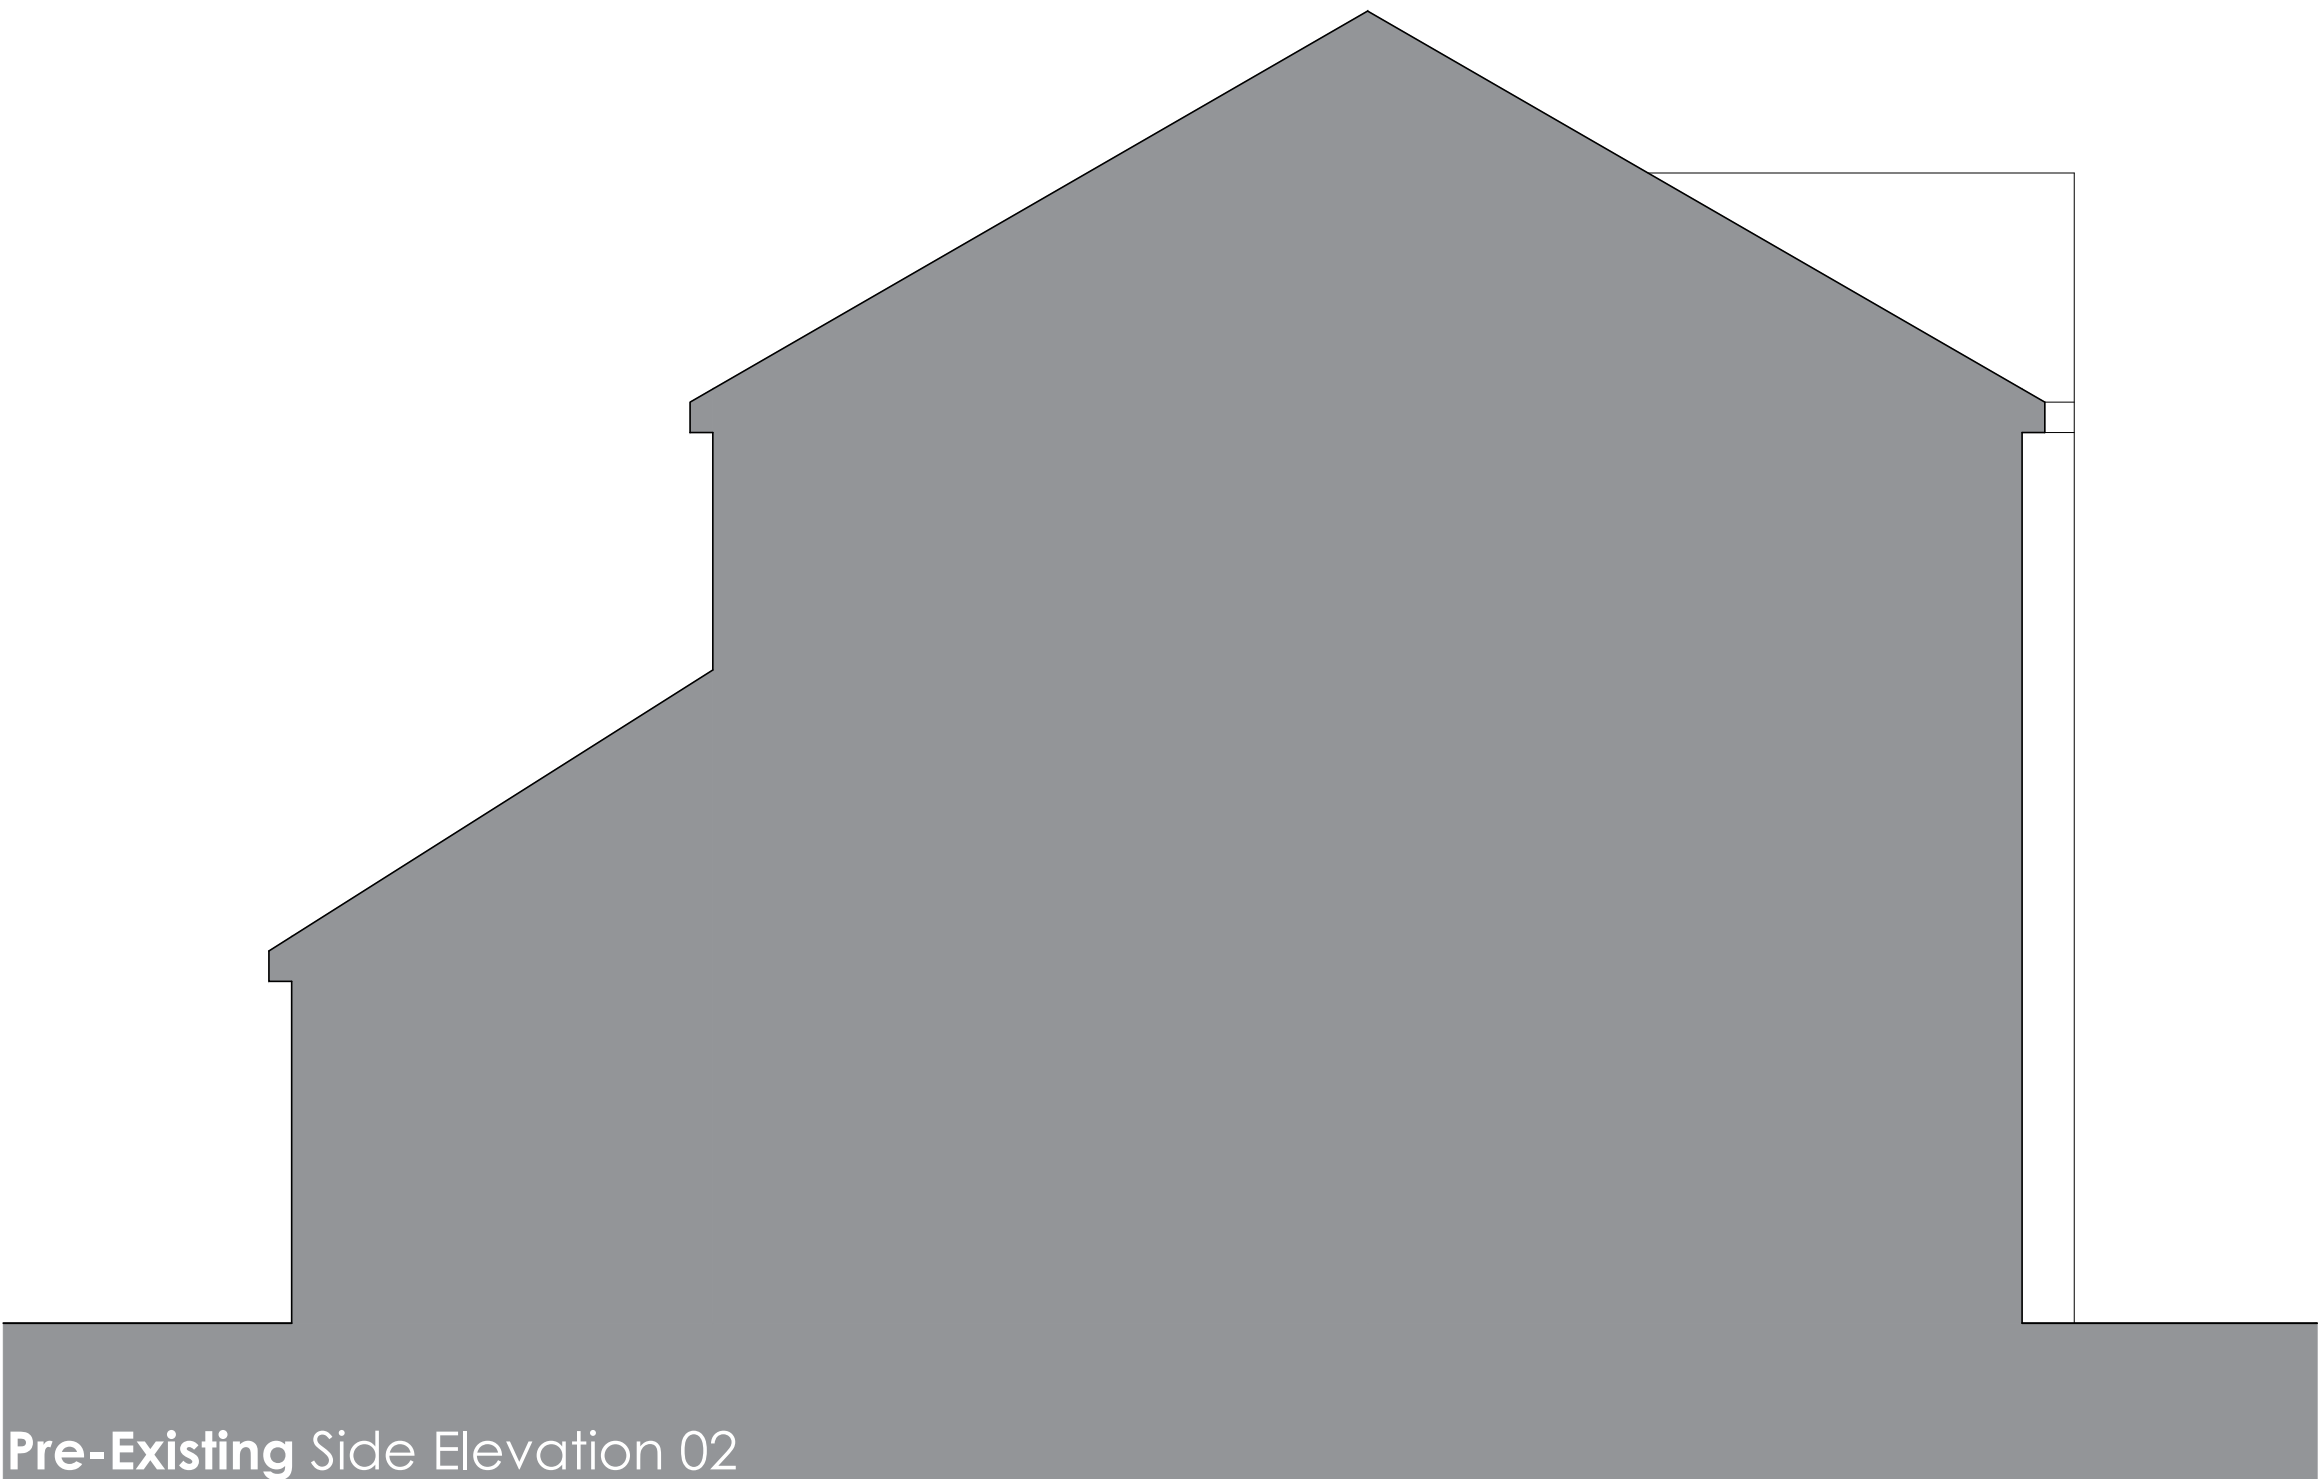

Volume of dormer
5.01sqm x 6.17m
(30.91m³)

Volume of a pyramid calculation
 $\left(\frac{1}{3}\right) ((8.7m \times 2.76m)/2)) \times 4.5m$
(18m³)

TOTAL VOLUME

30.91m³ + 18m³
= **48.91m³**

0 2 4 6 8 10
Dimensions in meters

SOLIDVOID ARCHITECTS
16 WOOLFENDEN WAY, WARDLE, ROCHDALE, OL12 9SS
SOLIDVOID@OUTLOOK.COM

APPLICANT: ANTHONY & KERRY DAVIES	
PROJECT: 142 HOLLINS ROAD, MIDDLETON	
DRAWING TITLE: PRE-EXISTING & PROPOSED ELEVATIONS 02	
DATE: SEPT 2022	SCALE: 1:50
DRAWING No: 2168/P21 C	