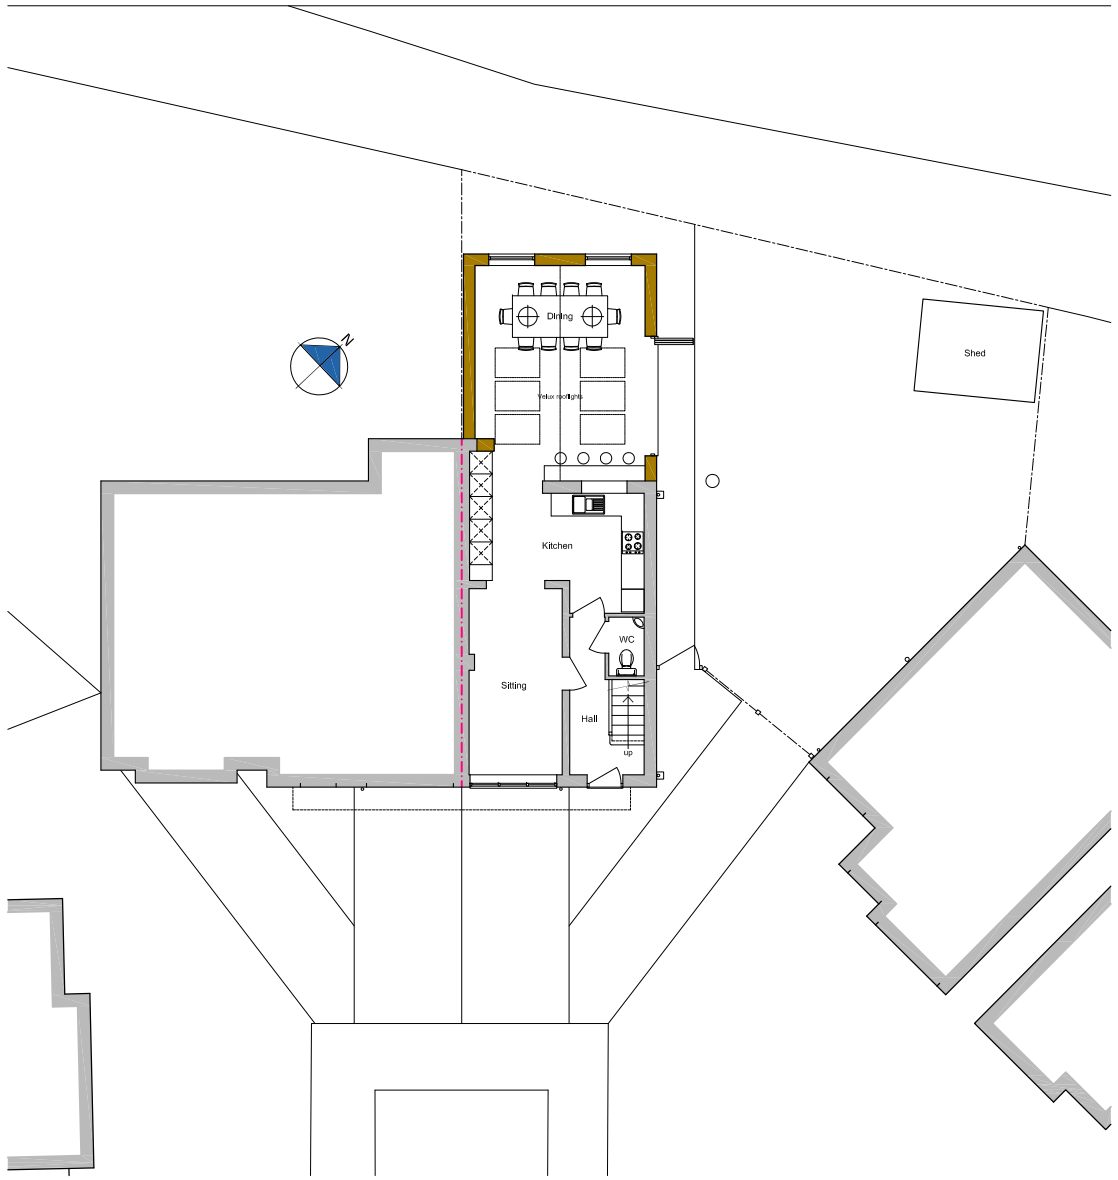

Site Plan

Scale 1:200

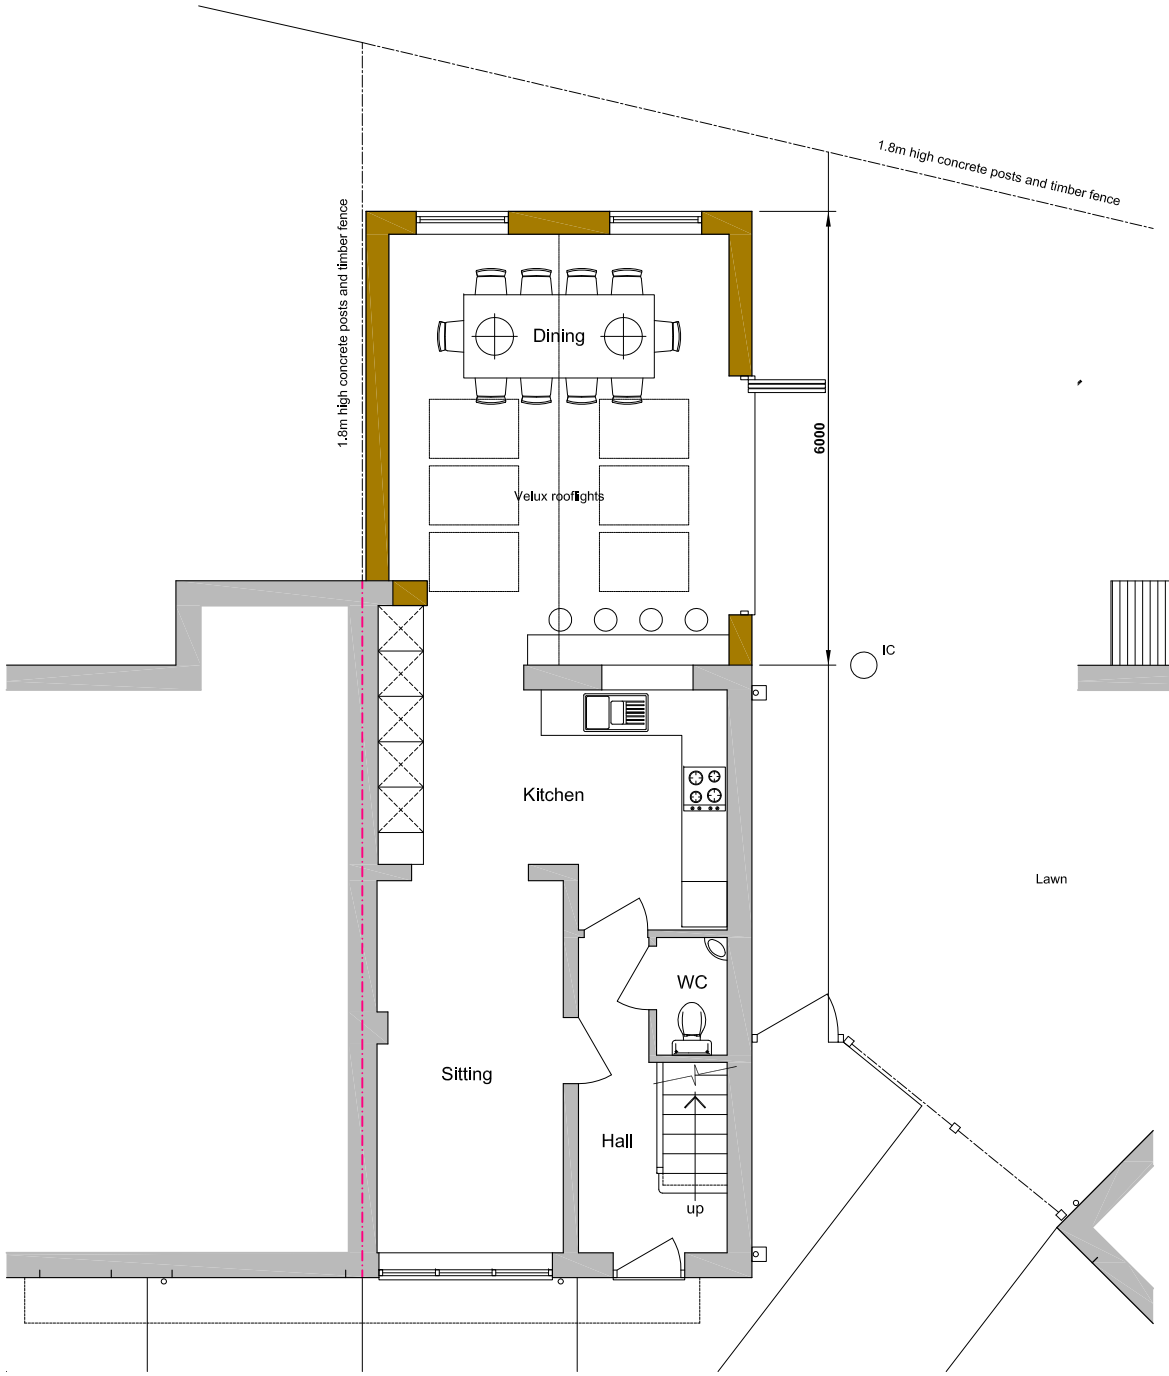

Proposed Ground Floor

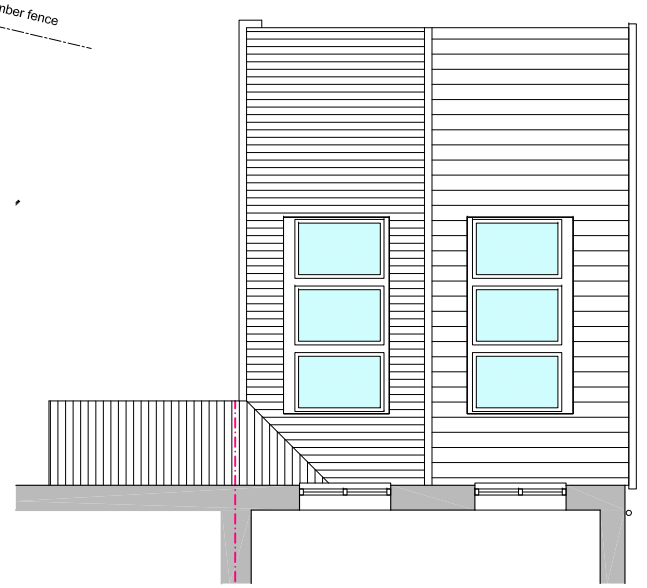

Proposed Roof Plan

Progressive ARCHITECTS

Prior Approval Application

Single Storey Rear Extension to 10 Bassenthwaite Close, Middleton

For Ms Thuyen Ho

0 1 2 3 4 5 6 7 8 9 10

Drawing No : 130/08 Scale : 1:100 @ A3 Date : 08.01.2019

Progressive Architects Limited | Registered Number 6831790 | Office: 71 Gleave Road, Birmingham, B29 6JW | Tel: 0121 471 1102 | Email: info@progressivearchitects.com | Website: www.progressivearchitects.com