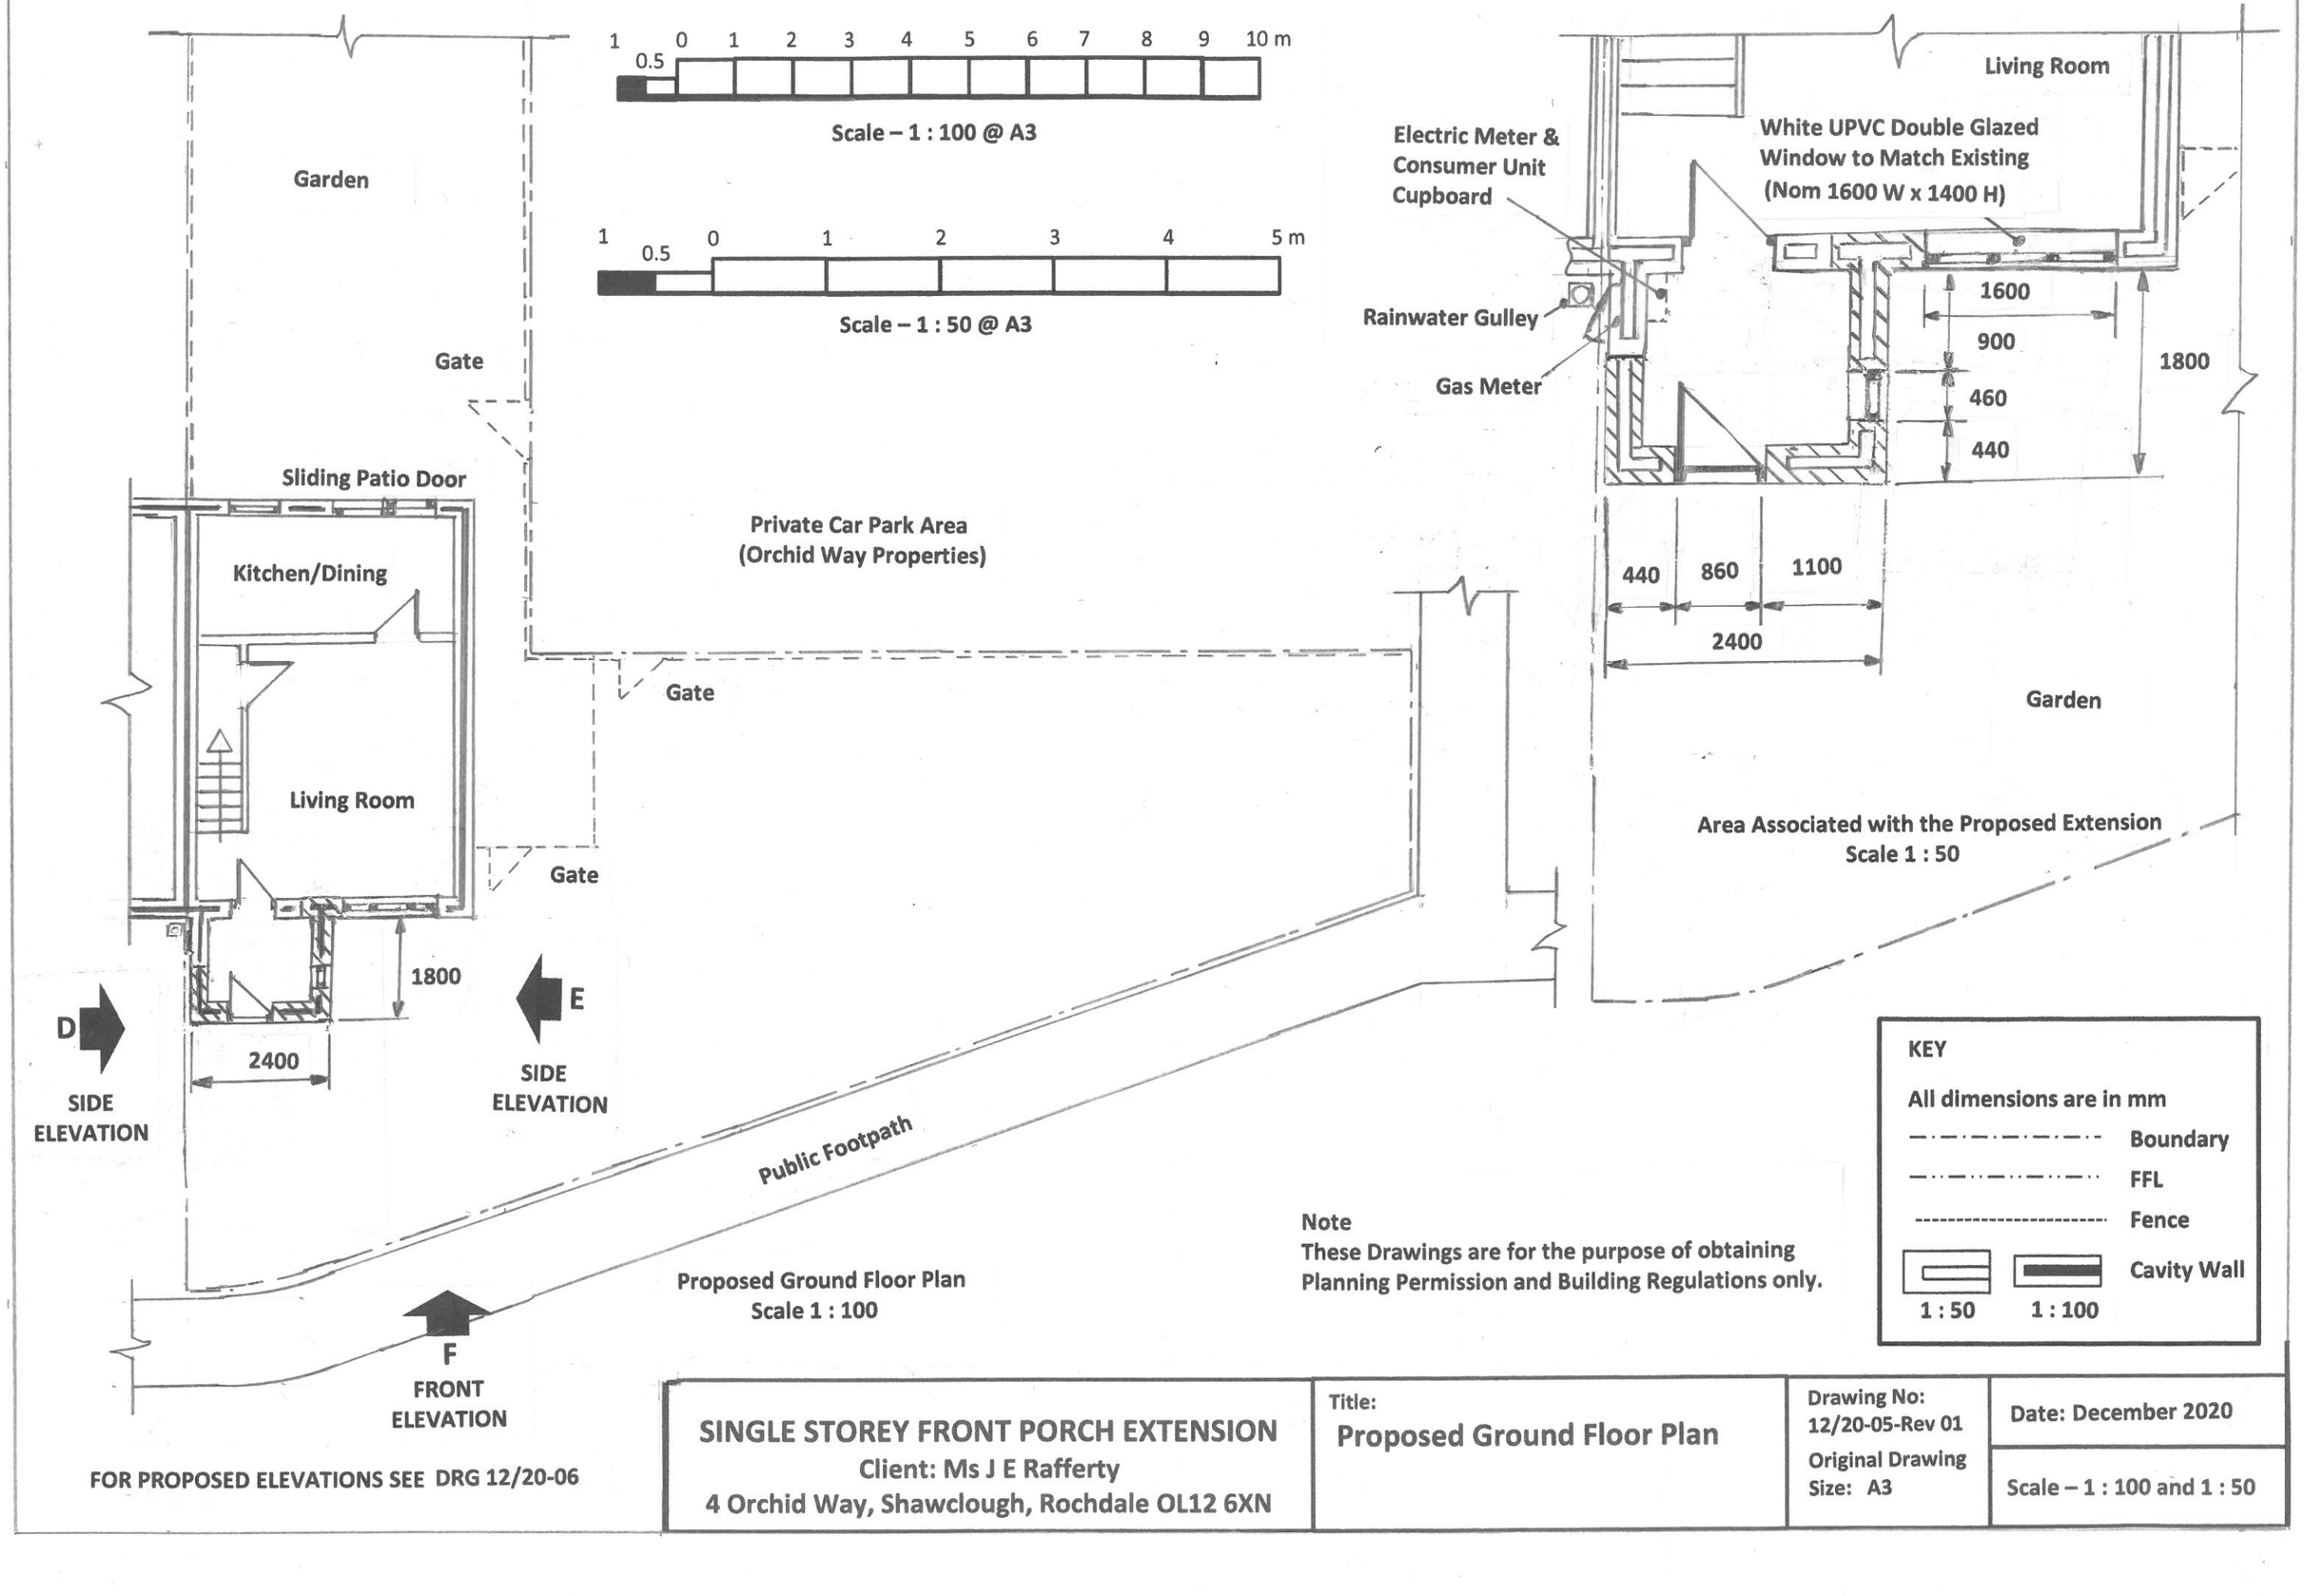


FOR PROPOSED ELEVATIONS SEE DRG 12/20-06

| | | | |
|---|---|---|---|
| **SINGLE STOREY FRONT PORCH EXTENSION**<br>Client: Ms J E Rafferty<br>4 Orchid Way, Shawclough, Rochdale OL12 6XN | Title:<br>**Proposed Ground Floor Plan** | Drawing No:<br>12/20-05-Rev 01<br>Original Drawing Size: A3 | Date: December 2020<br>Scale – 1 : 100 and 1 : 50 |