
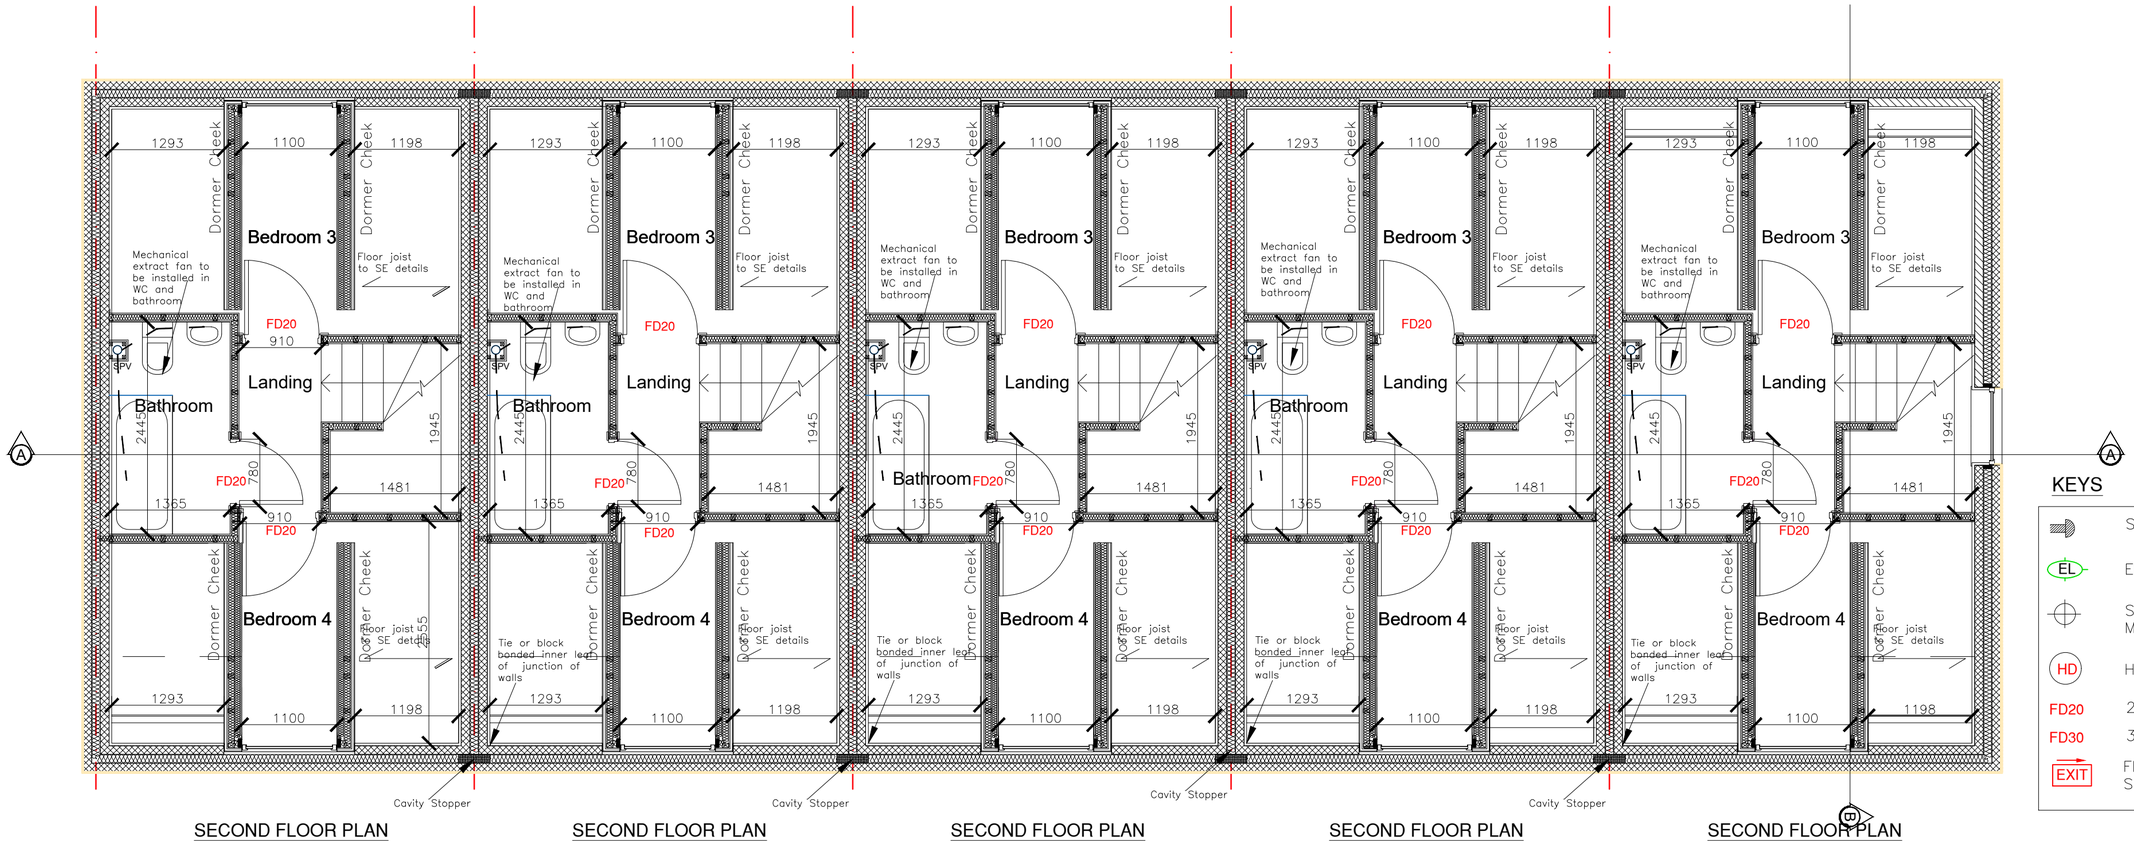


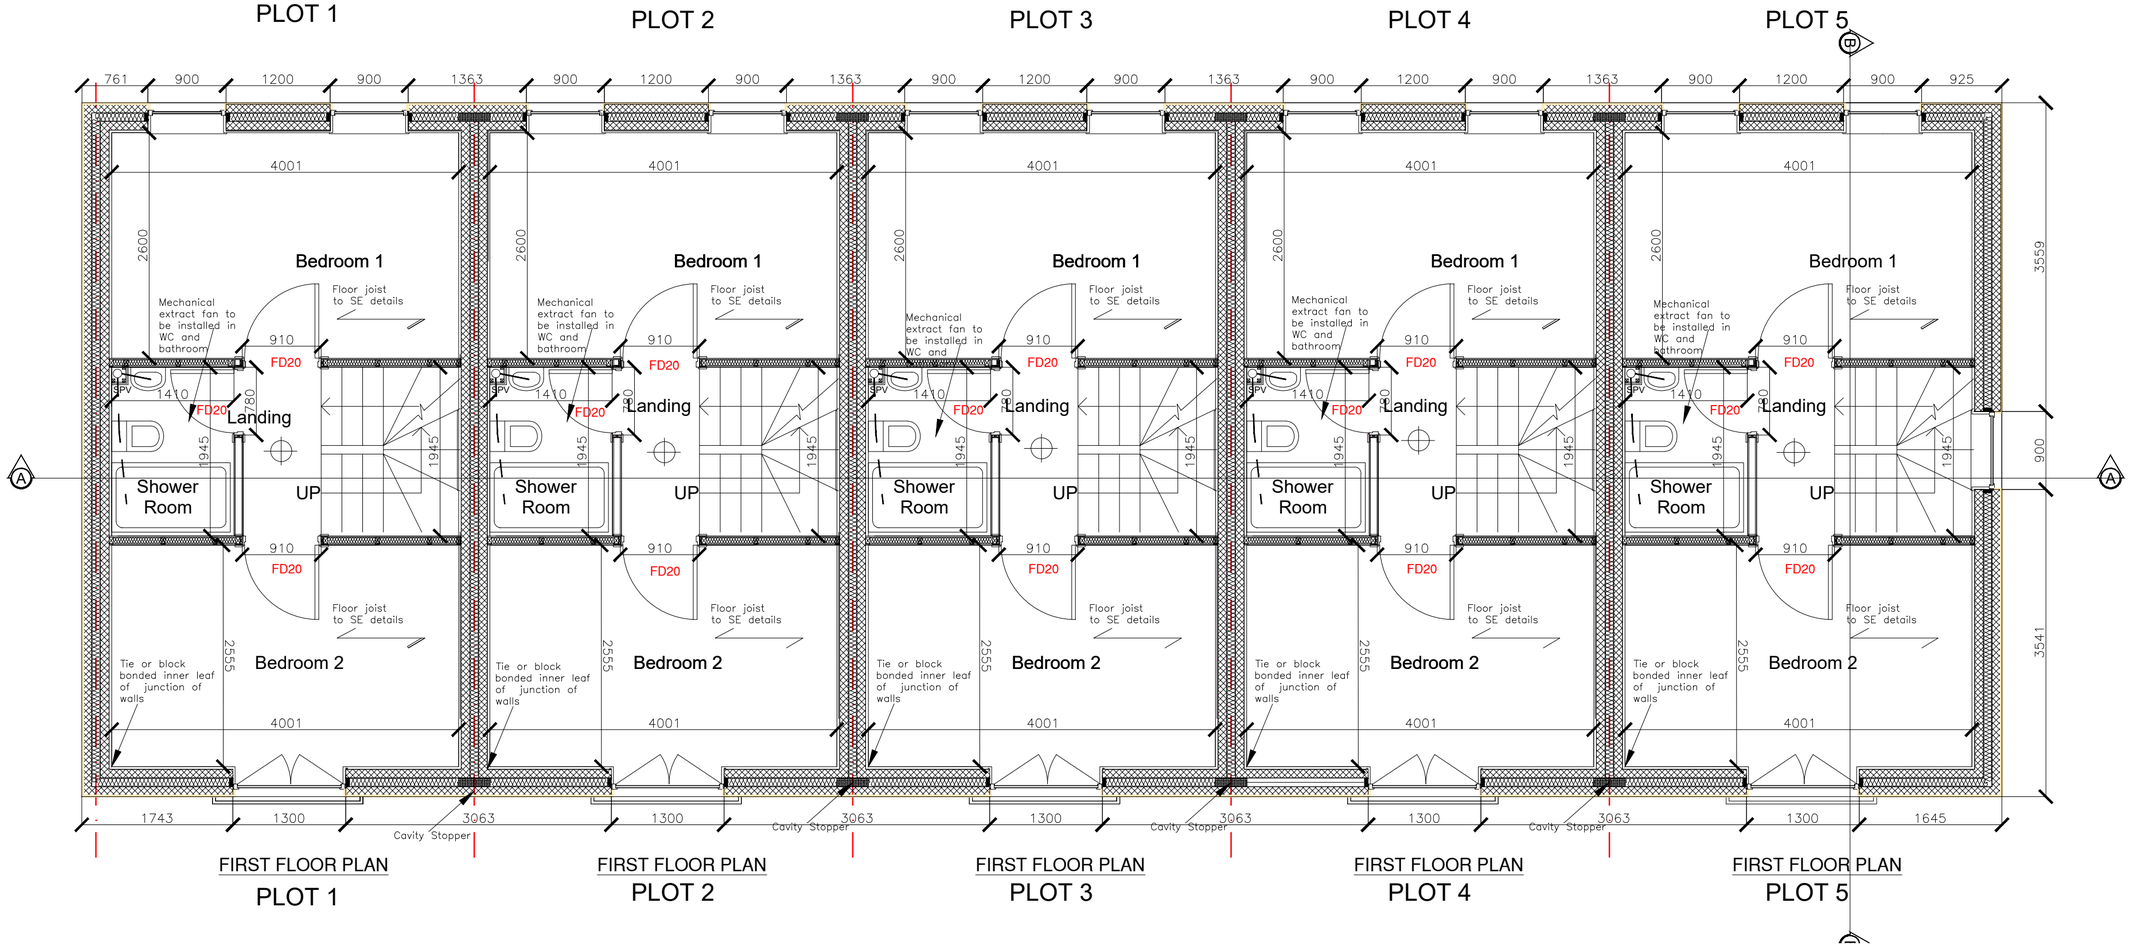

notes

This drawing is subject to a detailed building and site survey, therefore no guarantee of its accuracy can be given.
This drawing has been draughted in accordance with the clients design requirements.
All areas are approximate and are subject to a detailed building and site survey and further design development.
All dimensions should be checked prior to commencement of construction on site. Measurements should not be taken off the drawing.

All dimensions shown are in millimetres (mm).

block paving

N

SITE BOUNDARY LINE

KEYS

	SOUNDER
EL	EMERGENCY EXIT LIGHT
	SMOKE ALARM INTERLINKED AND MAINS OPERATED
HD	HEAT DETECTOR
FD20	20 MIN FIRE DOOR
FD30	30 MIN FIRE DOOR
EXIT	FIRE EXIT RUNNING MAN SIGN

C3	Updated to new planning app	24.03.21
C2	Spec updated to SAP assessor details	03.12.18
C1	Spec updated to SAP assessor details	30.06.18
C0	B Regs Issue	06.05.18
PL0	Planning Issue	06.04.18

revisions

NADA Architects Ltd
169 Kingsway
Burnage
Manchester
M19 2ND
Mob: 07974 735527
E: ahmed@nadaarchitects.com
W: www.nadaarchitects.com

CONSTRUCTION

D - design PL - planning PT - pre-tender
T - tender P - preliminary
C - construction R - record

MR JOHN NAJDAD

NEW BUILD DWELLINGS
25 HOLMES STREET,
ROCHDALE, OL12 6AQ

B REGS PLANS
1ST AND 2ND FLOOR PLAN

scale	date	drawn	checked
1:50 @ A2	06.04.18	MH	AC

job no	(category) dwg no	revision
18-589	(13)001	C 3

Drawing measurements shall not be obtained by scaling. Verify all dims prior to construction. Immediately report any discrepancies on this drawing to Architect. This drawing shall be read in conjunction with associated specifications and related consultant's documents.