Existing Elevation



NOTES

1. All dimensions are in millimetres unless noted otherwise.
2. All dimensions must be taken on site and not measured off drawing.
3. All levels refer to metres Above Ordnance Datum (AOD).
4. NOT TO SCALE
5. LAND SLIP AREA CIRCLED
6. All dimensions are in millimetres

Proposed Elevation

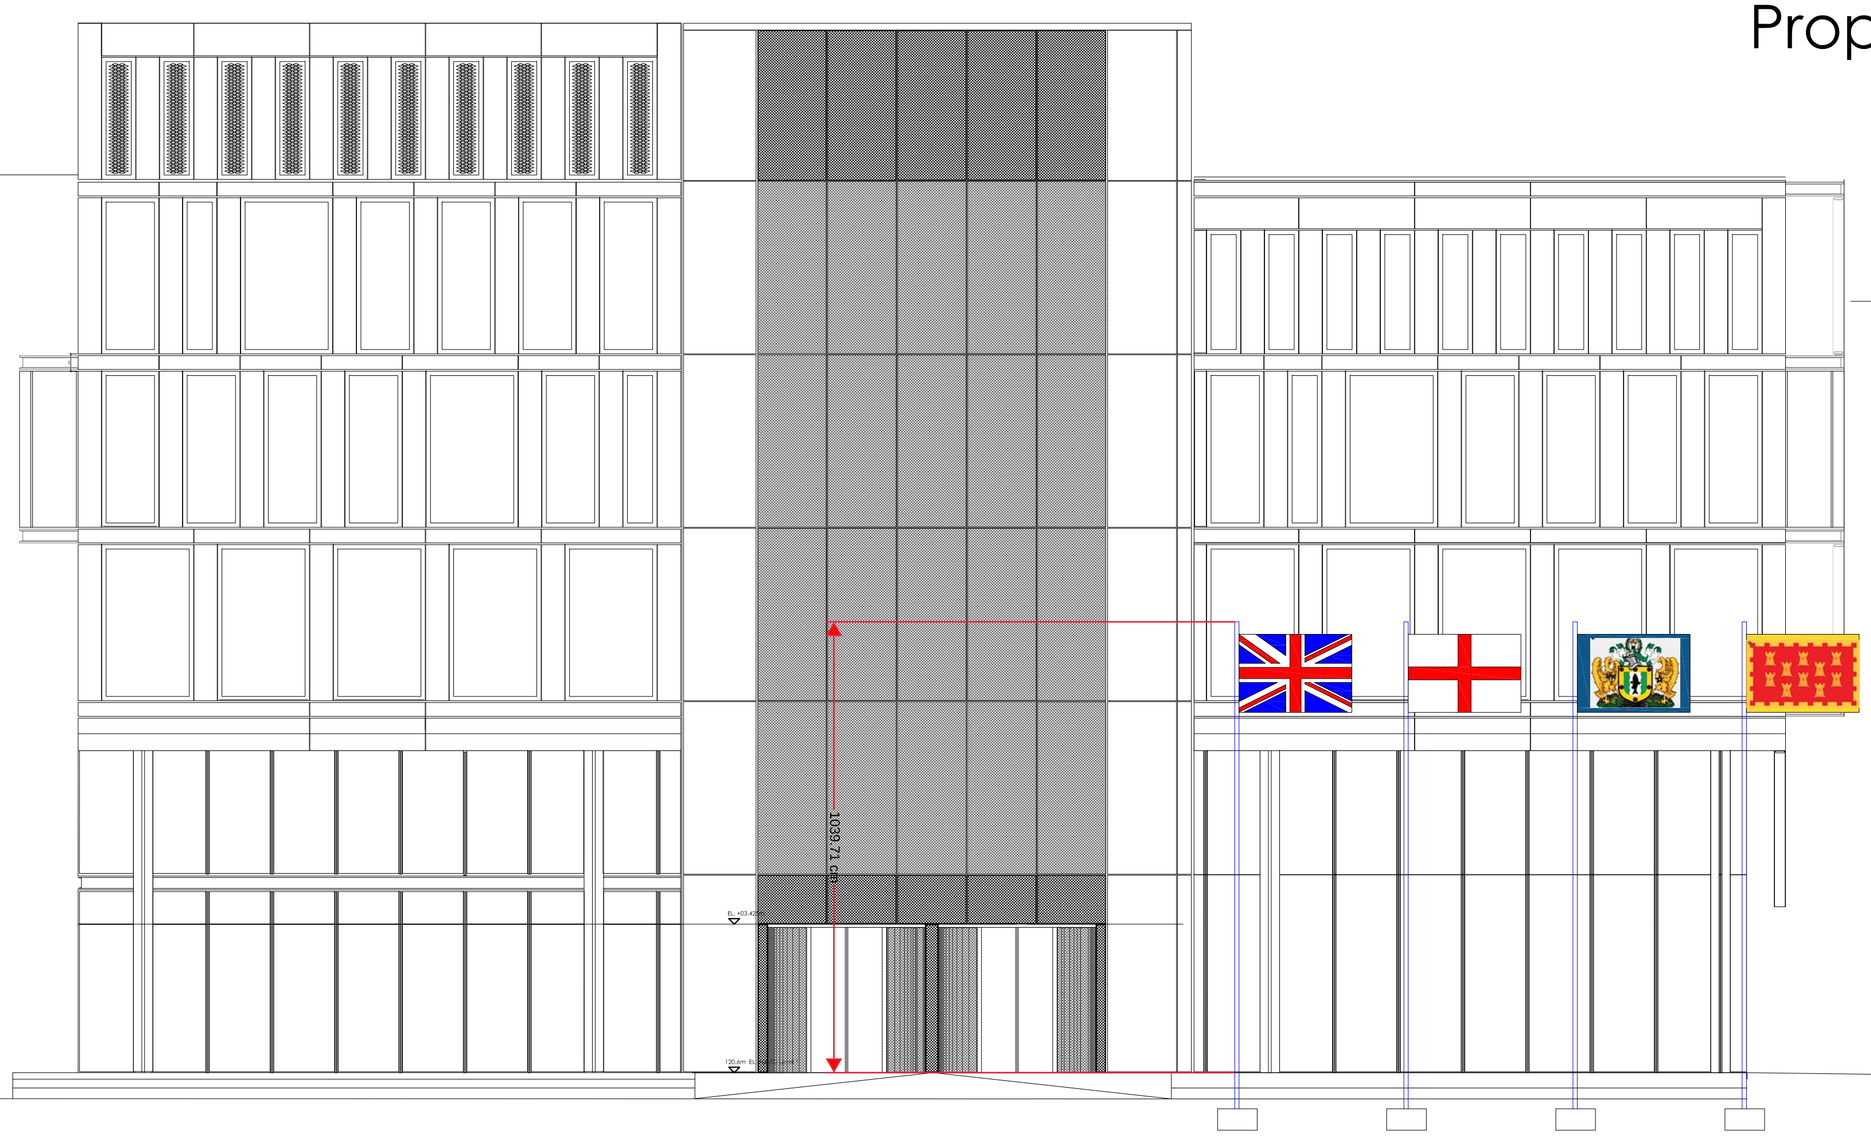

10m white glass fibre internal halyard flagpoles complete with galvanised steel hinged baseplates, internal halyard, gold coloured finials, locks, keys and flagweights.

Rev	Details of revision	By	Chkd	Date
*	*	*	*	**/**/1*

ROCHDALE BOROUGH COUNCIL

NEIGHBOURHOODS
Director: M. Widdup

HIGHWAYS & PROPERTY
Assistant Director: D. Bowler

Project:
Number One Riverside
Flag Poles
*

Title:
Elevation Plan
*
*

Drawn:	Checked and Approved:	Safety Audit Check:
AC	GP	*

Scale:	Date:
1:100	1/04/21

Dwg No.:
A1/FPR/01

SCALE WITH CAUTION AS DISTORTION CAN OCCUR