


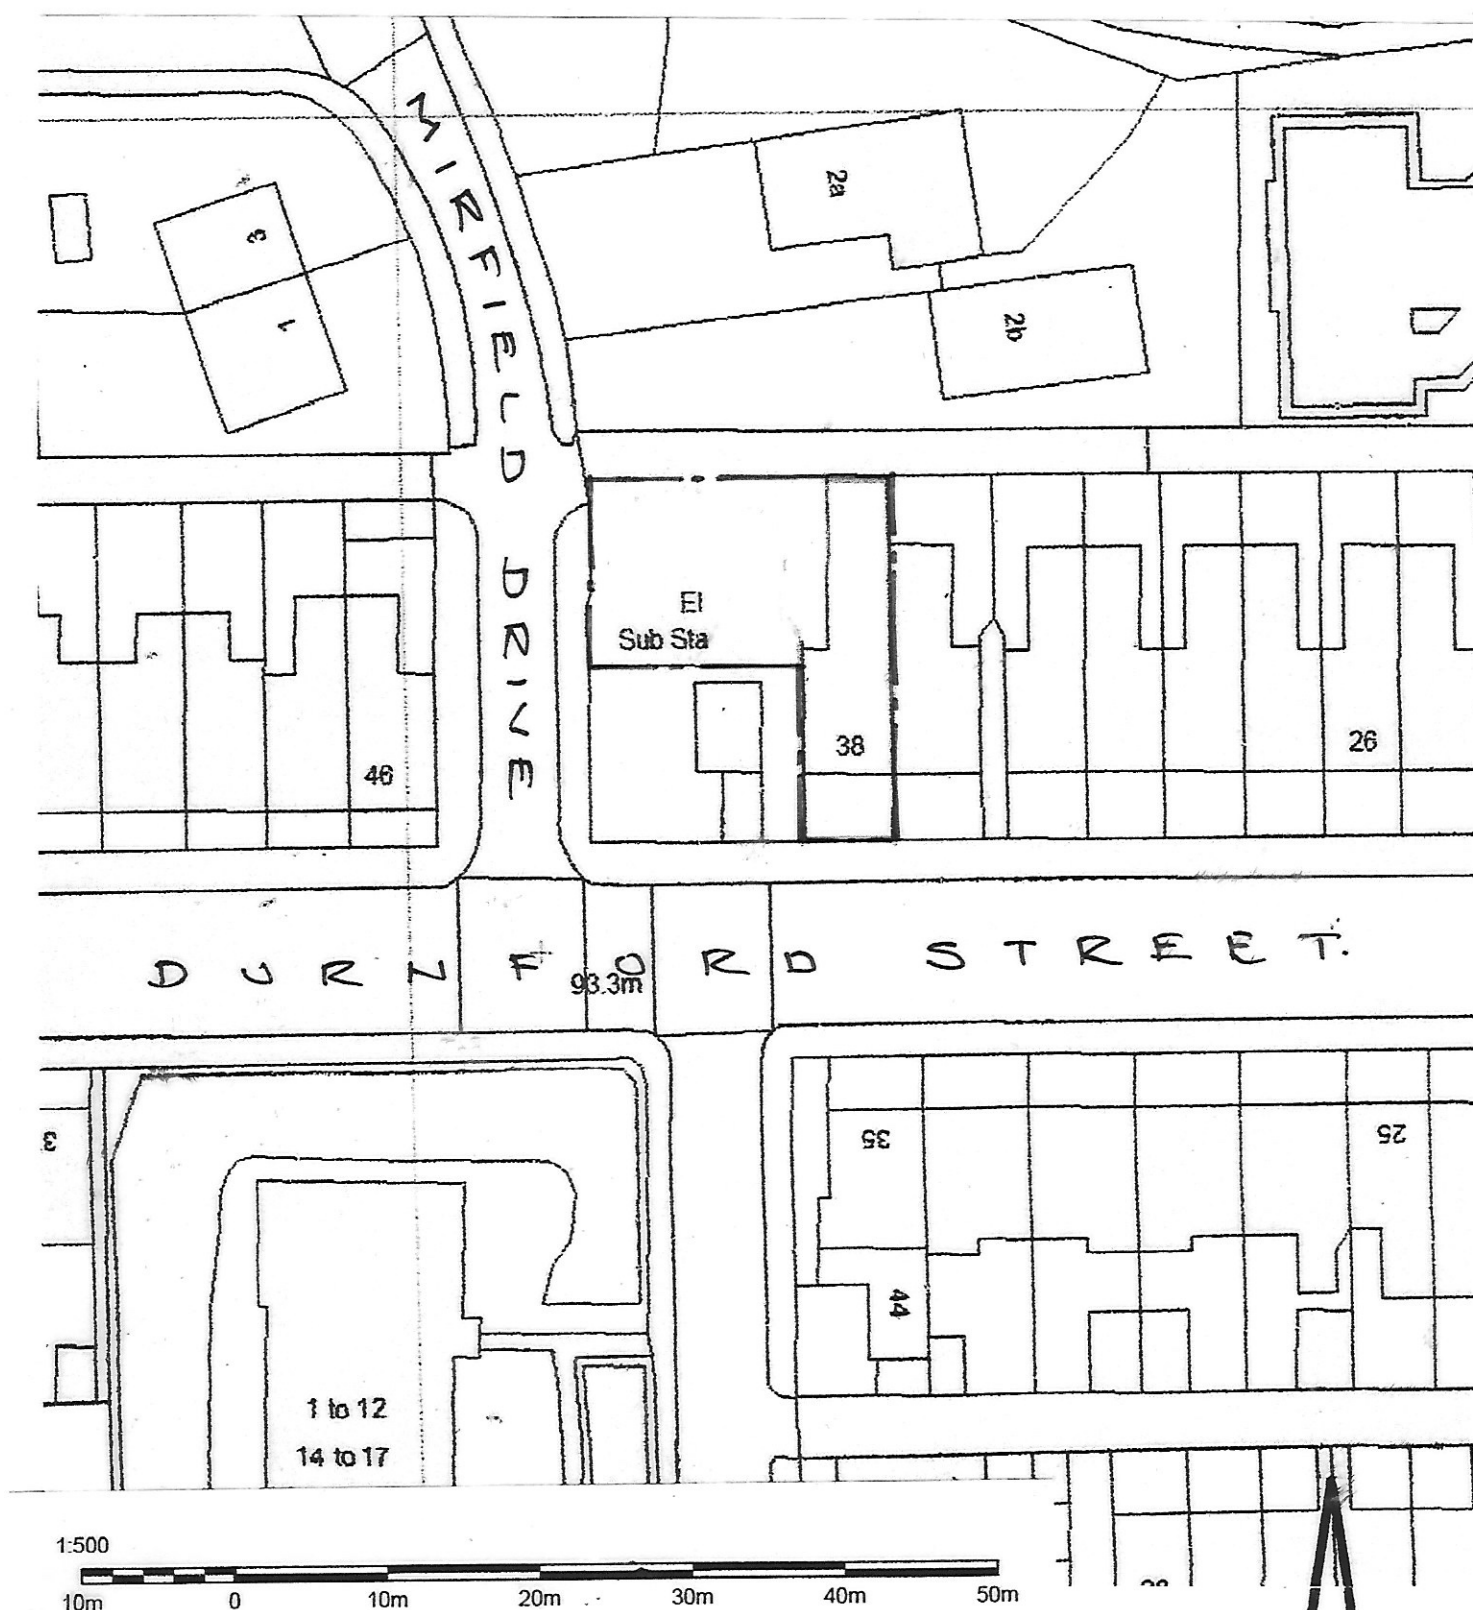

EXISTING SITE LAYOUT.
38 DURNFORD STREET
MIDDLETON.
SCALE 1:500 @ A4.