


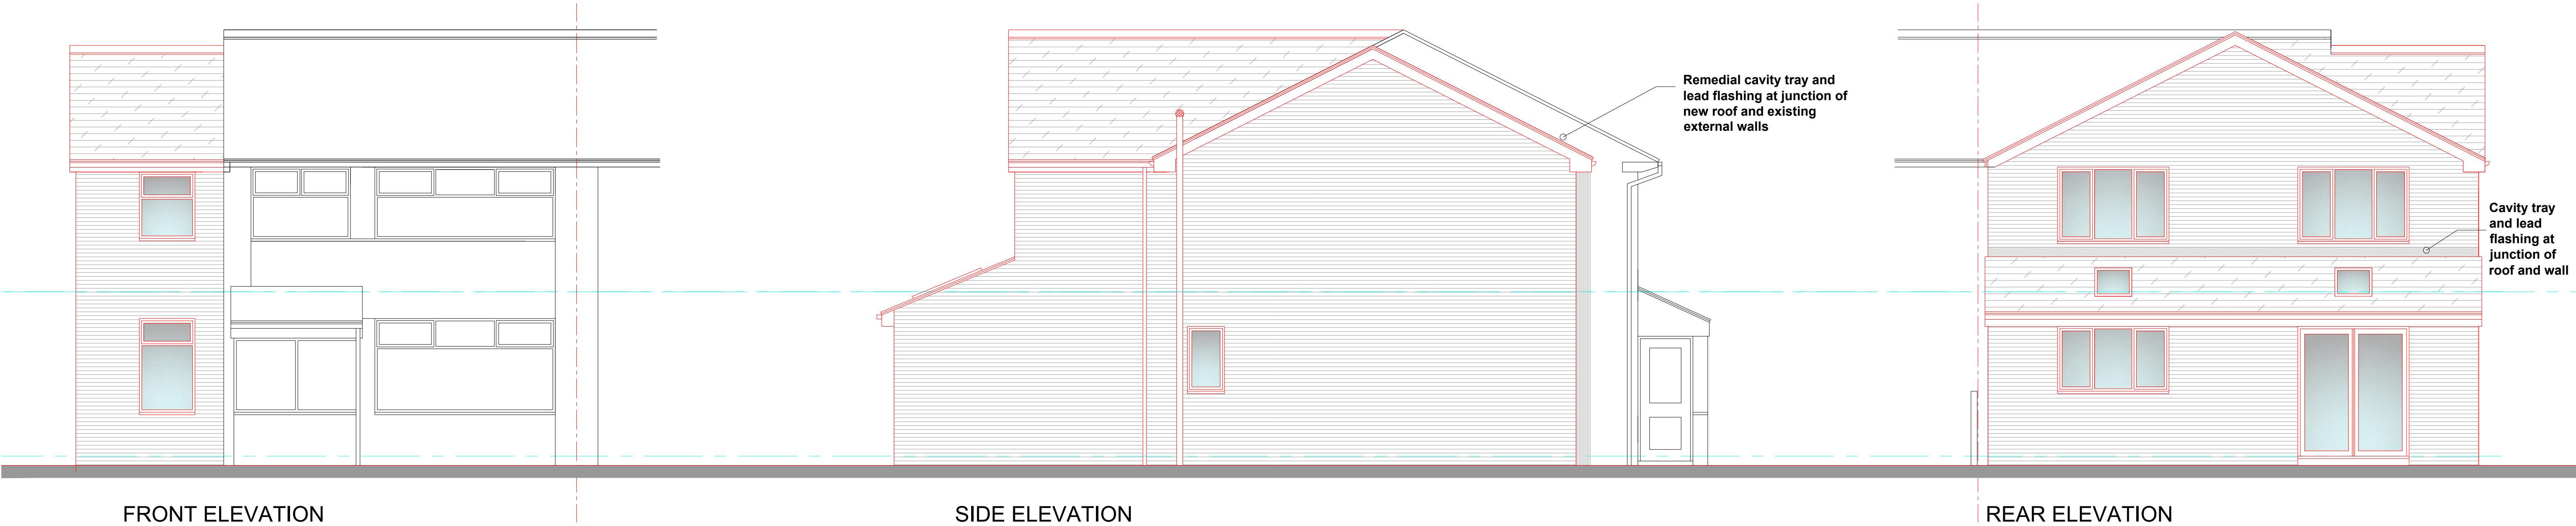


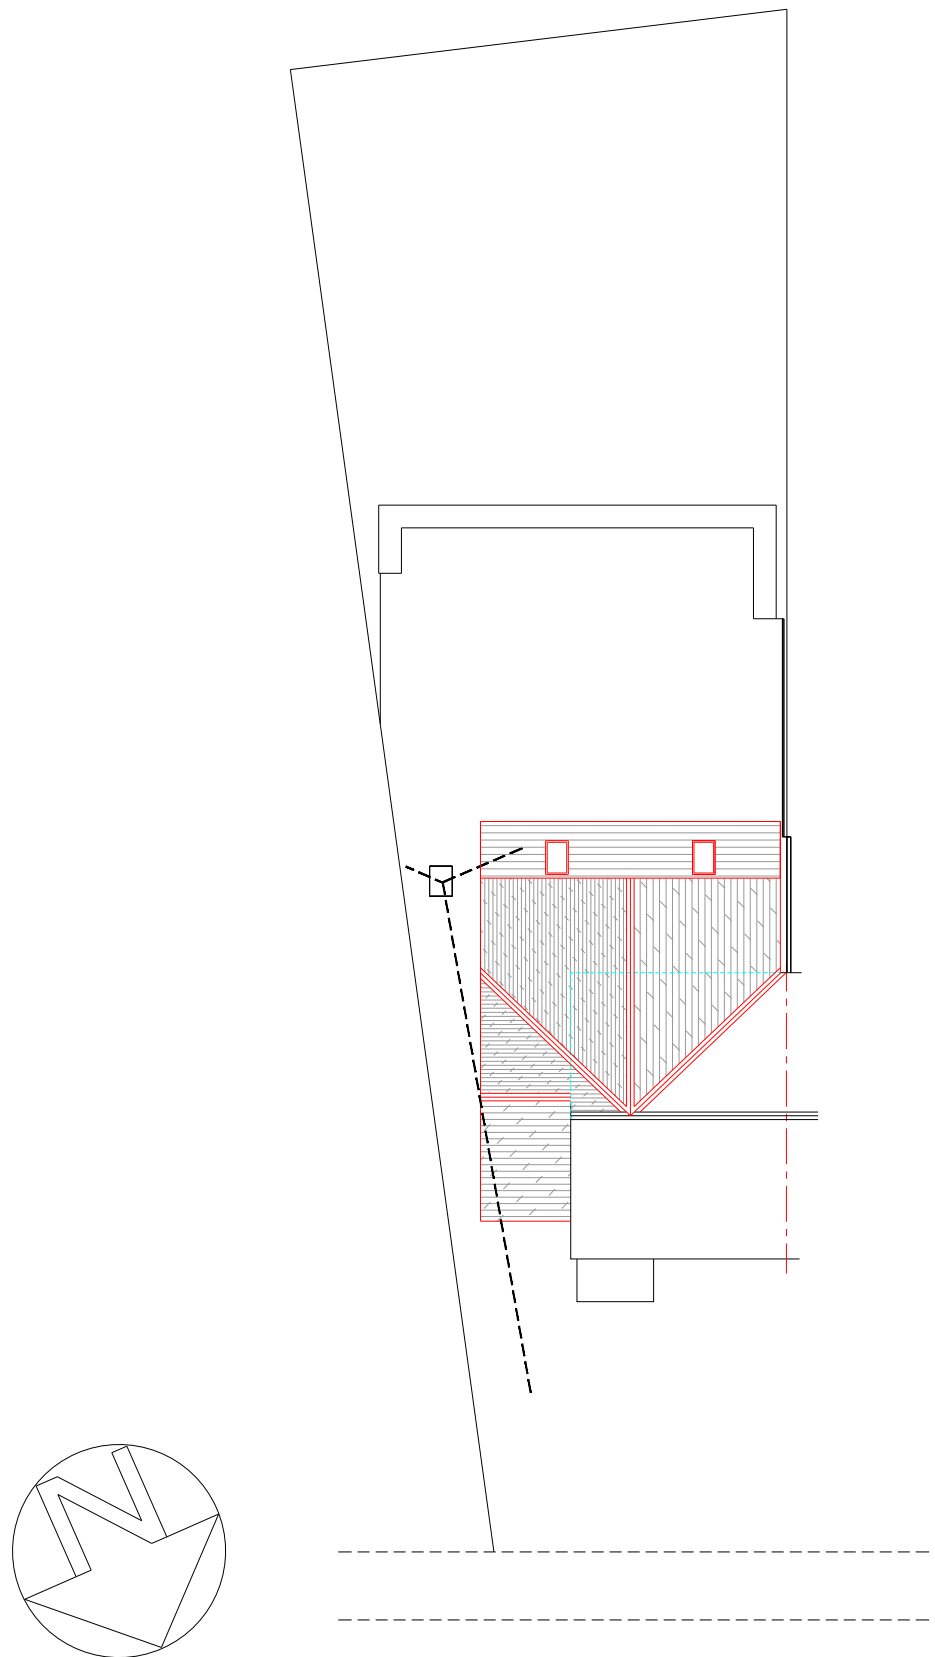

- General Notes;**
- Facing brickwork to outer walls to match existing house.
 - Concrete interlocking roof tiles to match existing suitable for roof pitch.
 - UPVC double glazed windows to match existing.
 - Insulated composite doors with double glazed panels.
 - Plastic gutters, downpipes and waste pipes to match existing connected to existing drainage system on site - final layout to suit existing drains.
 - UPVC bifold doors with double glazed panels.

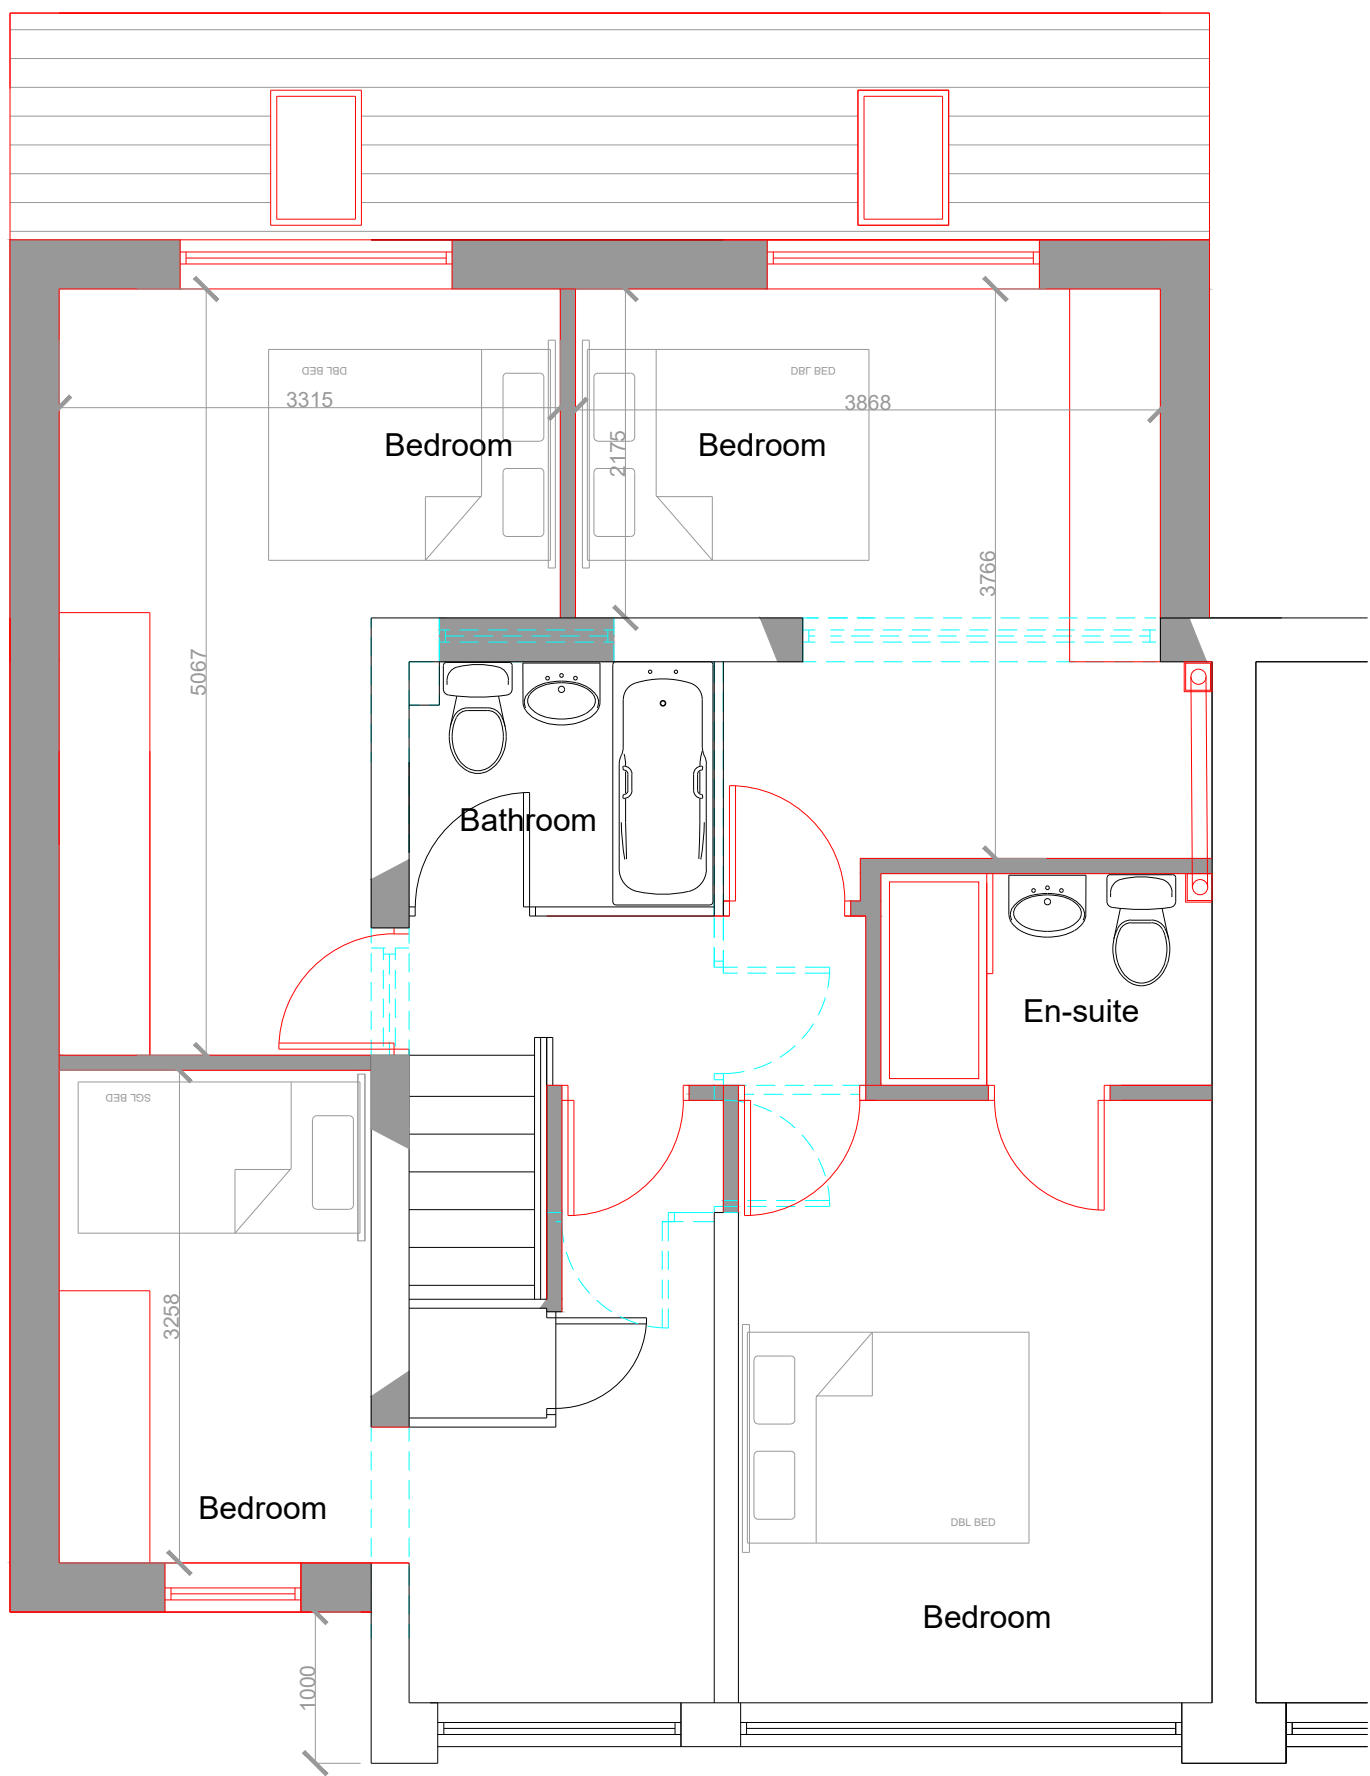

BLOCK PLAN 1:500

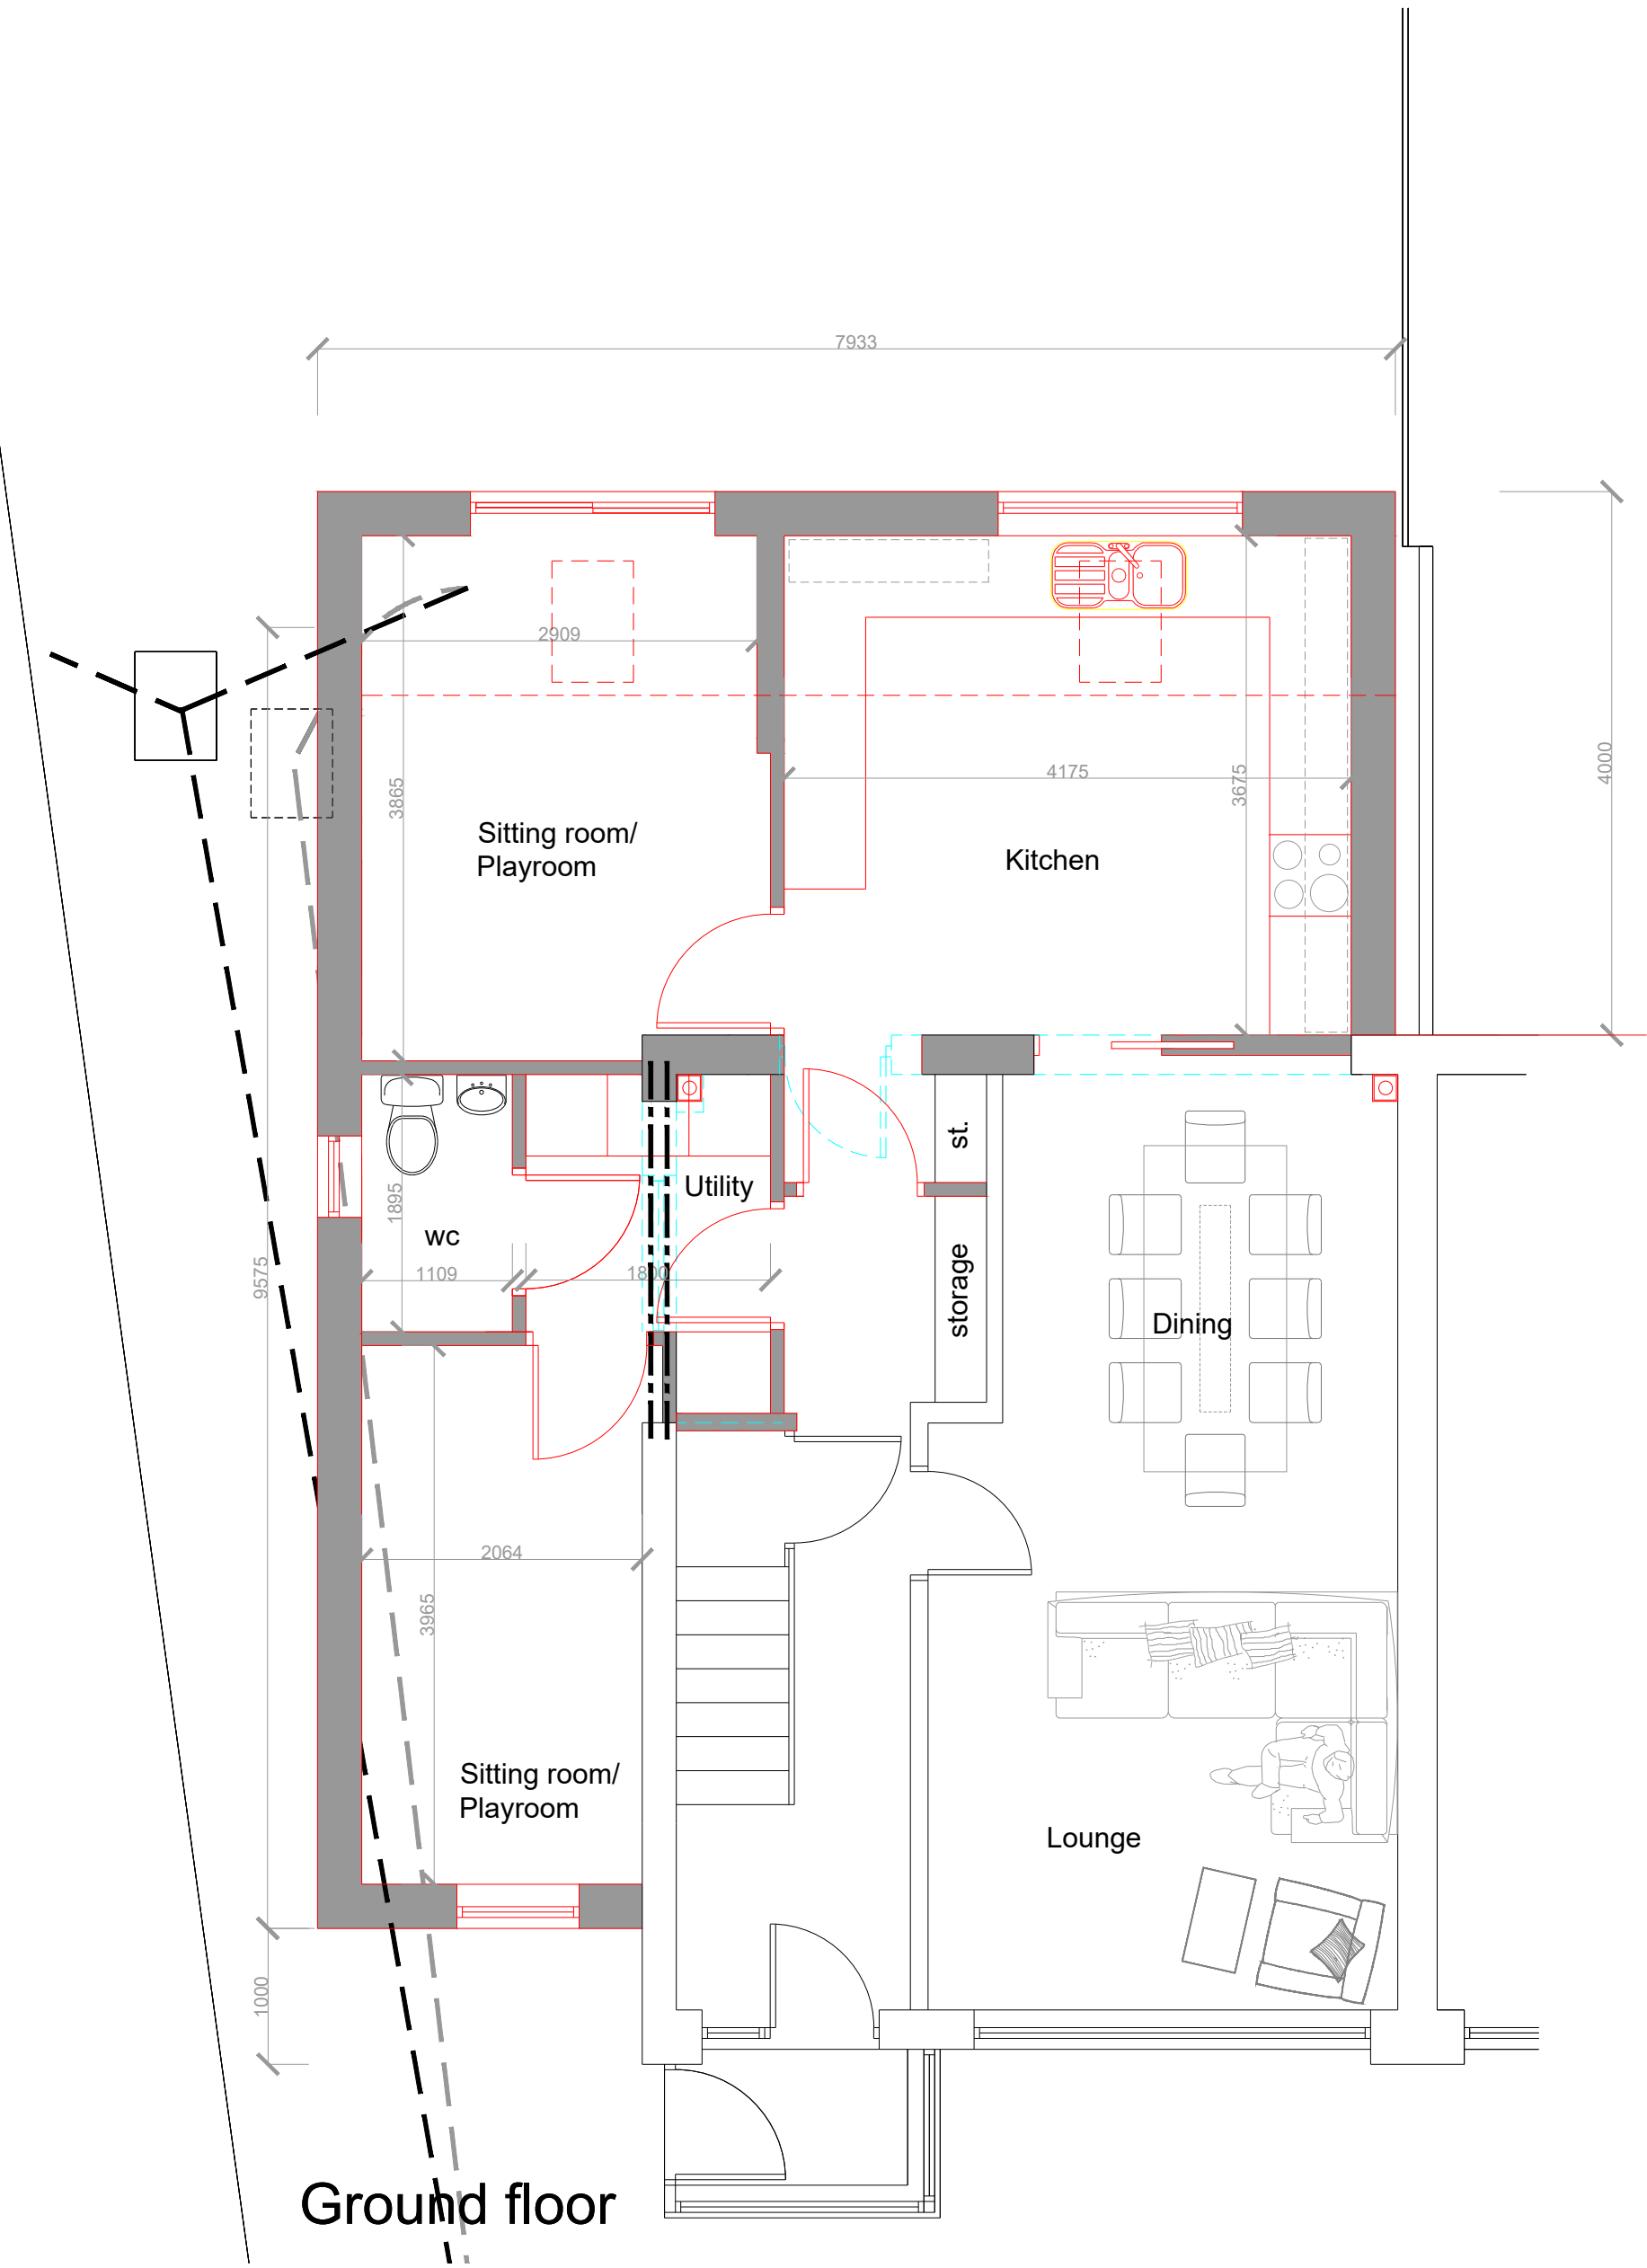

E	22-12-22	Side extension stepped back 1m from front of existing house as requested by L.A.
D	9-12-22	Client revisions
C	6-12-22	Client revisions
B	15-11-22	Revised proposal - relocated manhole
A	12-7-22	Block plan added
rev:	date:	description



New Century House
176 Drake Street
Rochdale
OL16 1UP
Tel: 01706 764880
Fax: 01706 764881
www.ajcockerassociates.co.uk
mail@ajcockerassociates.co.uk



Project: 65 Ashley Close, Rochdale Proposed	scale: 1:50/1:200 date: June 2022 drawn: NL
Client: Saman Qayum	Dwg. Nr. S480-02-E