
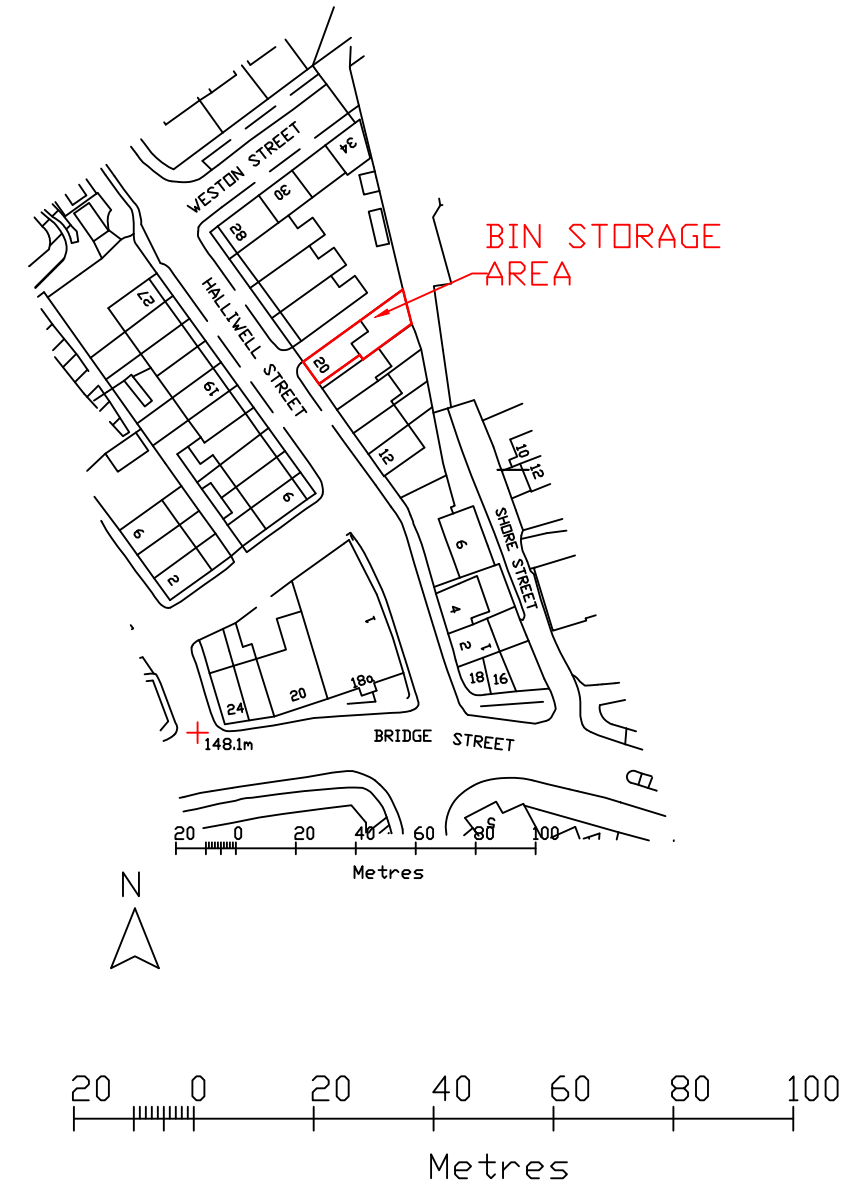
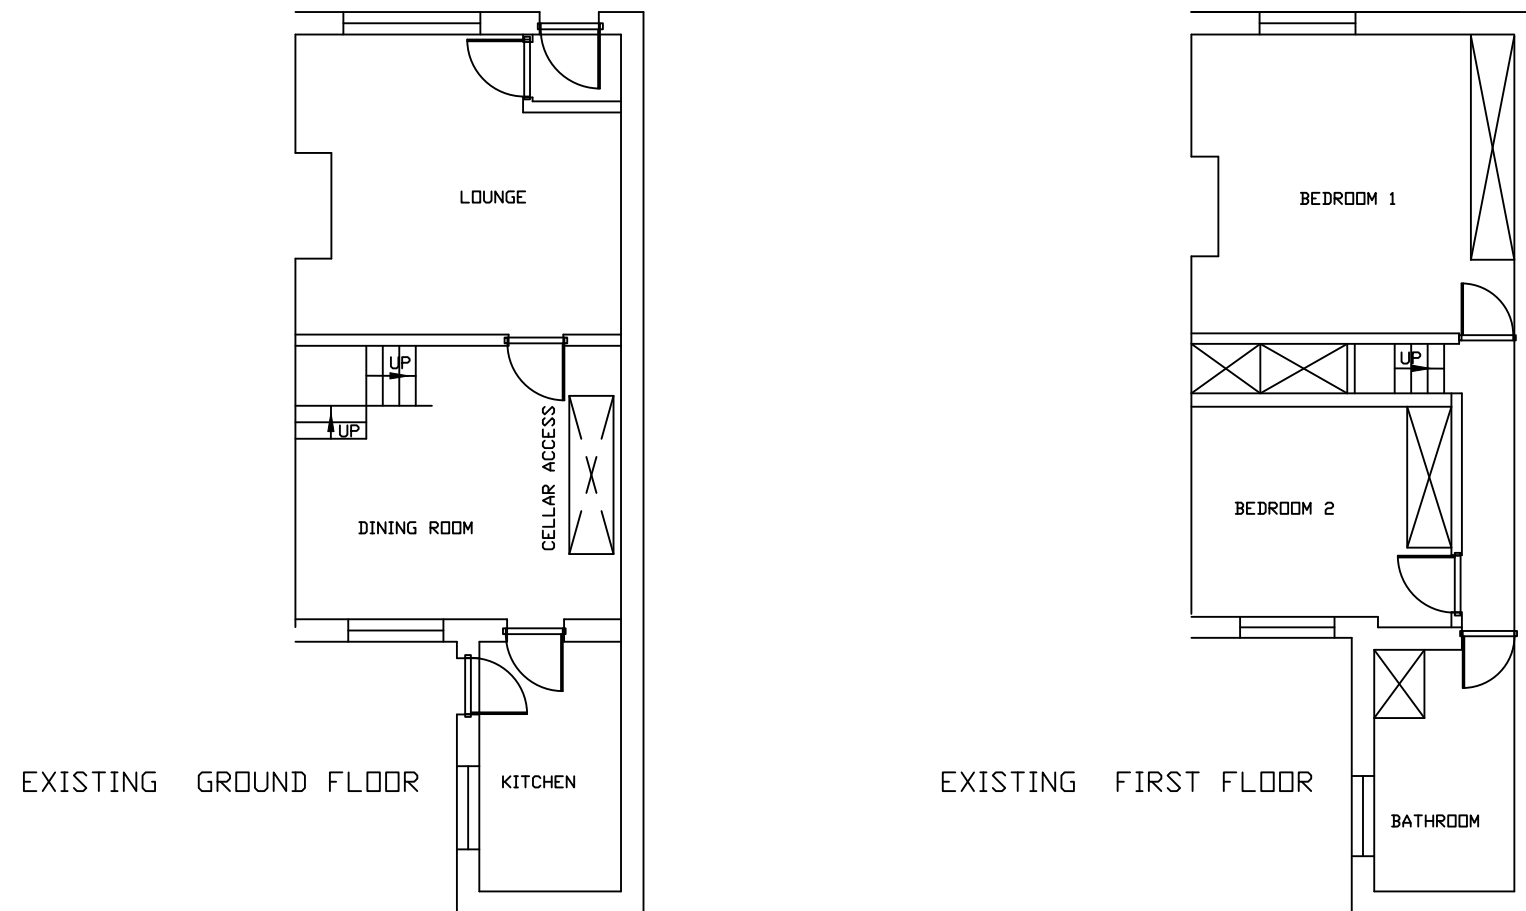


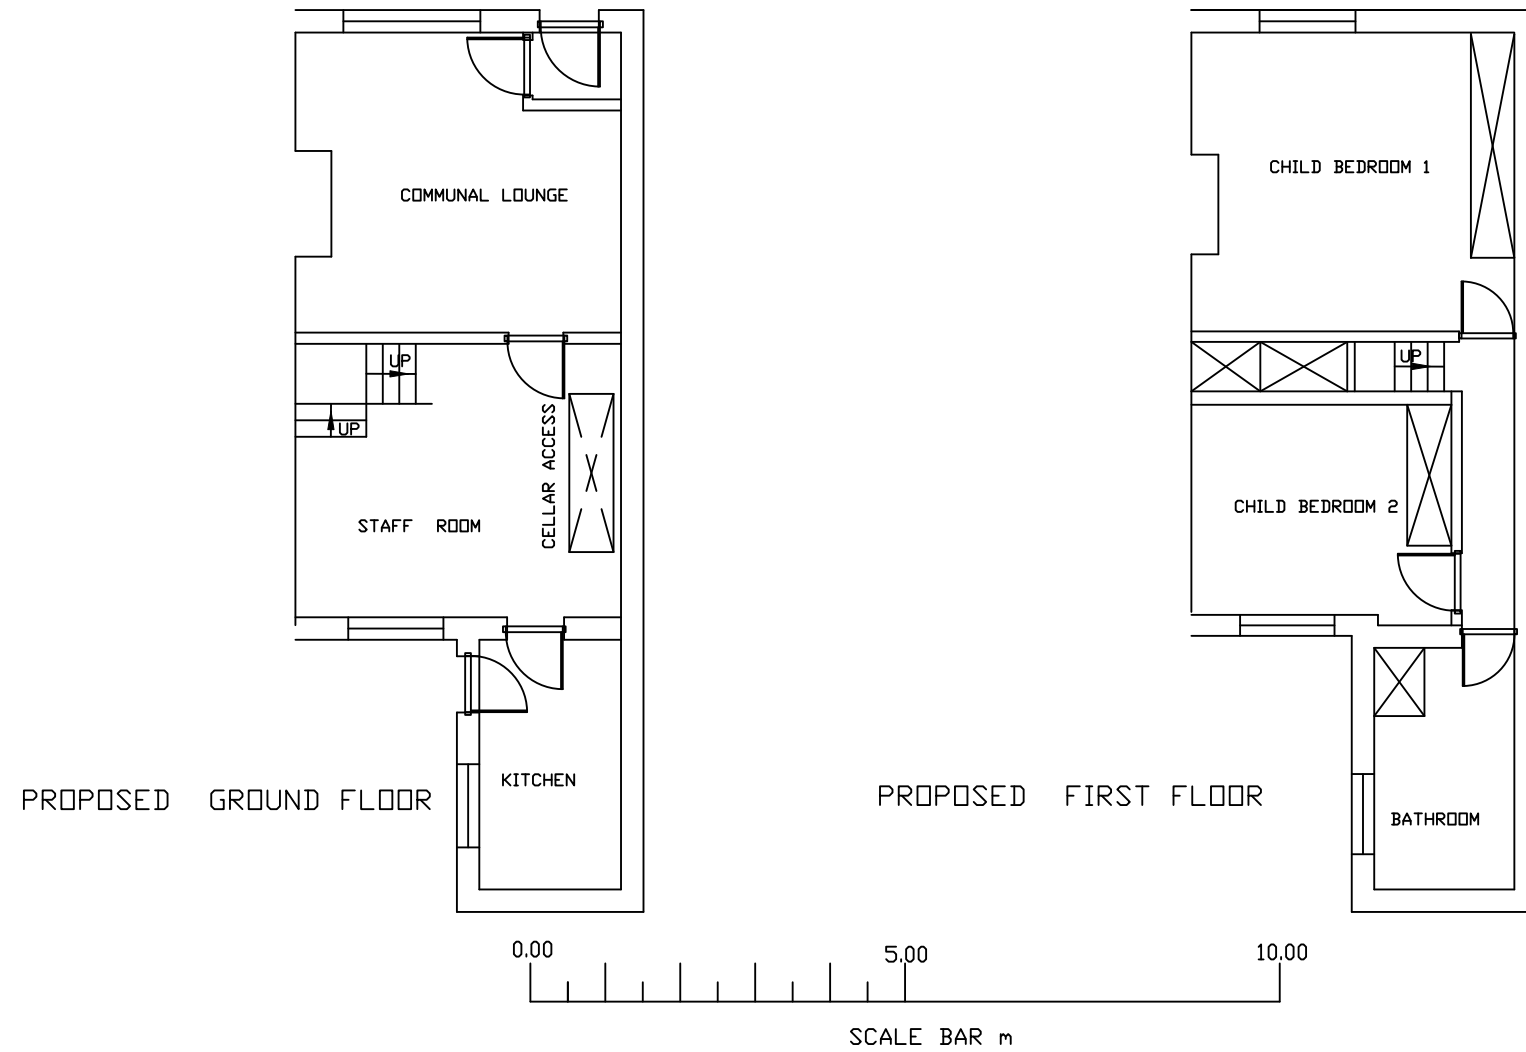

Location:	20 HALLIWELL STREET MILNROW
Title:	EXISTING & PROPOSED FLOOR PLANS
Scale:	1:100@A3
Date:	JUNE 2024
Dwg N°:	24026/02