



BLOCK ROOF PLAN – PROPOSED
(SCALE 1:200)

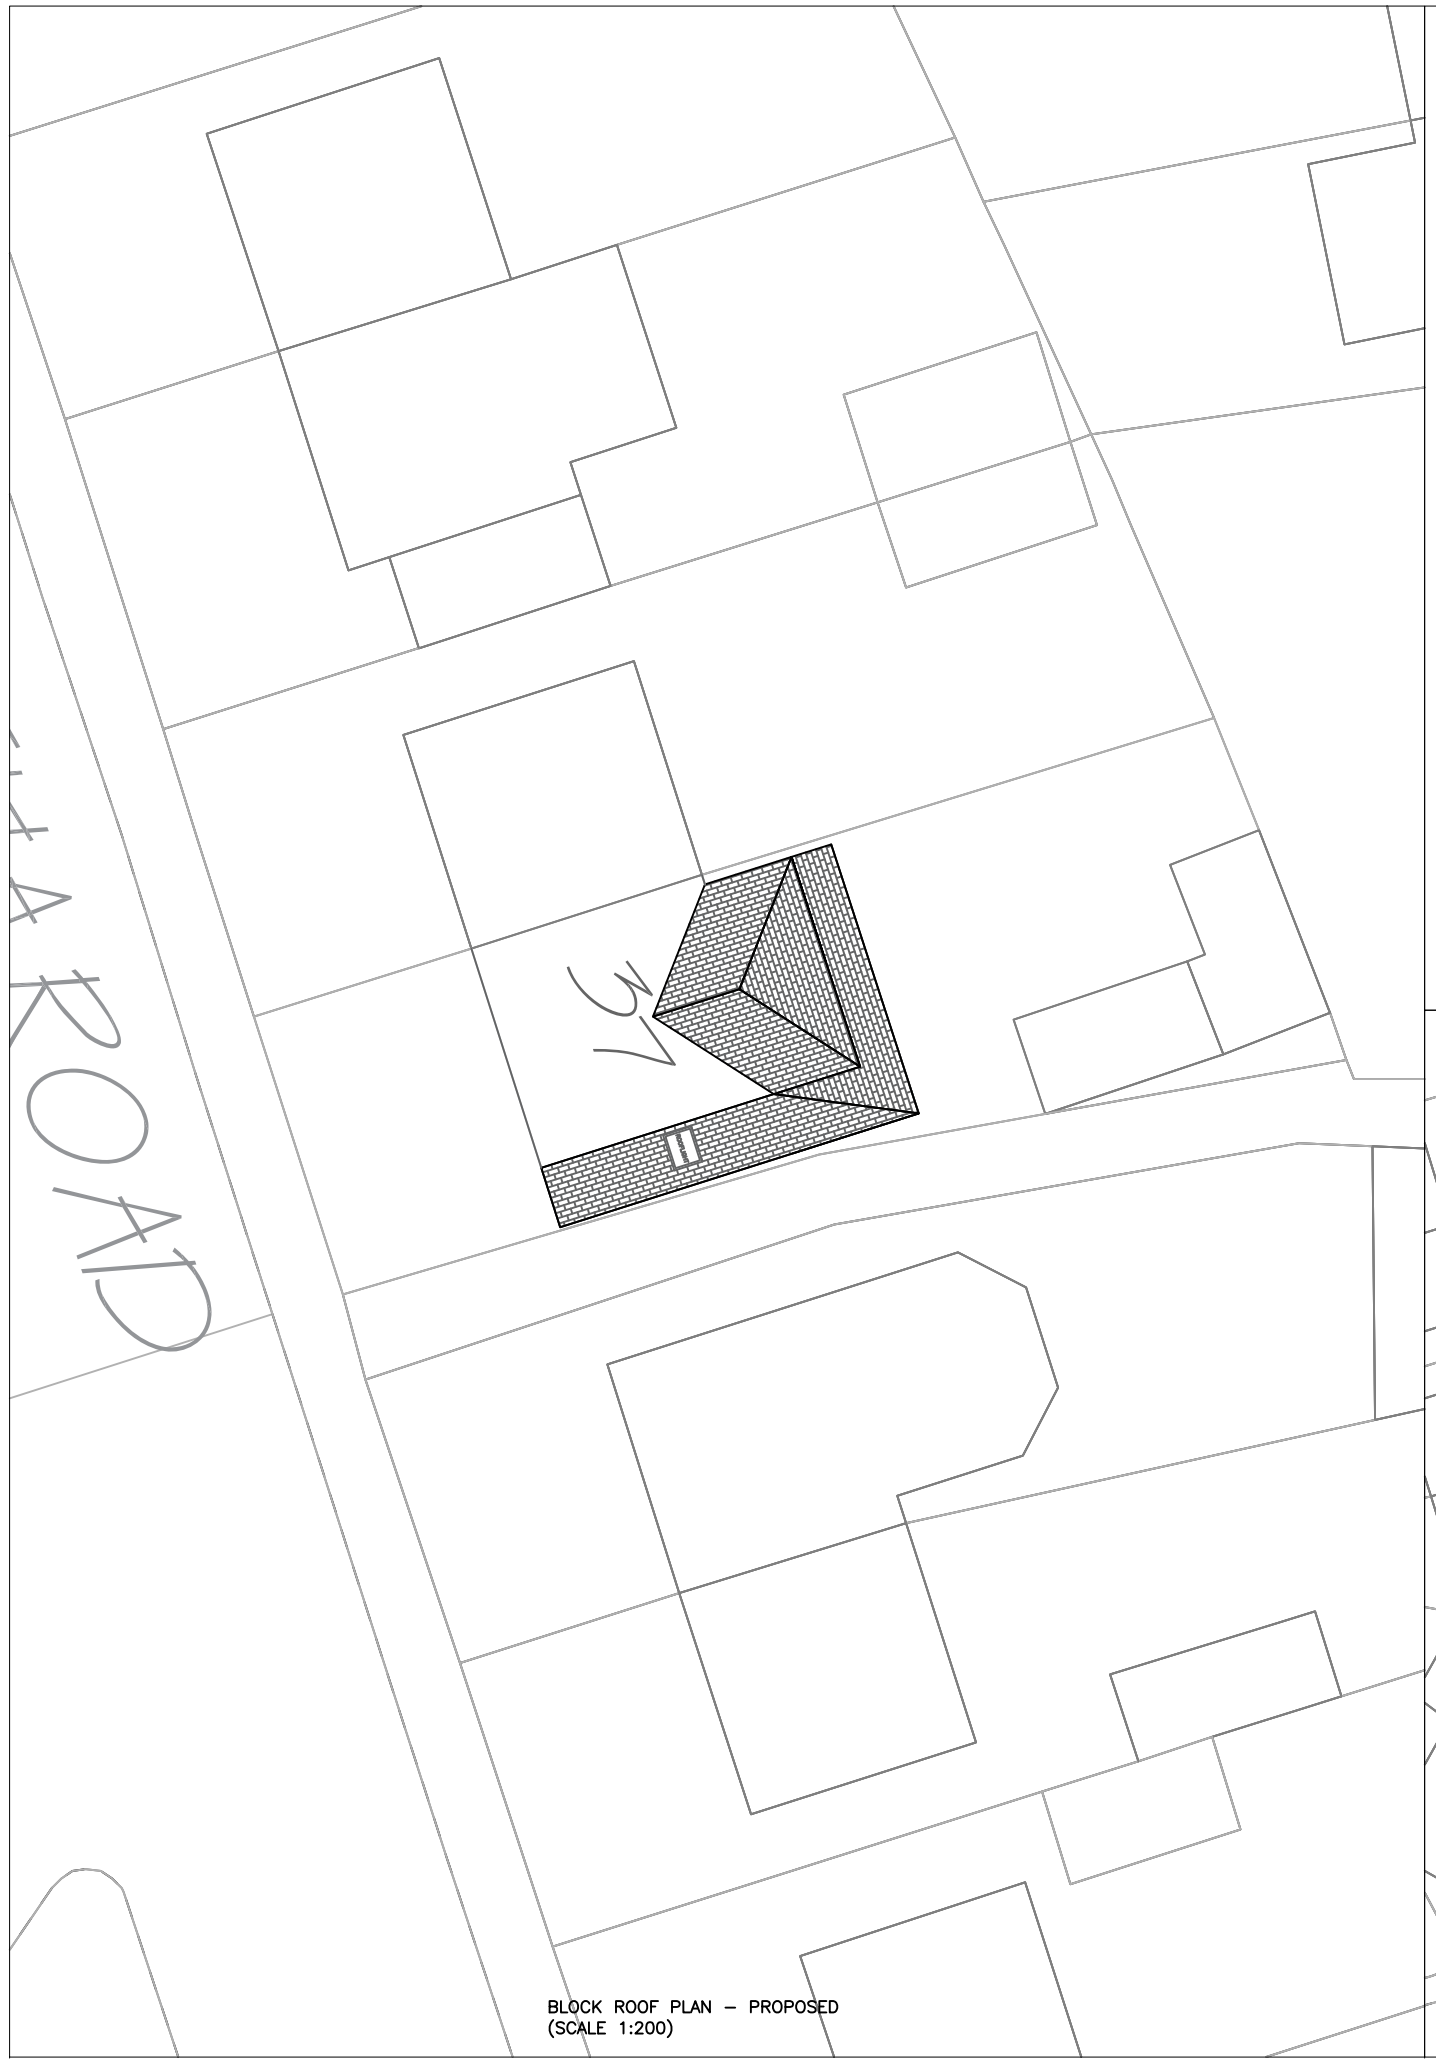


SITE LOCATION PLAN (SCALE 1:1250)




EXISTING SITE PLAN (SCALE 1:500)

NOTES

COPYRIGHT:
ALL RIGHTS RESERVED
THIS DRAWING MUST NOT BE REPRODUCED WITHOUT WRITTEN PERMISSION FROM NORDEN QUANTITY SURVEYING AND CONSTRUCTION SERVICES LIMITED.

DO NOT SCALE OFF THIS DRAWING.

ALL DIMENSIONS ARE TO BE CHECKED ON SITE BY THE CONTRACTOR / SUB–CONTRACTOR. ANY DISCREPANCIES ARE TO BE REPORTED TO NORDEN QUANTITY SURVEYING AND CONSTRUCTION SERVICES LIMITED.

| Rev. | Description | Dr'n | Chk | Date |
|---|---|---|---|---|
| | | - | - | - |

Norden **Quantity Surveying** and **ConstructionServices** LTD
732 Edenfield Road, Norden, Rochdale, OL12 7PP

Contract: 37 BERTHA ROAD, ROCHDALE, OL16 5BE

Title: PROPOSED SINGLE STOREY SIDE EXTENSION AND TWO STOREY REAR EXTENSION

| | | | |
|---|---|---|---|
| Scales: AS SHOWN | | Sheet Size: A3 | |
| Drawn: - | Checked: - | Date: 15.01.2021 | |
| Drg. No.: DWG 1 OF 4 | | Revision: A | |