


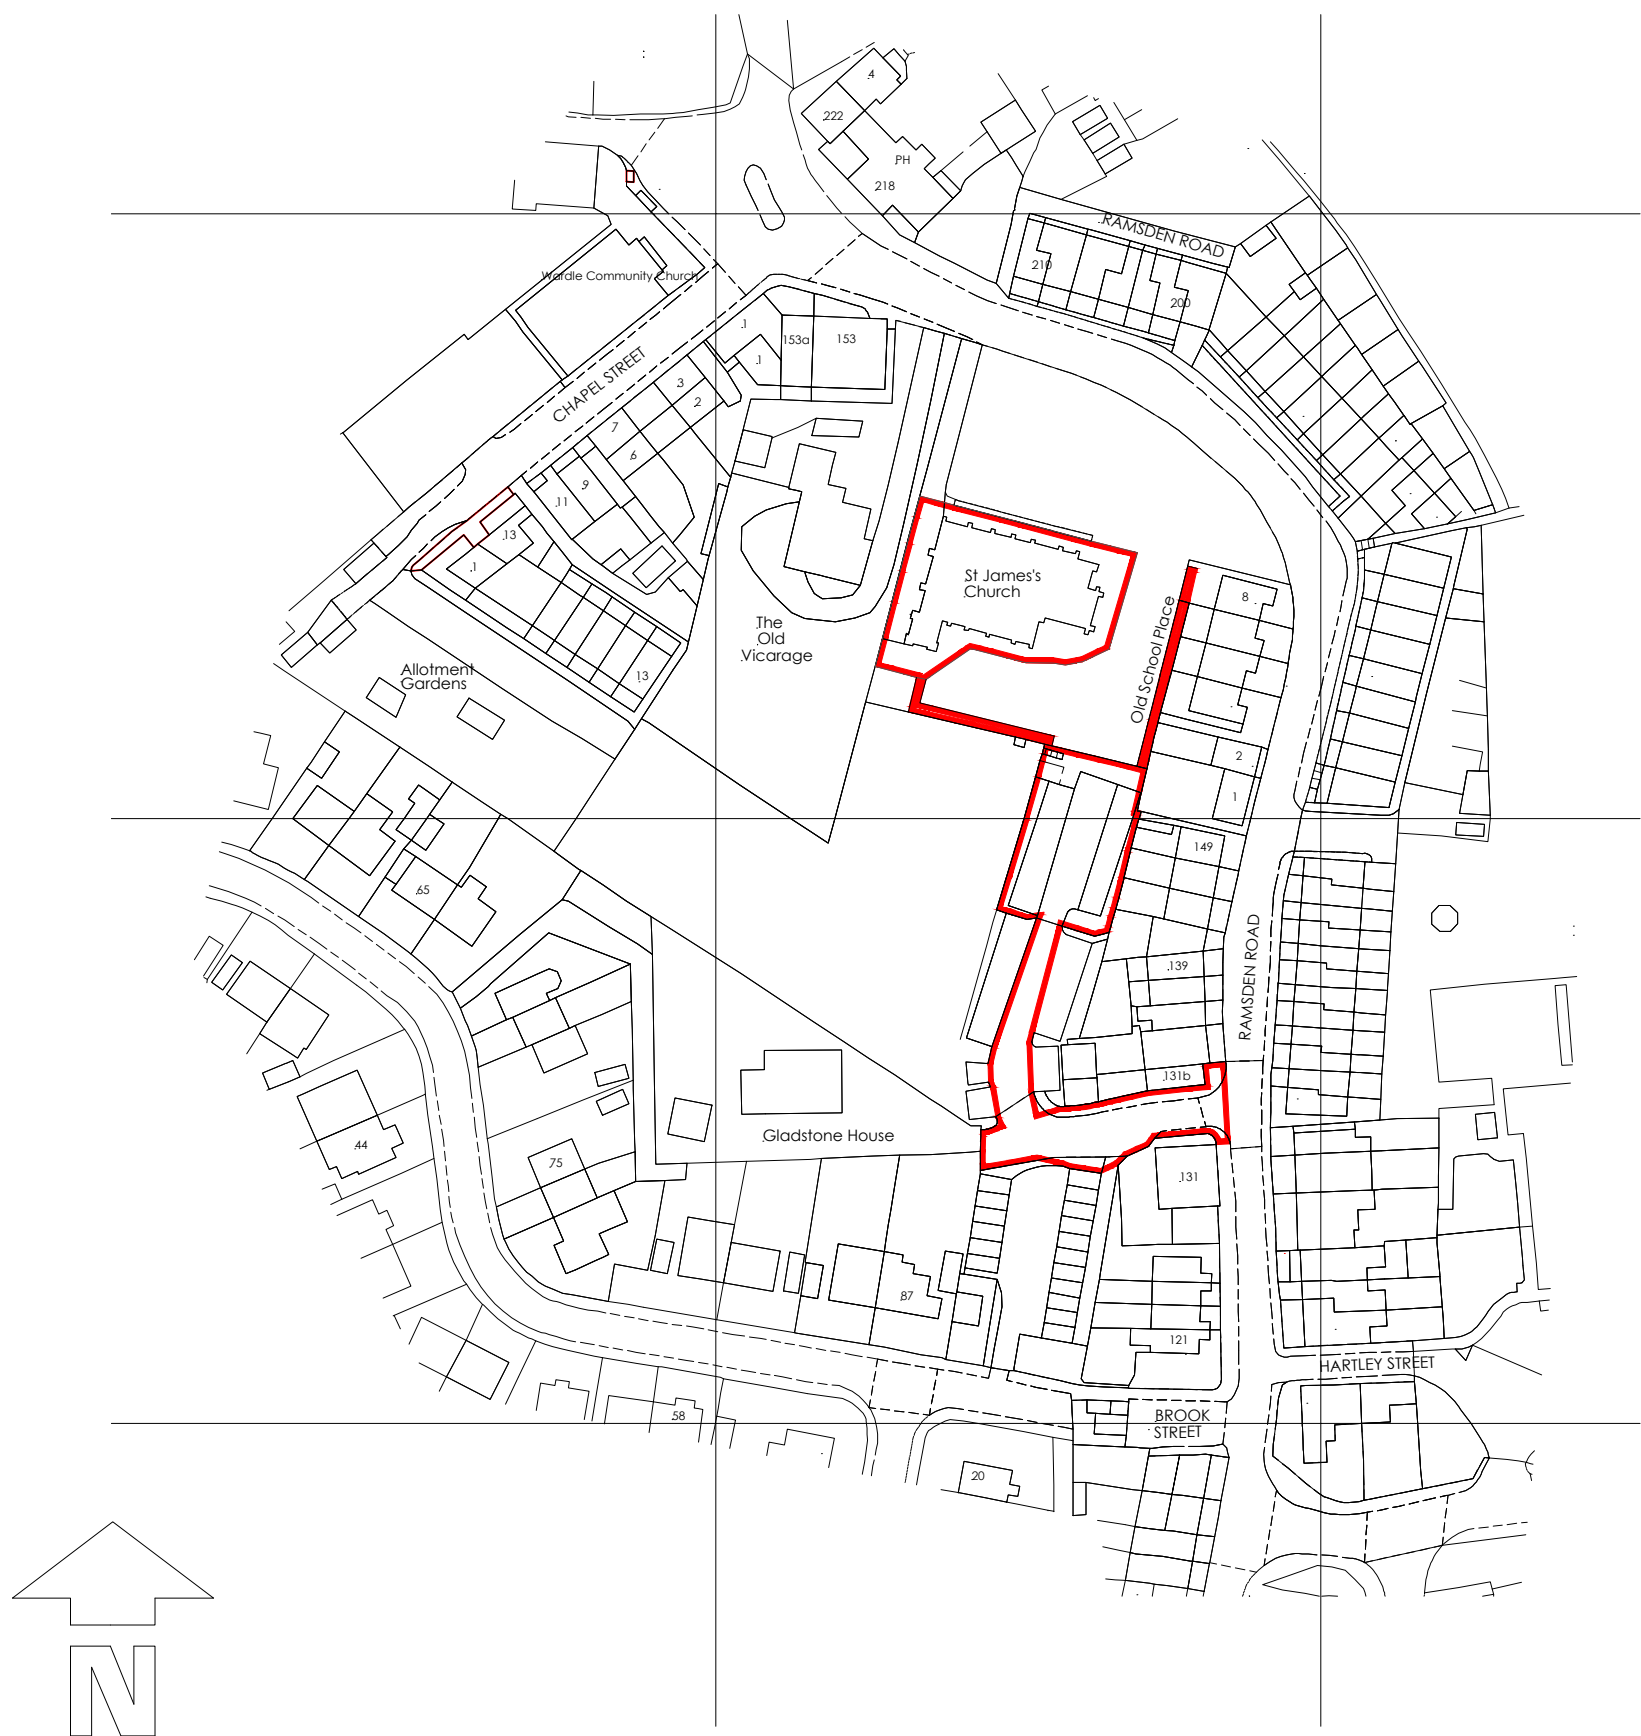

0m 20 40 60 80 100m
Location Plan - 1:1,250 [A2]



**FISHER
GERMAN**

Fisher German LLP, The Estates Office
Norman Court, Ashby de la Zouch
Leicestershire, LE65 2UZ
fax: 01530 413896 tel: 01530 412821
e-mail: ashby@fishergerman.co.uk

Client: Wardle Properties Ltd	Scale: 1:1,250 [Printed A3]
Project: St James's Church, Ramsden Road, Wardle OL12 9NX	Date: July 2022
Title: Location Plan	Drawn: SN Checked: NB
	Drg No: 129042-500C
THIS DRAWING IS PROTECTED BY COPYRIGHT. IT MAY NOT BE REPRODUCED IN ANY FORM OR BY ANY MEANS FOR ANY PURPOSE WITHOUT WRITTEN PERMISSION OF FISHER GERMAN LLP CHARTERED SURVEYORS. FISHER GERMAN LLP IS A LIMITED LIABILITY PARTNERSHIP. REGISTERED IN ENGLAND AND WALES. REGISTERED NUMBER: OC317554. REPRODUCED USING ORDNANCE SURVEY DATA. CROWN COPYRIGHT. ALL RIGHTS RESERVED. LICENCE NUMBER: 100005237	