


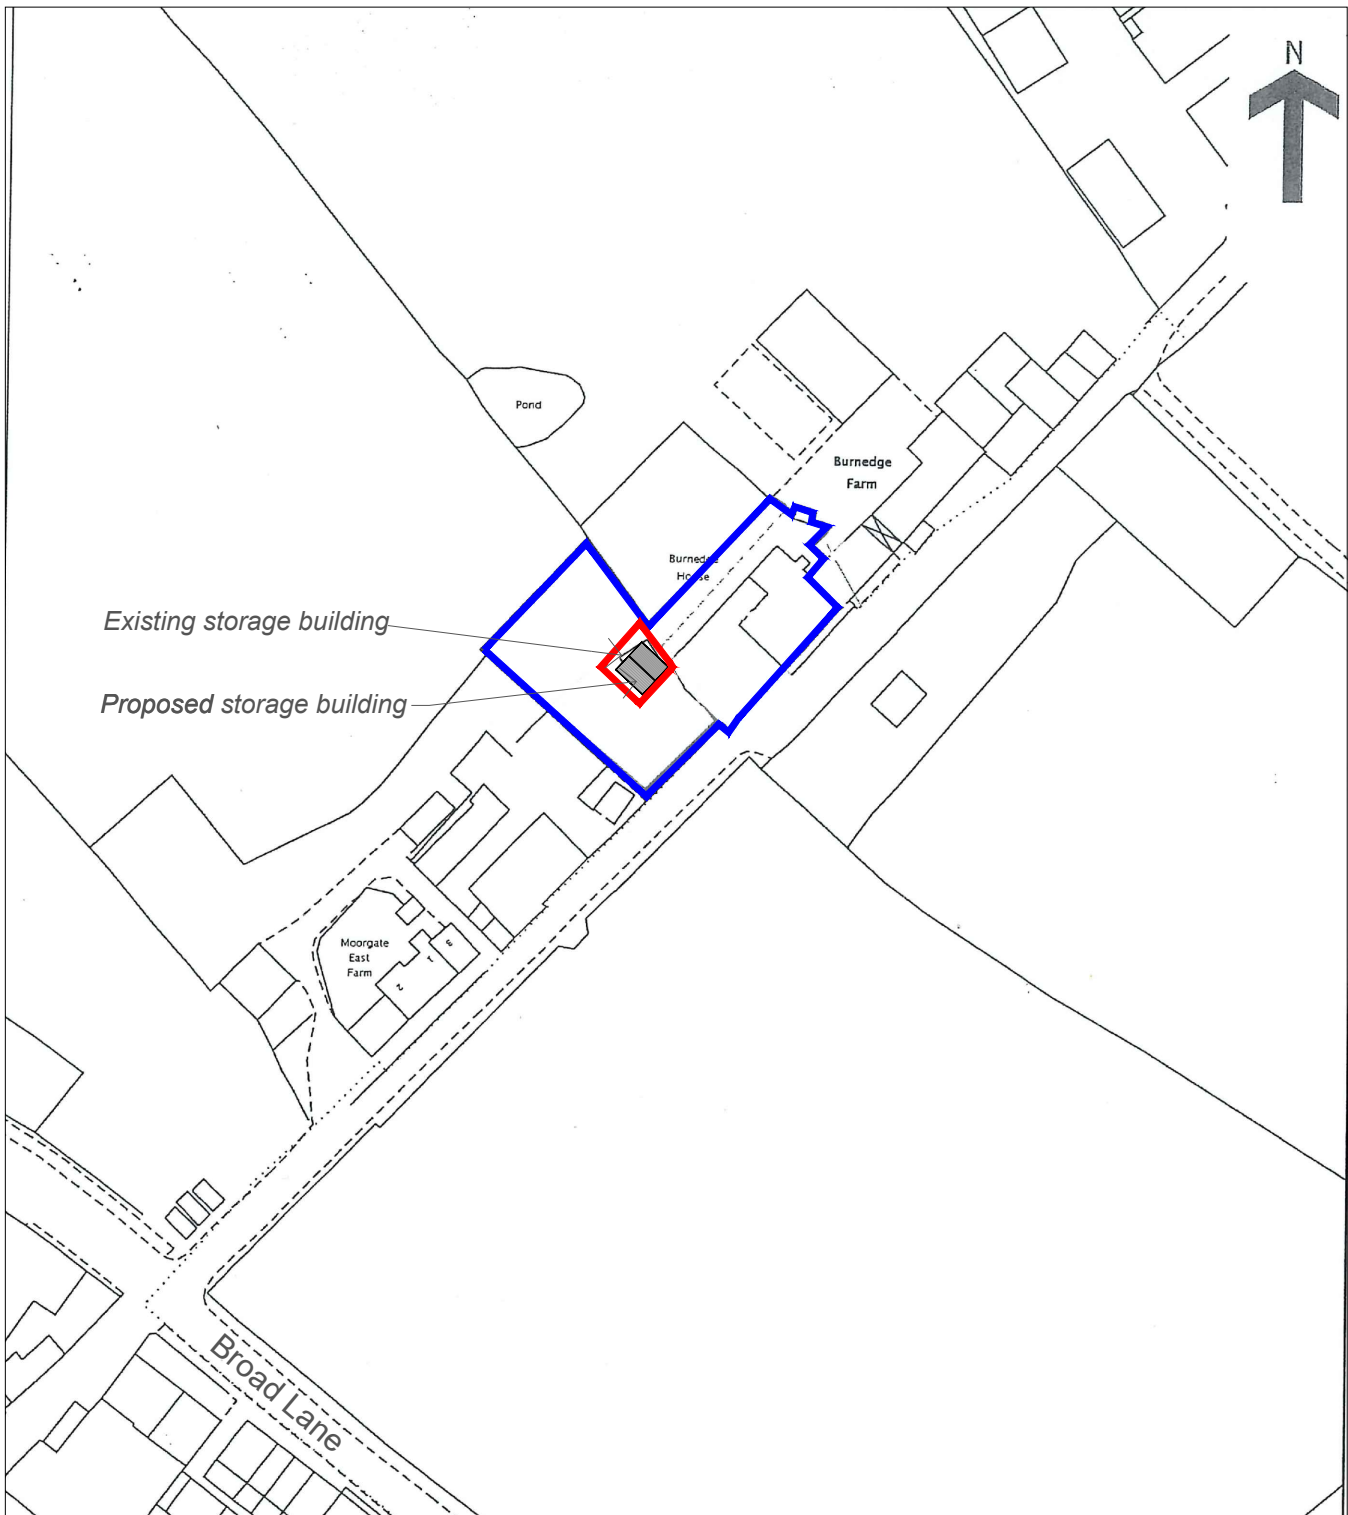

LOCATION PLAN - REBUILDING STORAGE BUILDING

A.J. Cocker Associates

Architectural Design Building Surveyors Project Management Planning Supervisors

New Century House, 176 Drake Street, Rochdale, Lancs. OL16 1UP
Tel 01706 356860 Fax 01706 650574

project **Burnedge House, Broad Lane,
Rochdale**

client

Mr.&Mrs. Waterfall

scale - **1:1250**

size - **A4**

date - **Sept. 22**

drawn - **NL**

drawing No rev

W350-04