
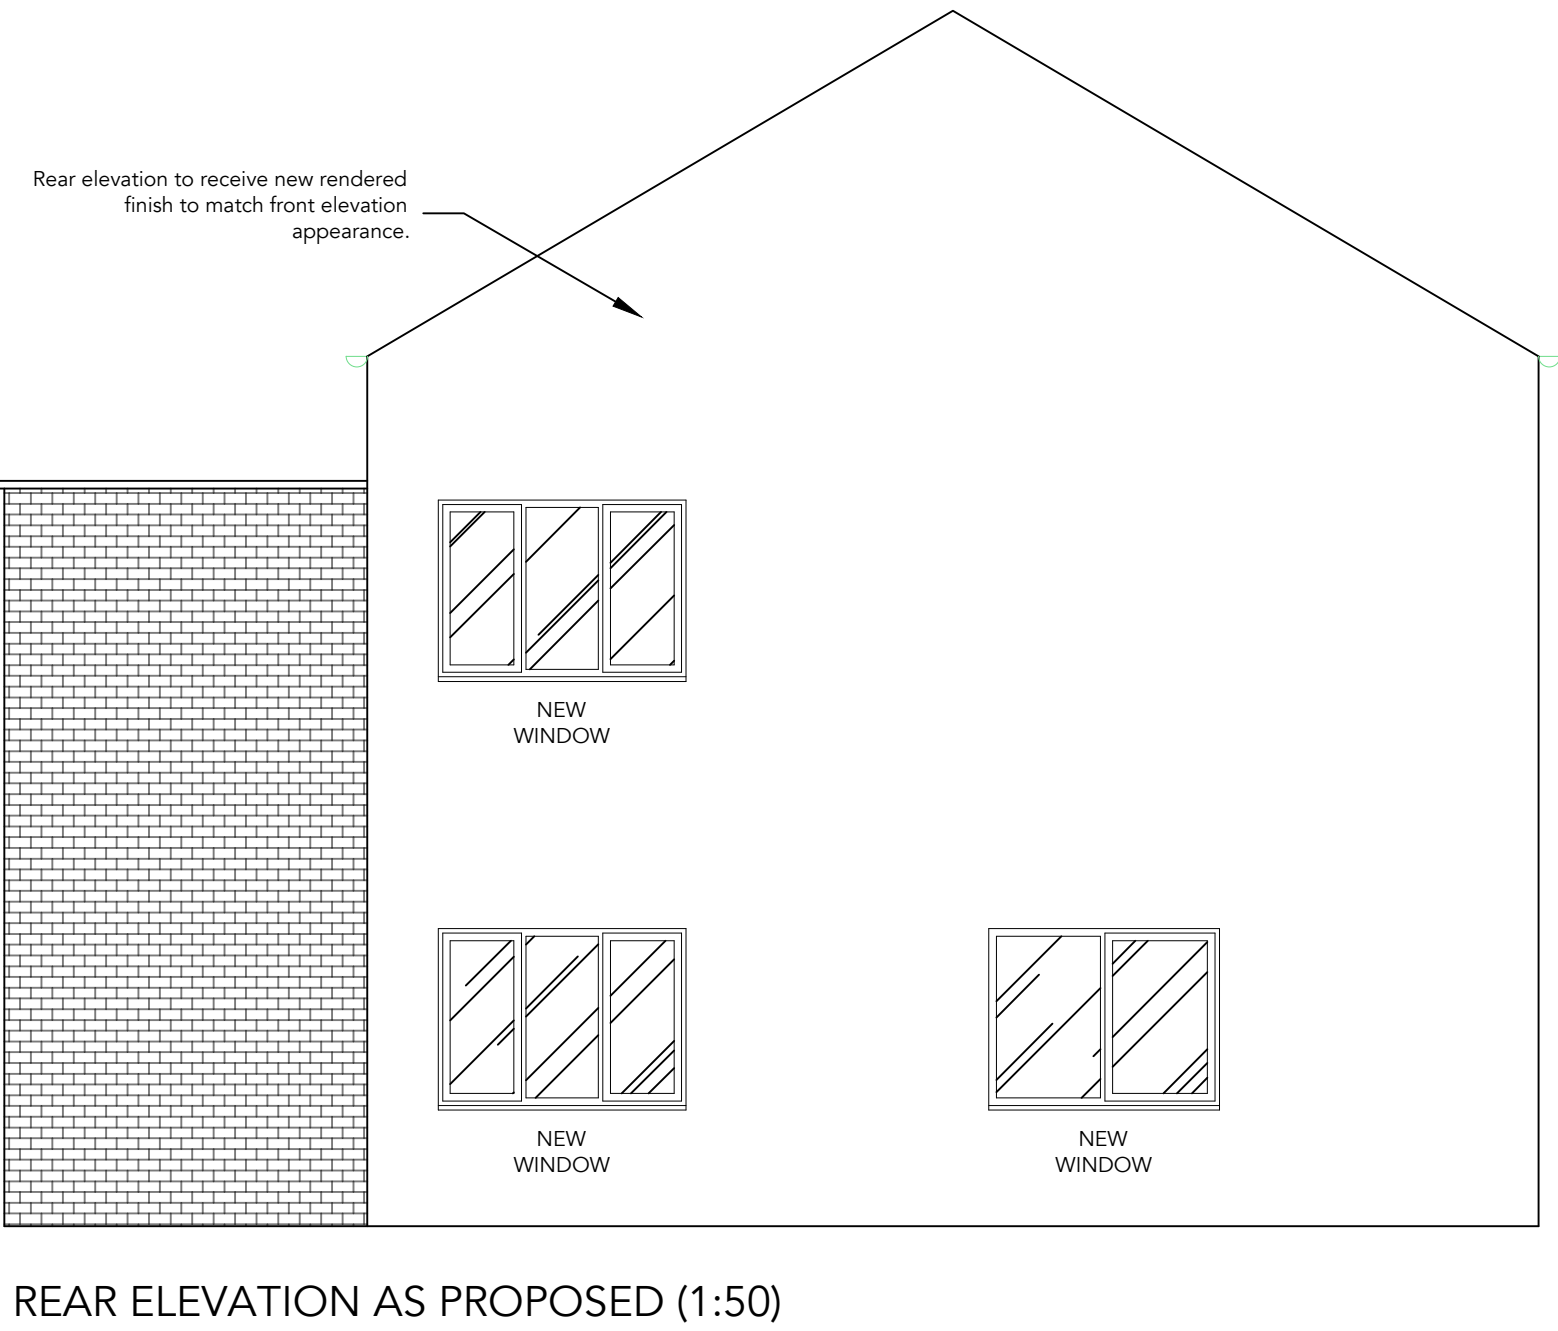
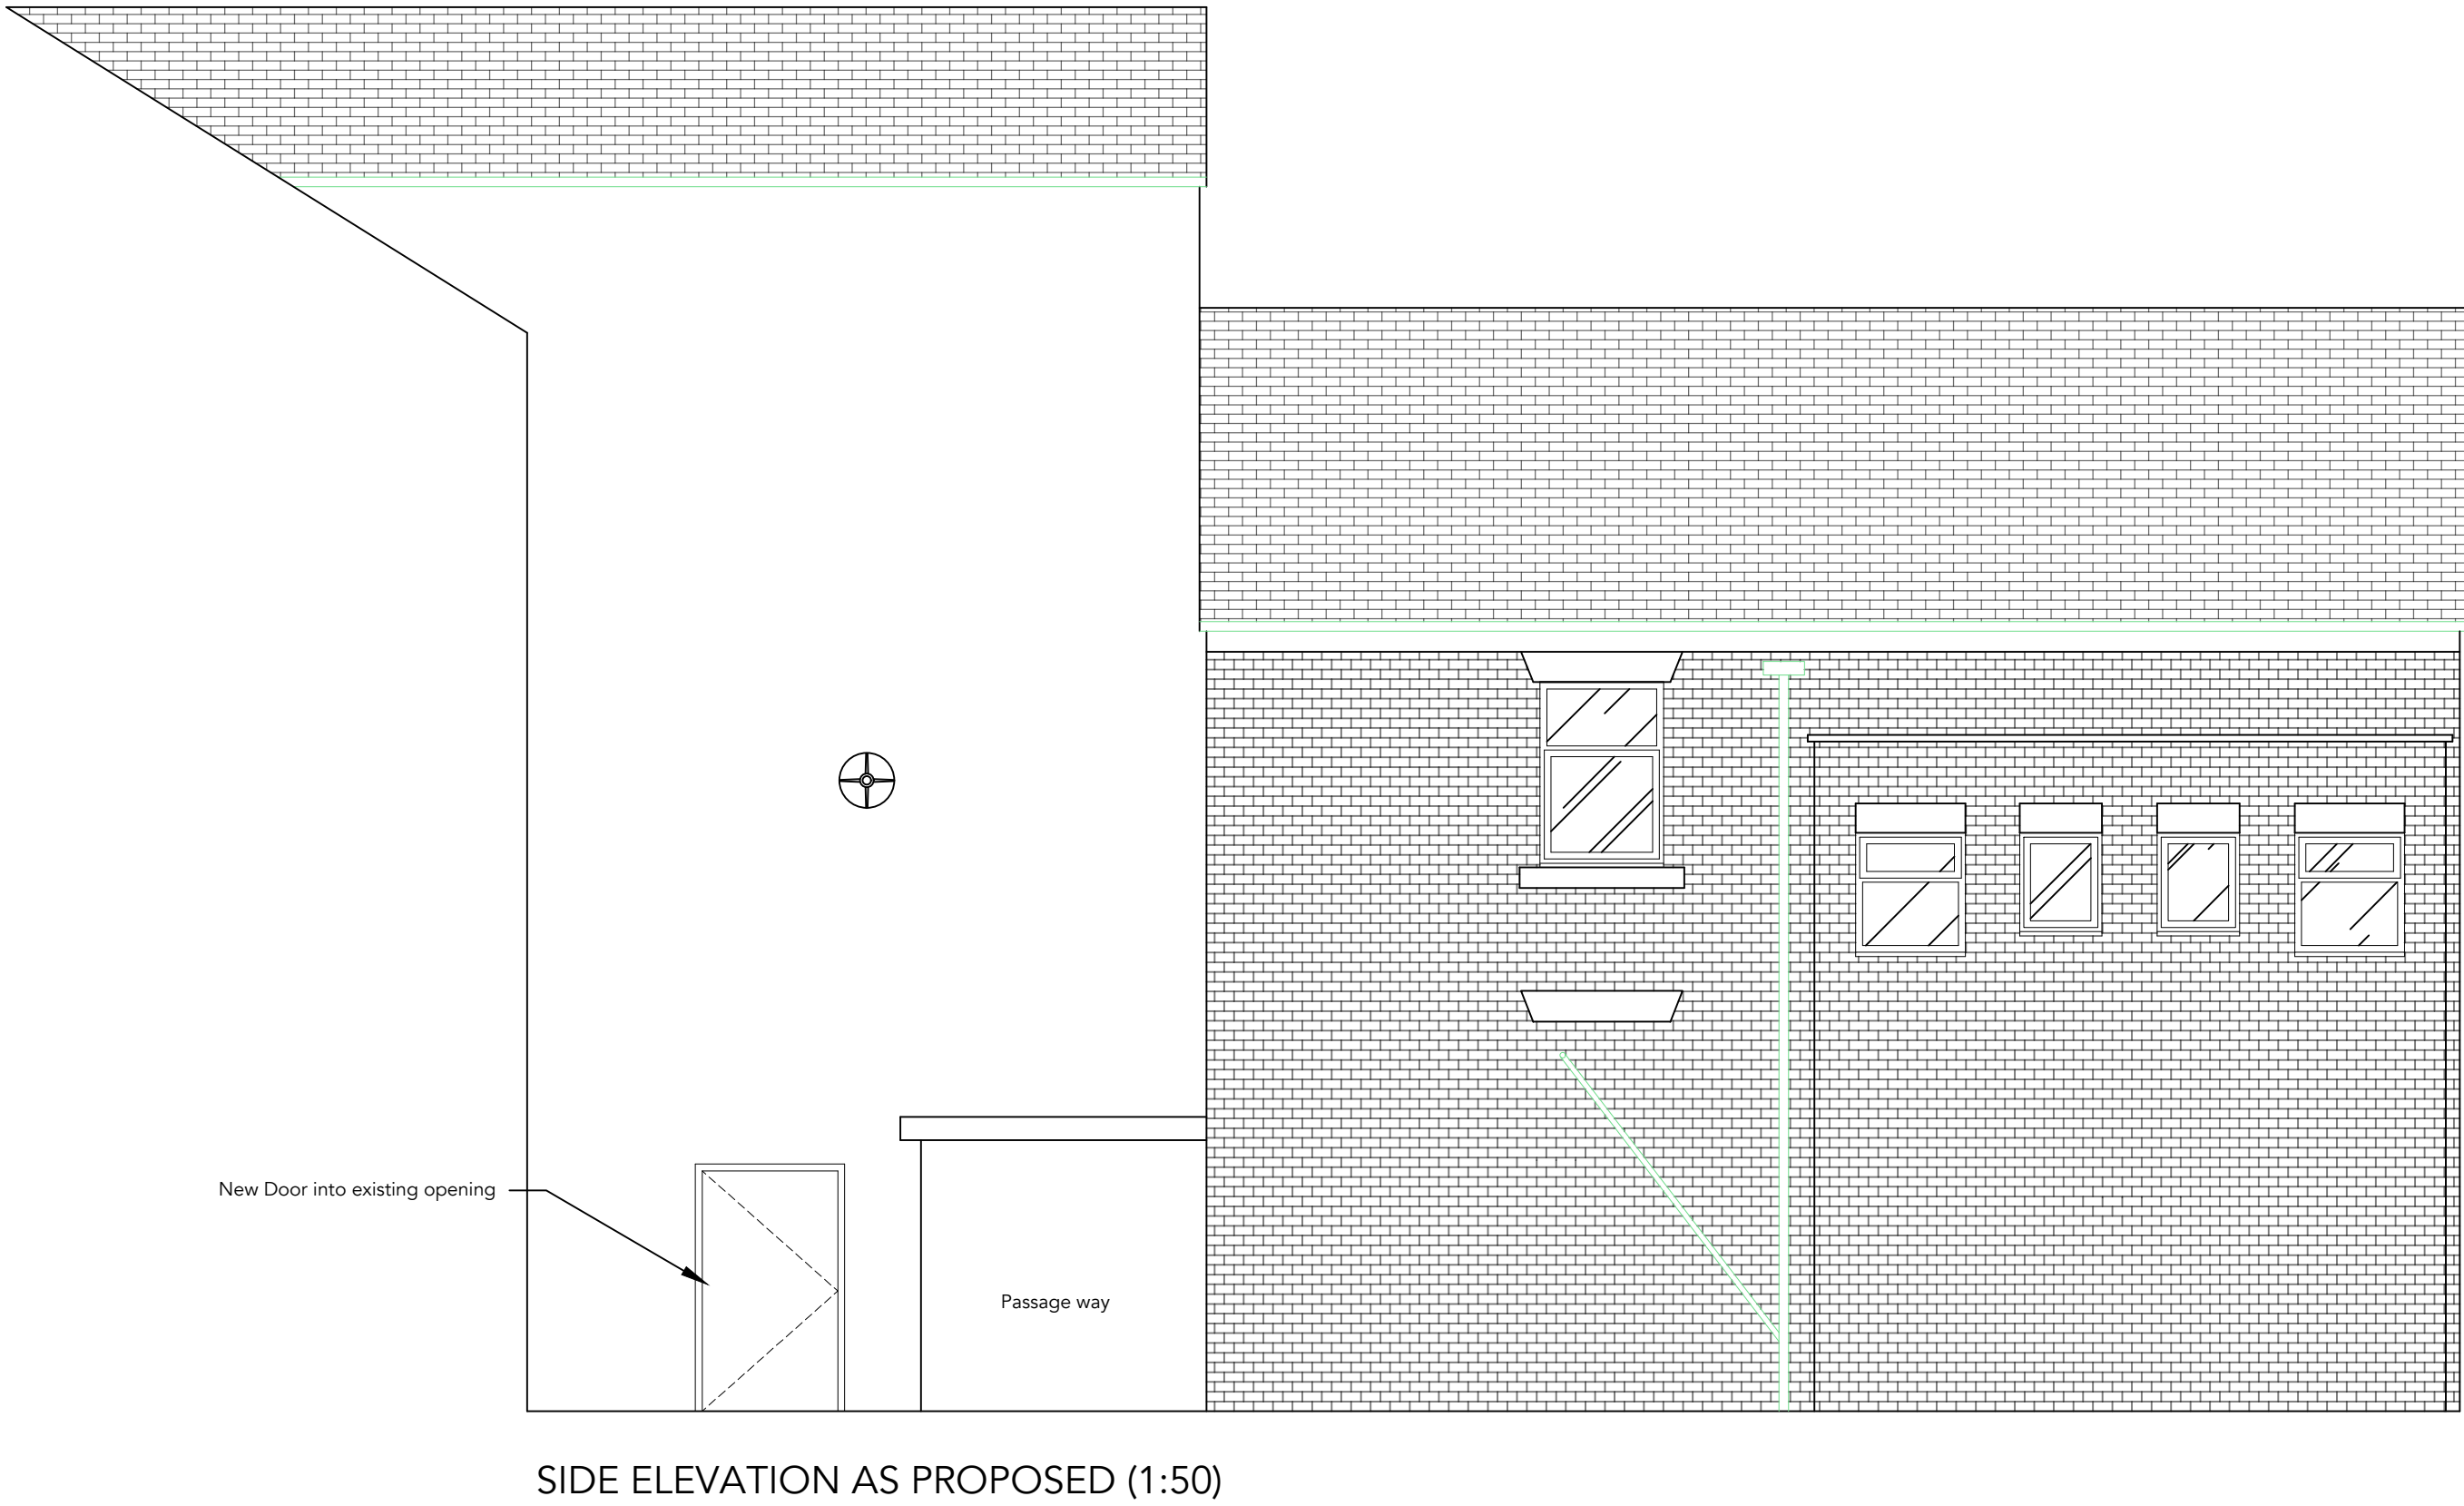
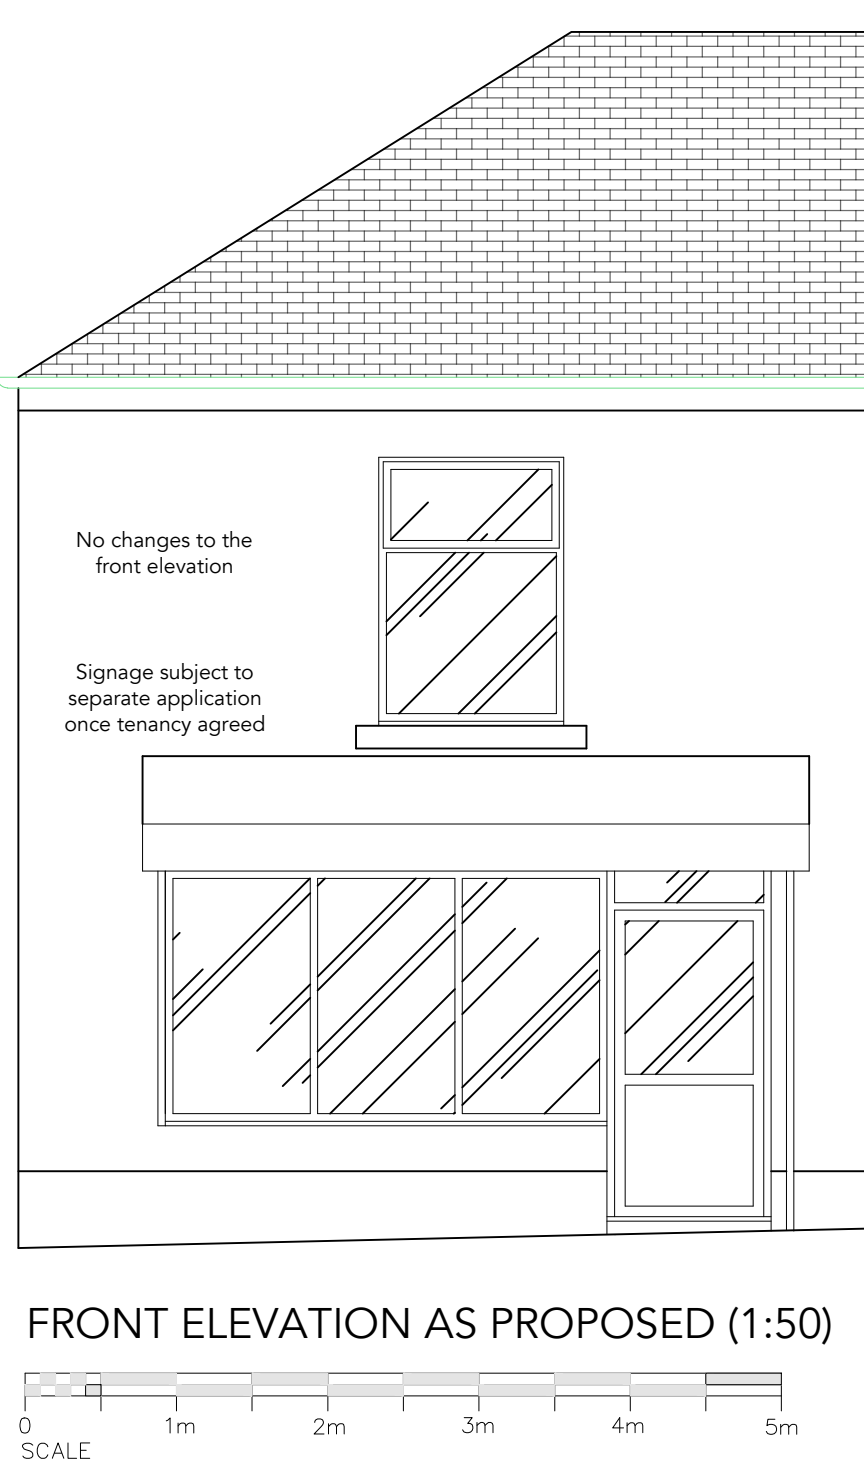


"Copyright in this drawing remains with the designer. Responsibility is not accepted for errors made by others in scaling from this drawing. All construction information should be taken from figured dimensions only. Check all dimensions on site. In case of any discrepancy, refer query to the designer."

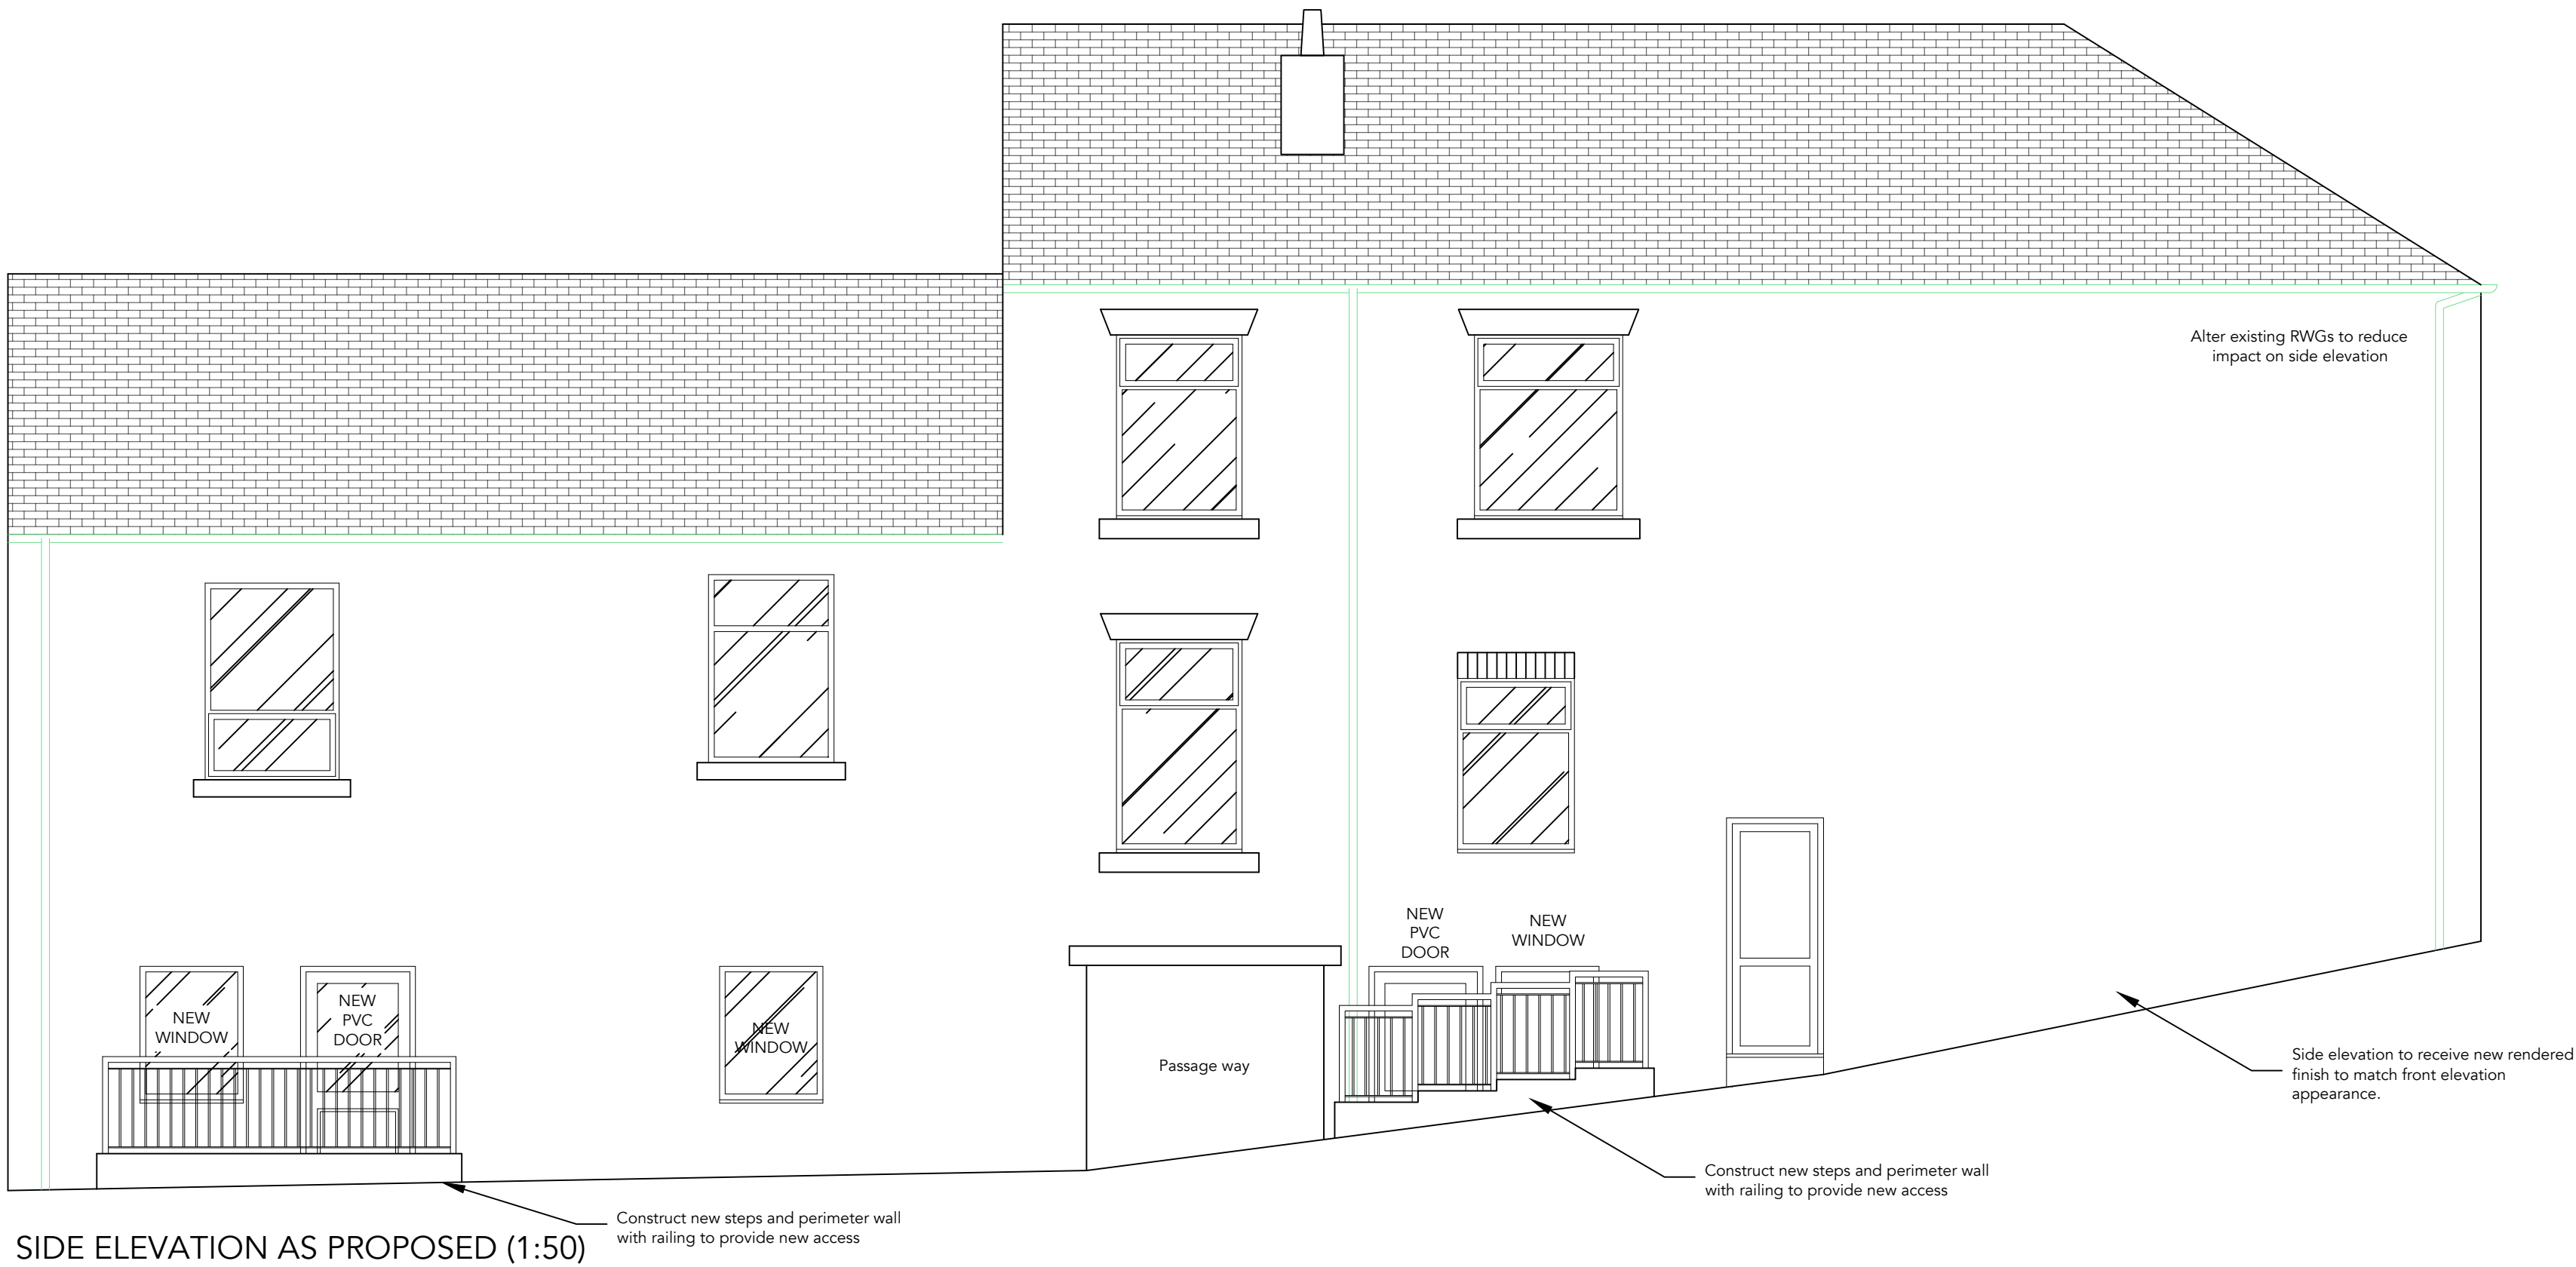

A	Following Planners Comments	JW	30-1-25
Rev	Description	By	Date
HADAS ARCHITECTURAL ARCHITECTURAL DESIGN			
769 Rochdale Road, Slattocks, Middleton, Manchester M24 2RA			
Smiths Bakery, 72 Charlton St, Castleton, rochdale OL11 2SW PROPOSED ELEVATIONS			
DRAWN	JW	DATE	06-01-25
SCALE	1:50 @A1	REV.	A
		DRAWING NO.	2503-203A