



General Notes.

1. These plans are the copyright of Steve Hunt Partnership and should not be copied in part or whole without specific written permission of the organisation.
2. This drawing is to be read in conjunction with all other relevant drawings, specifications and calculations.
3. These plans have been prepared for the purpose of obtaining planning permission and/or Building Control approval. All dimensions critical for compliance are to be checked on site by the contractor at the earliest possible stage. Survey dimensions have been recorded for the purpose of preparing these plans without any structure being exposed and therefore the accuracy cannot be guaranteed.
4. Whilst every effort has been made to ensure the accuracy of this drawing it should not be scaled for the purposes of ordering materials were accuracy is important e.g. lengths of steel. All details are to be checked by the contractor/ fabricator prior to commencement of construction / fabrication.
5. All dimensions are in millimeters unless noted otherwise.
6. All works to be carried out in strict accordance with the Building Regulations Approved Documents, specifications, relevant British Standards and where applicable local authorities requirements.
7. All specifications and designs are to be checked and approved by the Local Authority Planning and Building Control departments PRIOR to commencement of works. It is the contractor/applicants responsibility for the rectification of any works deemed to be inappropriate by the relevant Local Authority departments if the works were carried out prior to approvals being granted.
8. Any proposed changes or deviations from this drawing required by the applicant or contractor should be checked with and sanctioned by all relevant Local Authority departments PRIOR to carrying out the changes.
9. The contractor is responsible for the overall stability of the structure from the commencement of the works including the design and provision of all necessary temporary works.
10. The contractor is responsible for the location of all underground services that may exist and to divert them if necessary prior to the commencement of the works.
11. It is the responsibility of the applicant to notify the adjoining property owners of their intention to build on, or within 3 metres of the boundary line under the Boundary Wall Act 1996 legislation. This should take the form of a written notice, details of which can be found at the ODPM website or from the Local Authority Development Control Department.

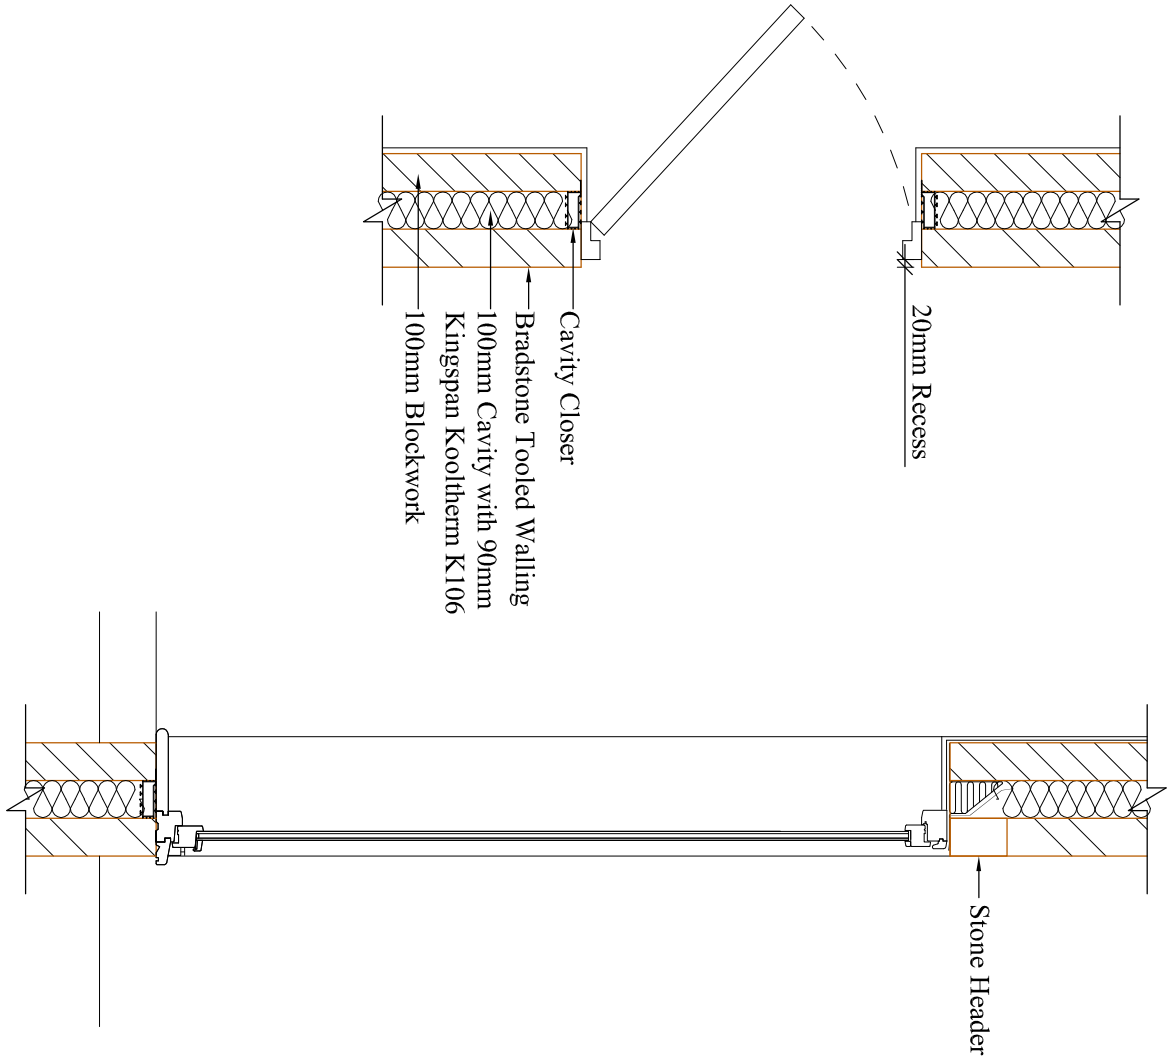


Door Detail Plan and Section

(Scale 1:20)

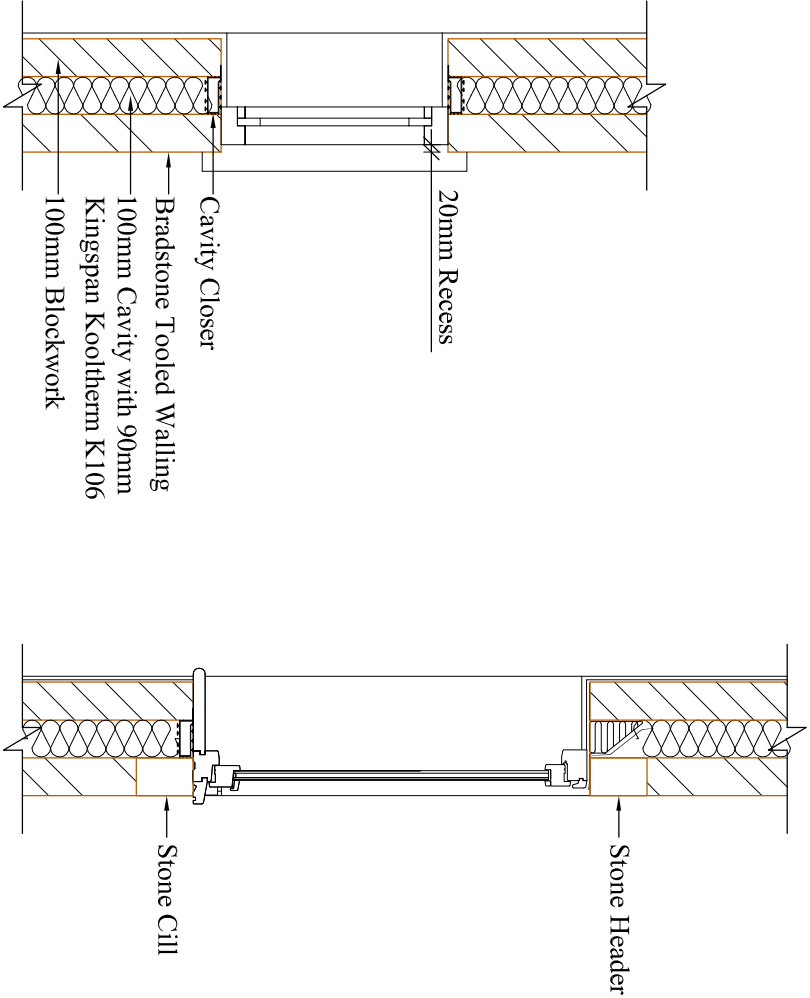

Window Detail Plan and Section

(Scale 1:20)

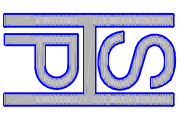0	23.01.25	For Approval	RJH	GSH
REV	DATE	REVISION DETAILS	DRAWN	CHKD
CLIENT: Fairway Building & Remedial Coontractors Ltd				
DRAWING STATUS: For Approval				
PROJECT: Falcon Close Rochdale				
DRAWING TITLE: Door and Window Details				
 Steve Hunt Partnership NEWSPAPER HOUSE TANNERY LANE, PENKETH WARRINGTON, WA5 2UD TEL: 01925 722003 EMAIL: info@shpltd.com Design Consultants				
SCALE: 1:20 0.25m 0.50m	DOCUMENT NUMBER: 24-10663_32	PAGE SIZE: A2	REV: 0	