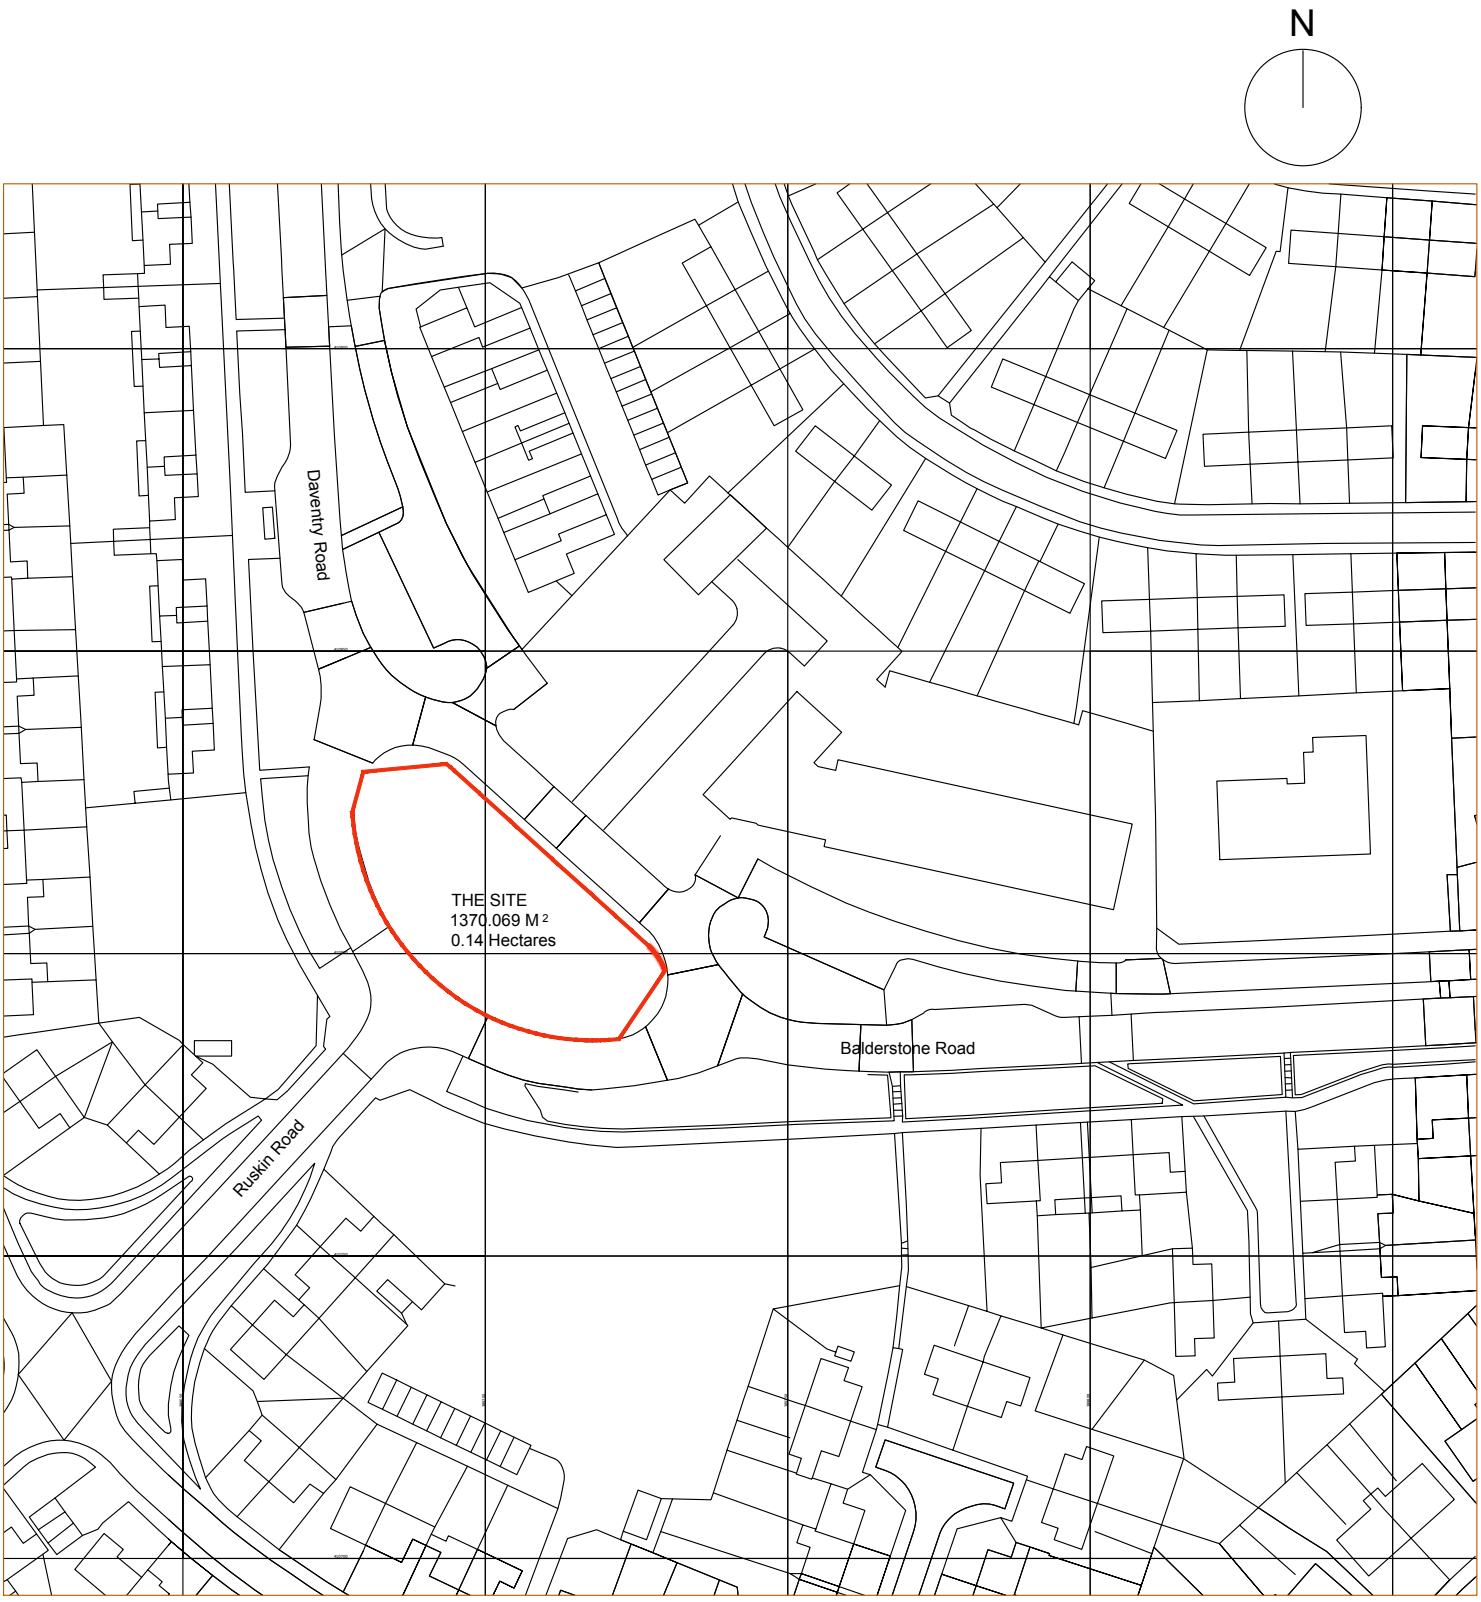

Site Location Plan

1 : 1250

REV.	DAT	DRN.		CHKD.
	E			

CLIENT: Eric Wright FM Ltd				PROJECT: Kirkholt Medical Practice	
DRAWING: Site Location Plan				JOB No: 16-024	DRAWING No: 101 / REVISION: A
SCALE: 1 : 1250	SHEET SIZE: @ A4	DRAWN: AJD	CHECKED: DJW	DATE: 13.03.18	STATUS: Planning

TRIANGLE ARCHITECTS
A: Raven House, 113 Fairfield Street, Manchester M12 6EL
T: 0161 272 3500
E: studio@trianglearchitects.co.uk
W: www.trianglearchitects.co.uk

TRIANGLE ARCHITECTS LIMITED
THIS DRAWING IS THE SUBJECT OF COPYRIGHT WHICH VESTS IN TRIANGLE ARCHITECTS LIMITED. IT IS AN INFRINGEMENT OF COPYRIGHT TO REPRODUCE THIS DRAWING, BY WHATEVER MEANS, INCLUDING ELECTRONIC, WITHOUT THE EXPRESS WRITTEN CONSENT OF TRIANGLE ARCHITECTS LIMITED WHICH RESERVES ALL ITS RIGHTS
TRIANGLE ARCHITECTS LIMITED ASSERTS ITS RIGHTS TO BE IDENTIFIED AS THE AUTHOR OF THIS DESIGN

- DRAWING NOT TO BE SCALED.
- REPORT ERRORS & OMISSIONS TO ARCHITECT.
- CHECK ALL DIMENSIONS ON SITE
- DRAWING TO BE READ IN CONJUNCTION WITH THE HEALTH AND SAFETY PLAN AND ALL RELEVANT RISK ASSESSMENTS

J:\current\16-024 Kirkholt Health Centre\CAD\A-Architect\Revit\Planning\x-site .rvt