


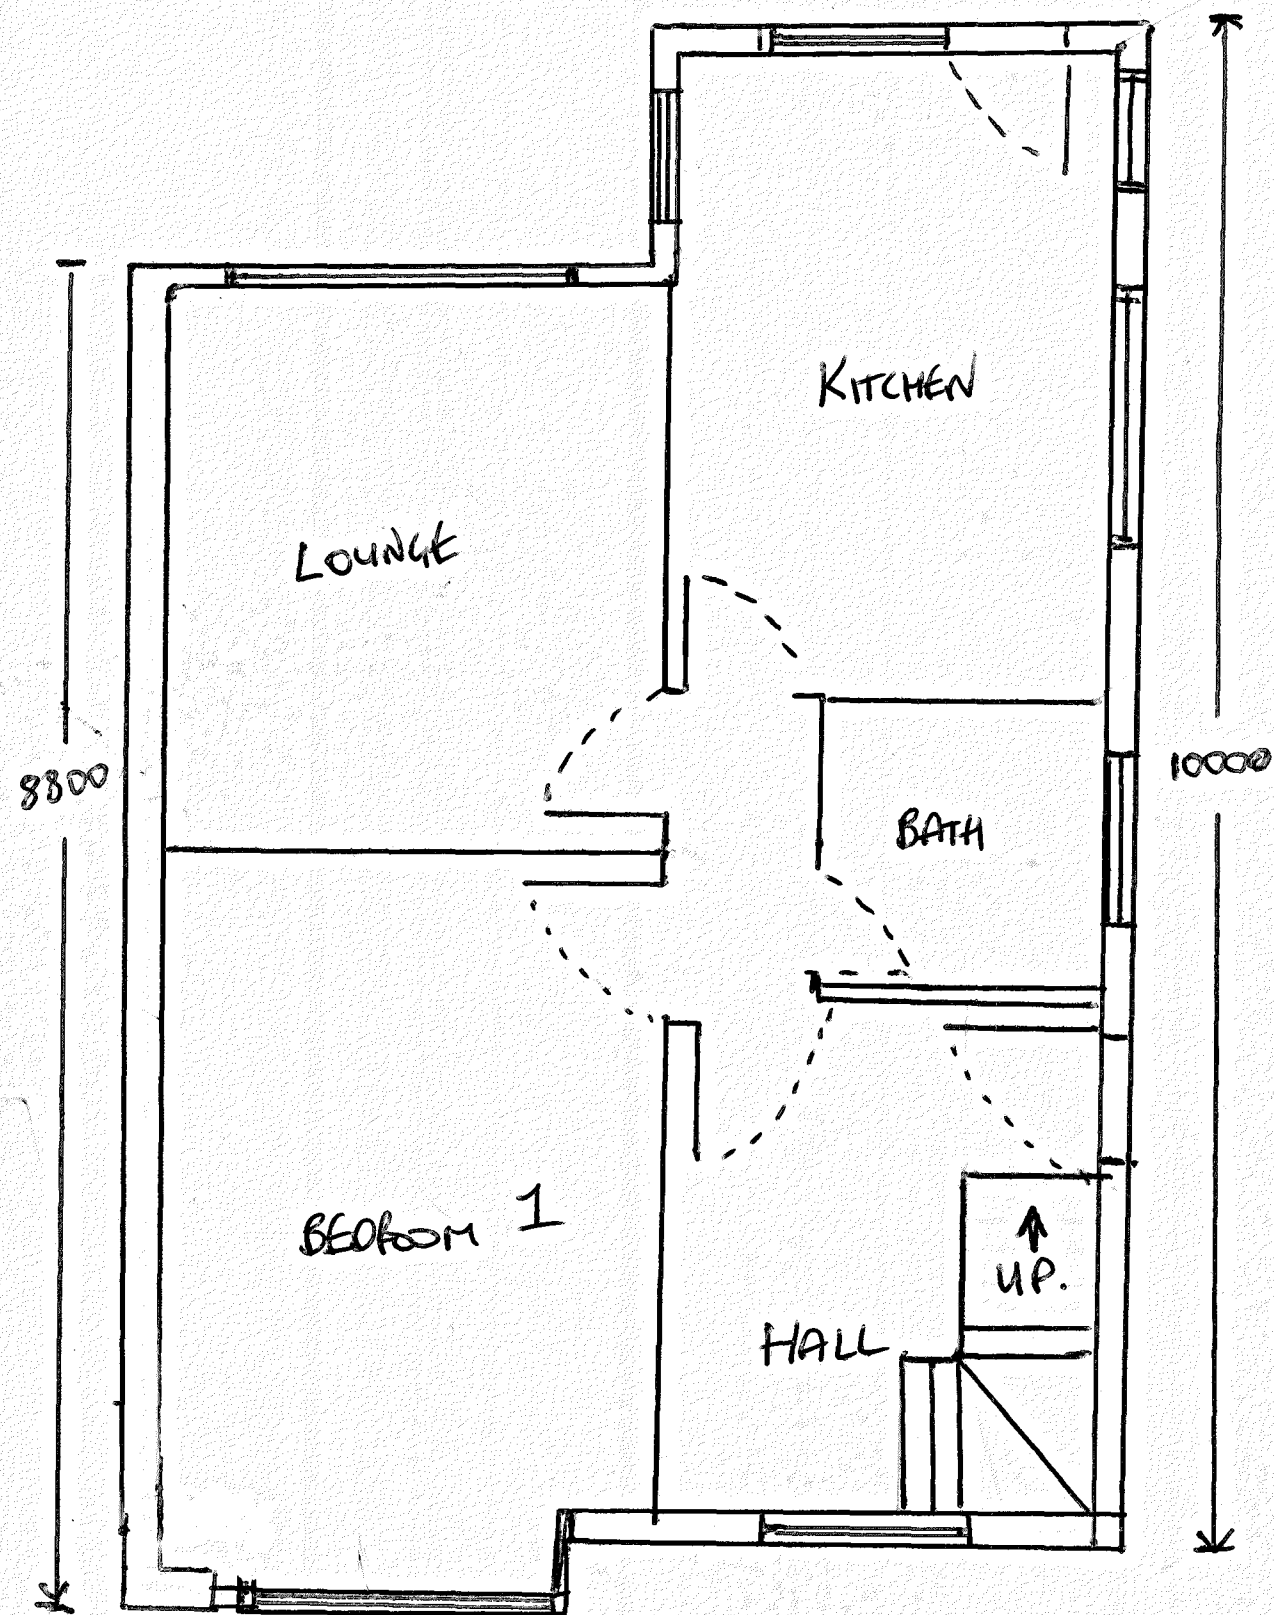


PROPOSED GROUND FLOOR

MICHAEL KIDD.
 PROPOSED DORMA EXT TO 108 MOUNT ROAD
 MIDDLETON
 MANCHESTER
 M24 1FS.



SCALE 1:50 @ A2.

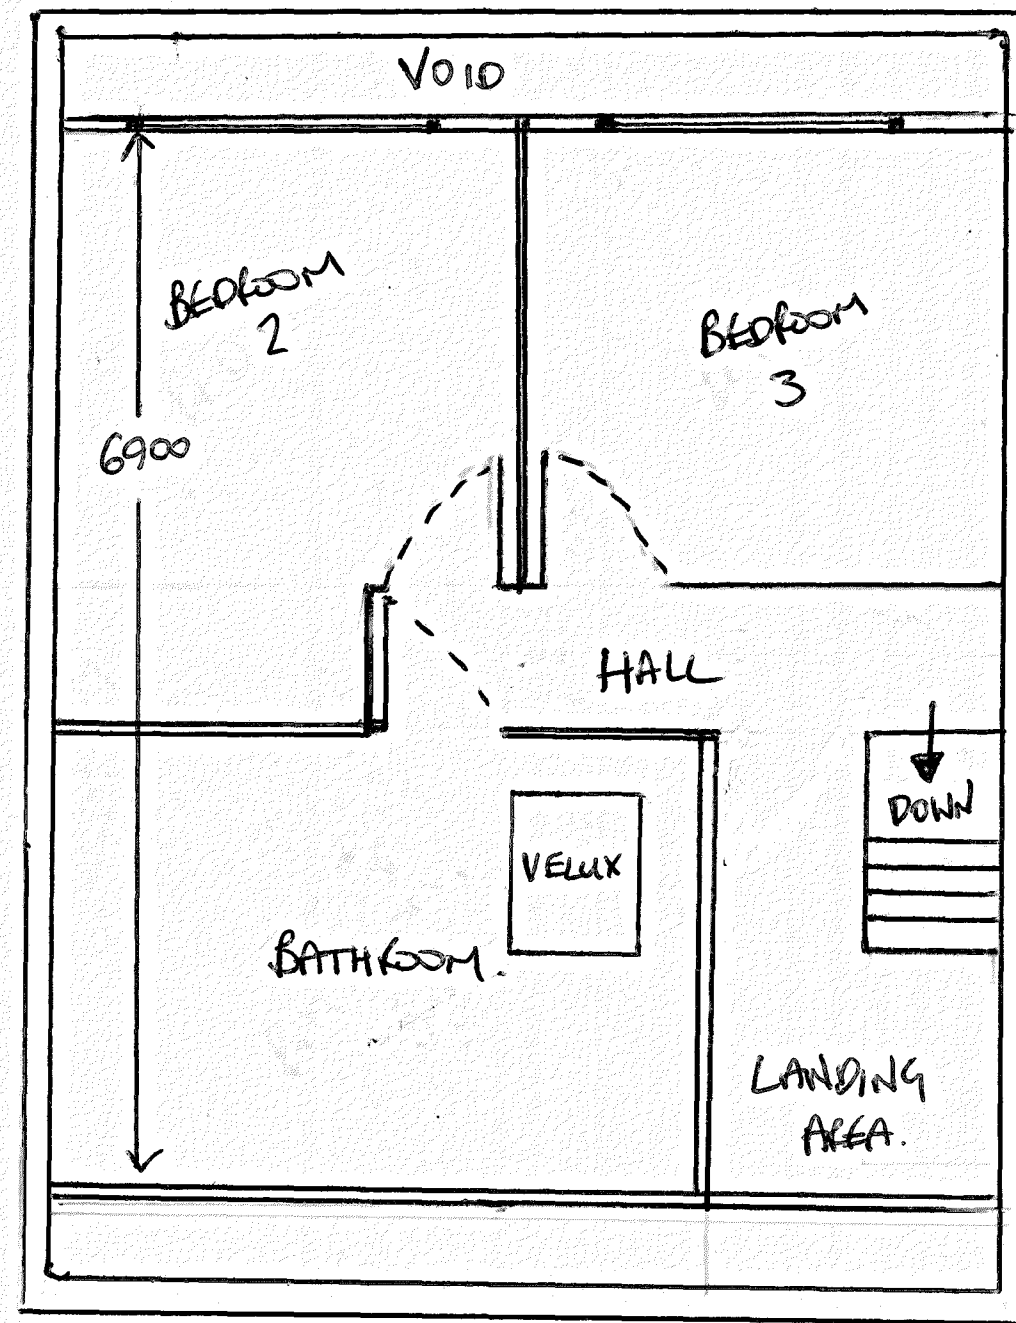

PROPOSED FIRST FLOOR