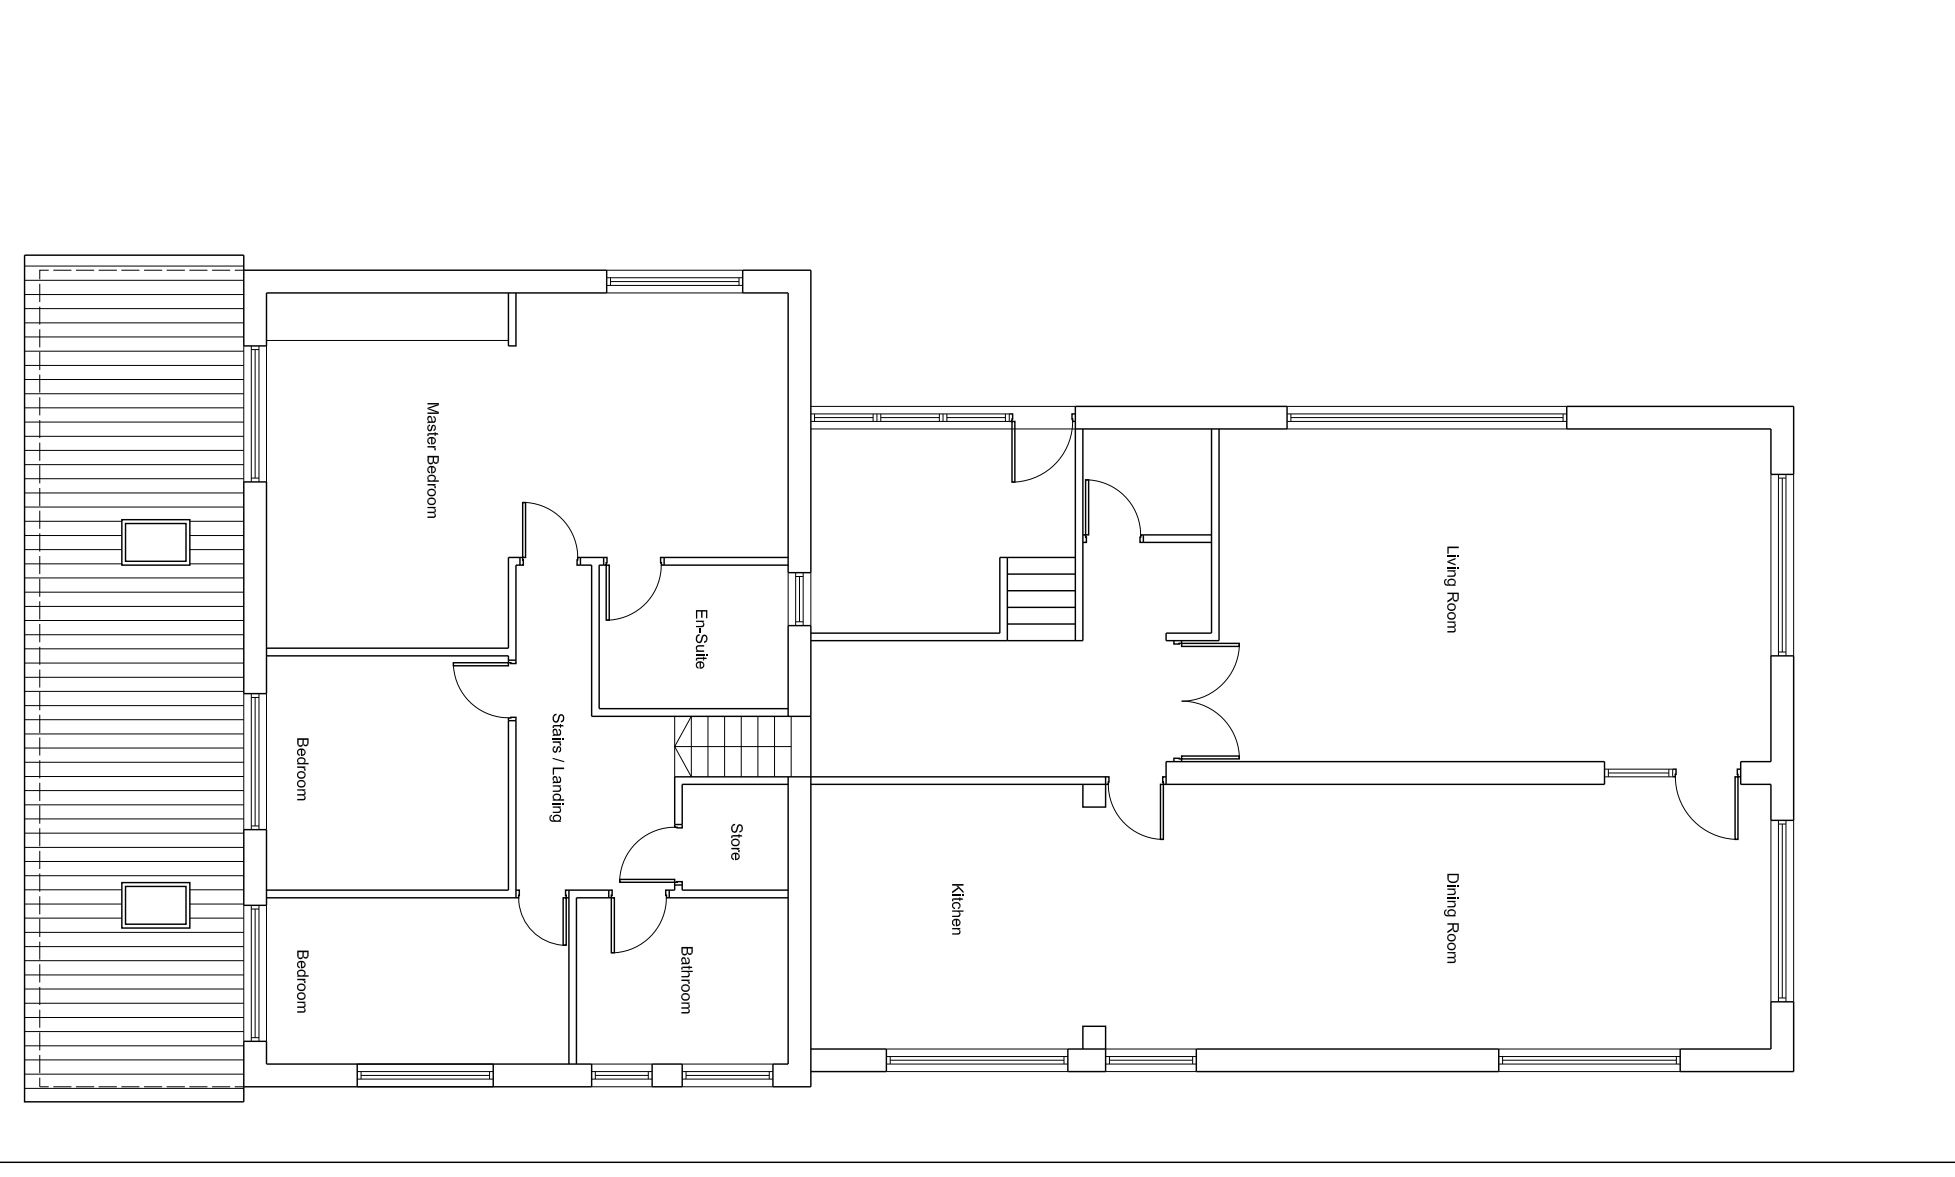
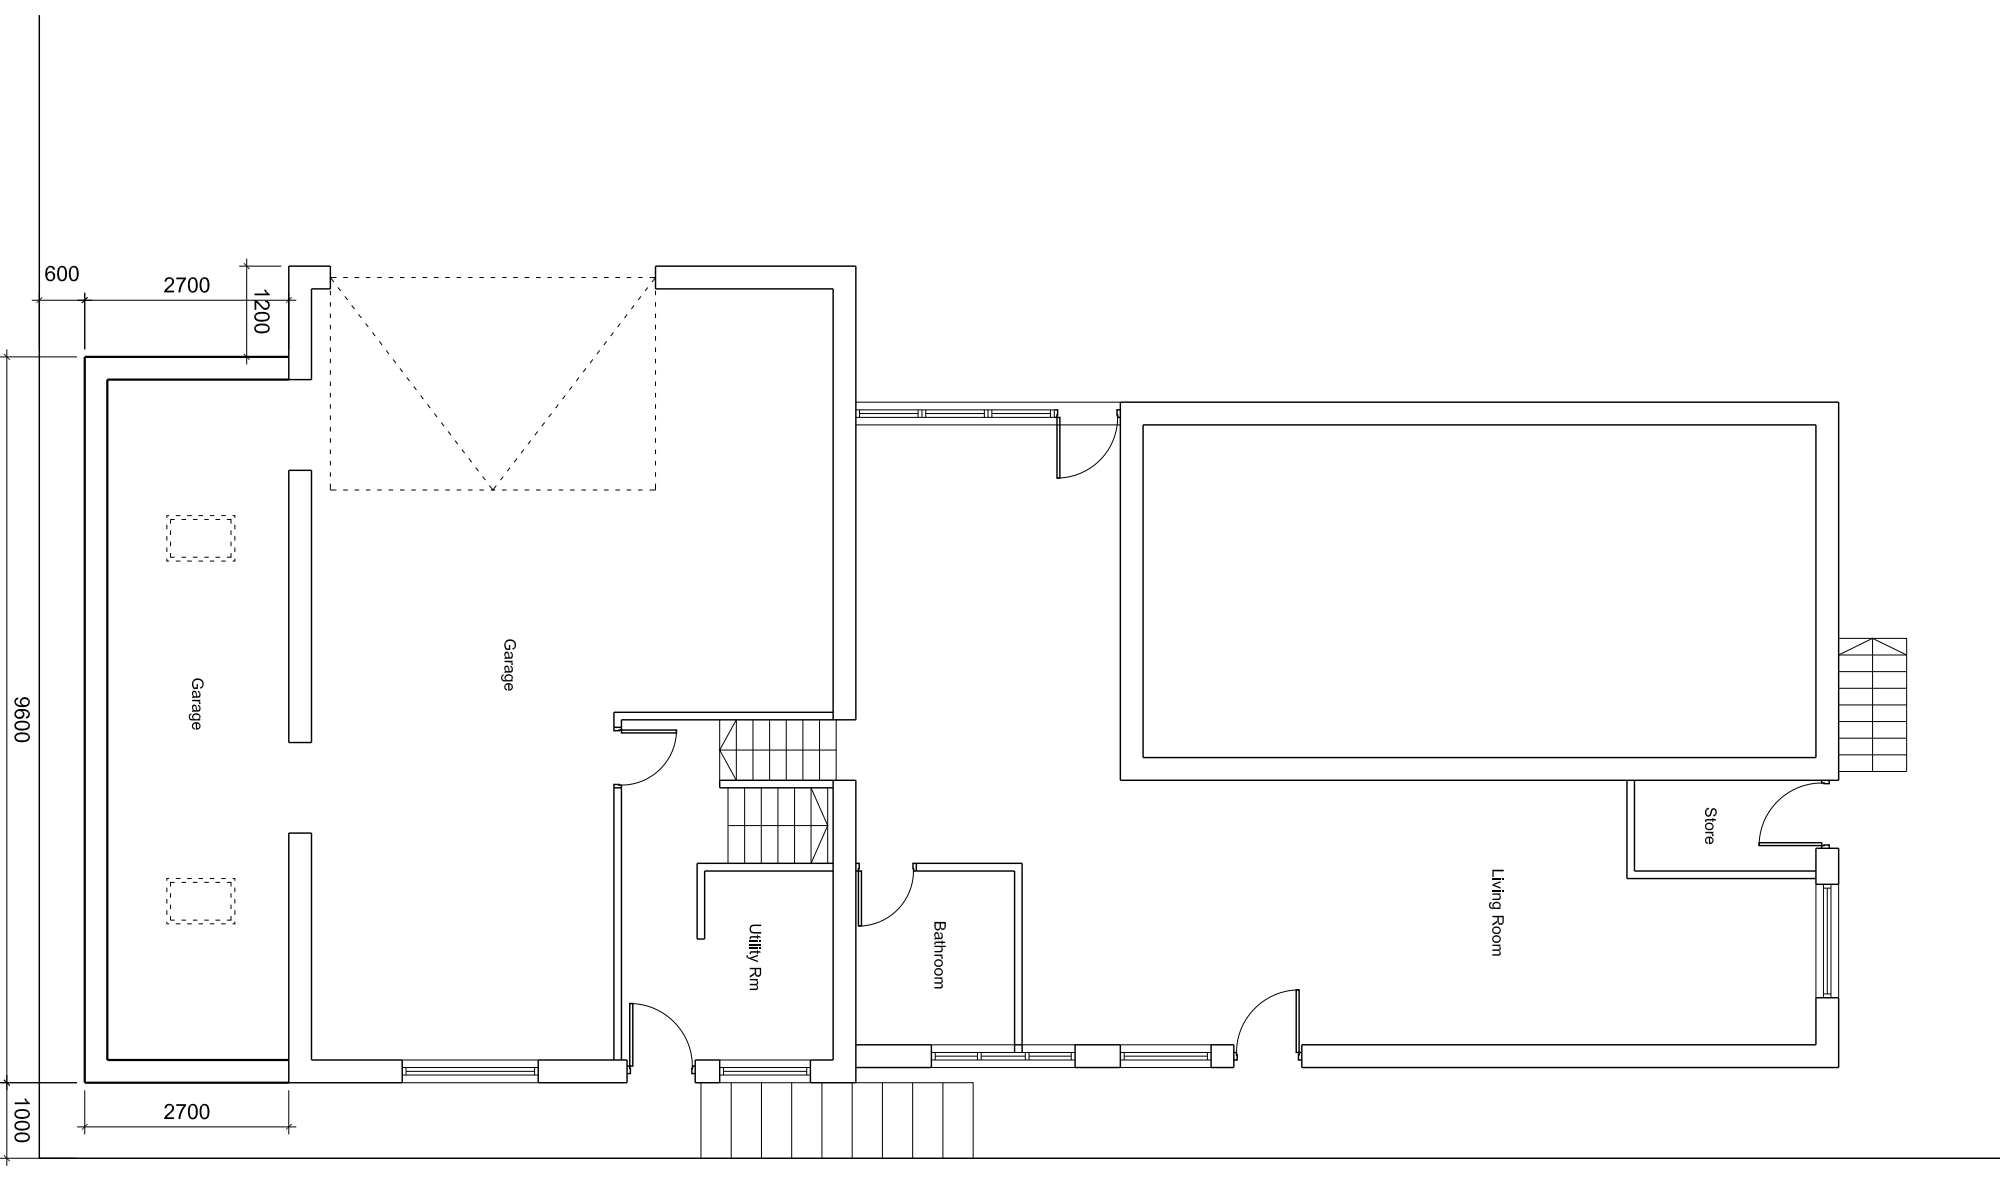
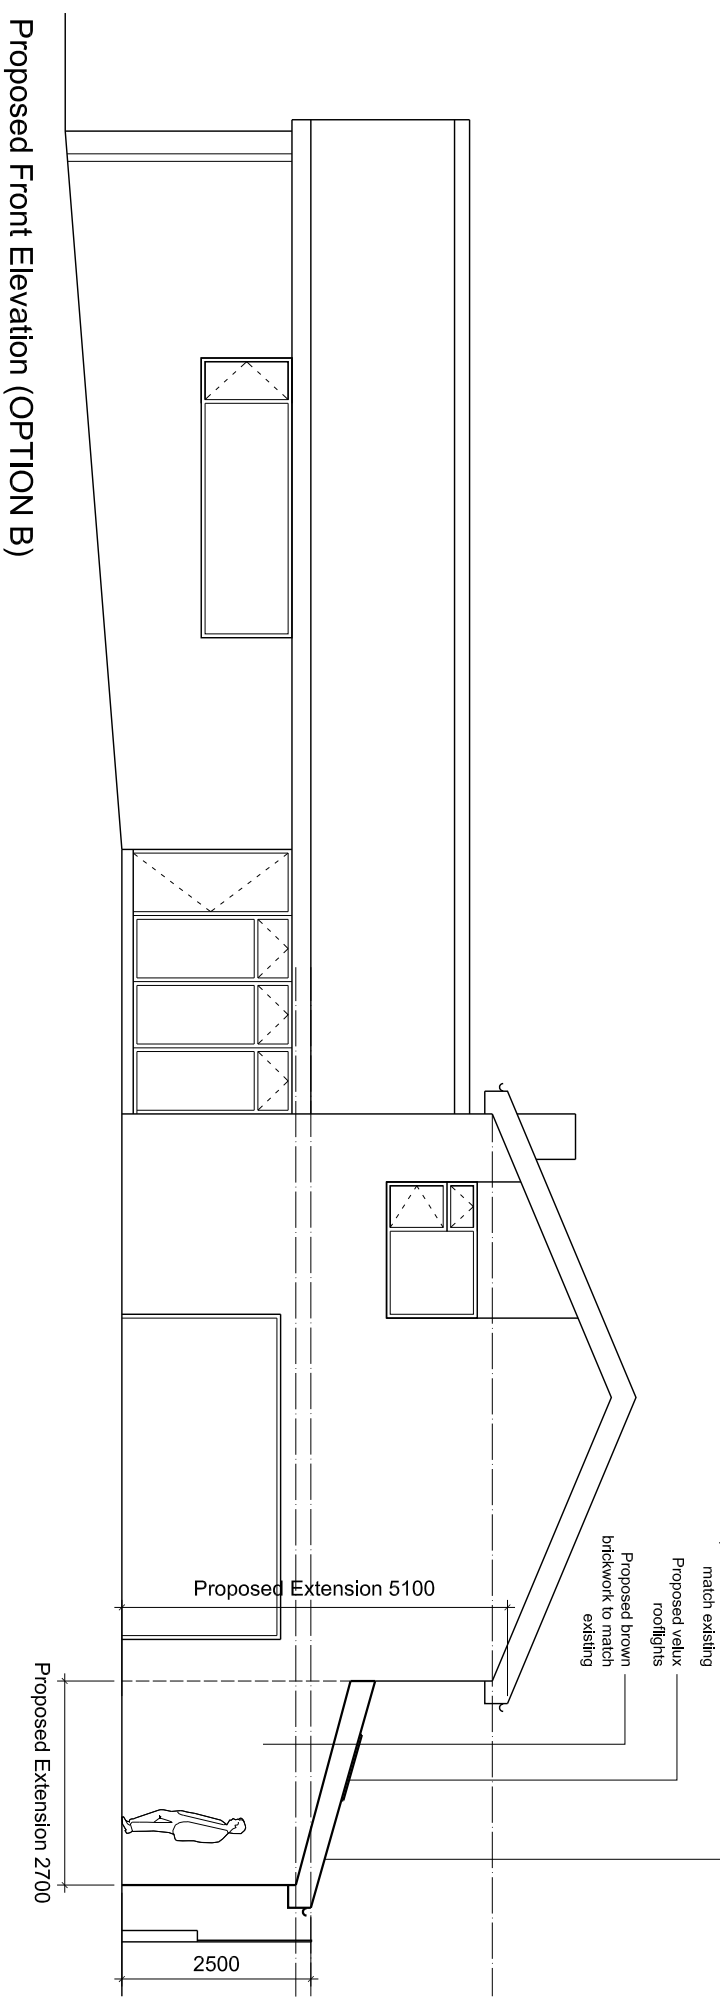
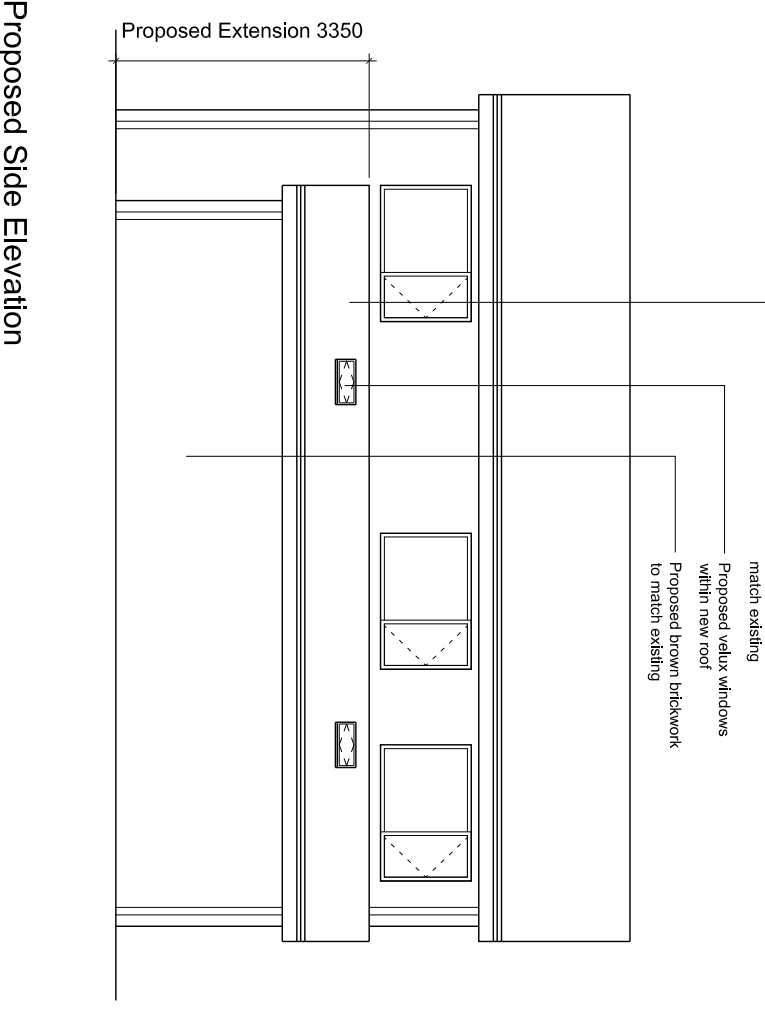
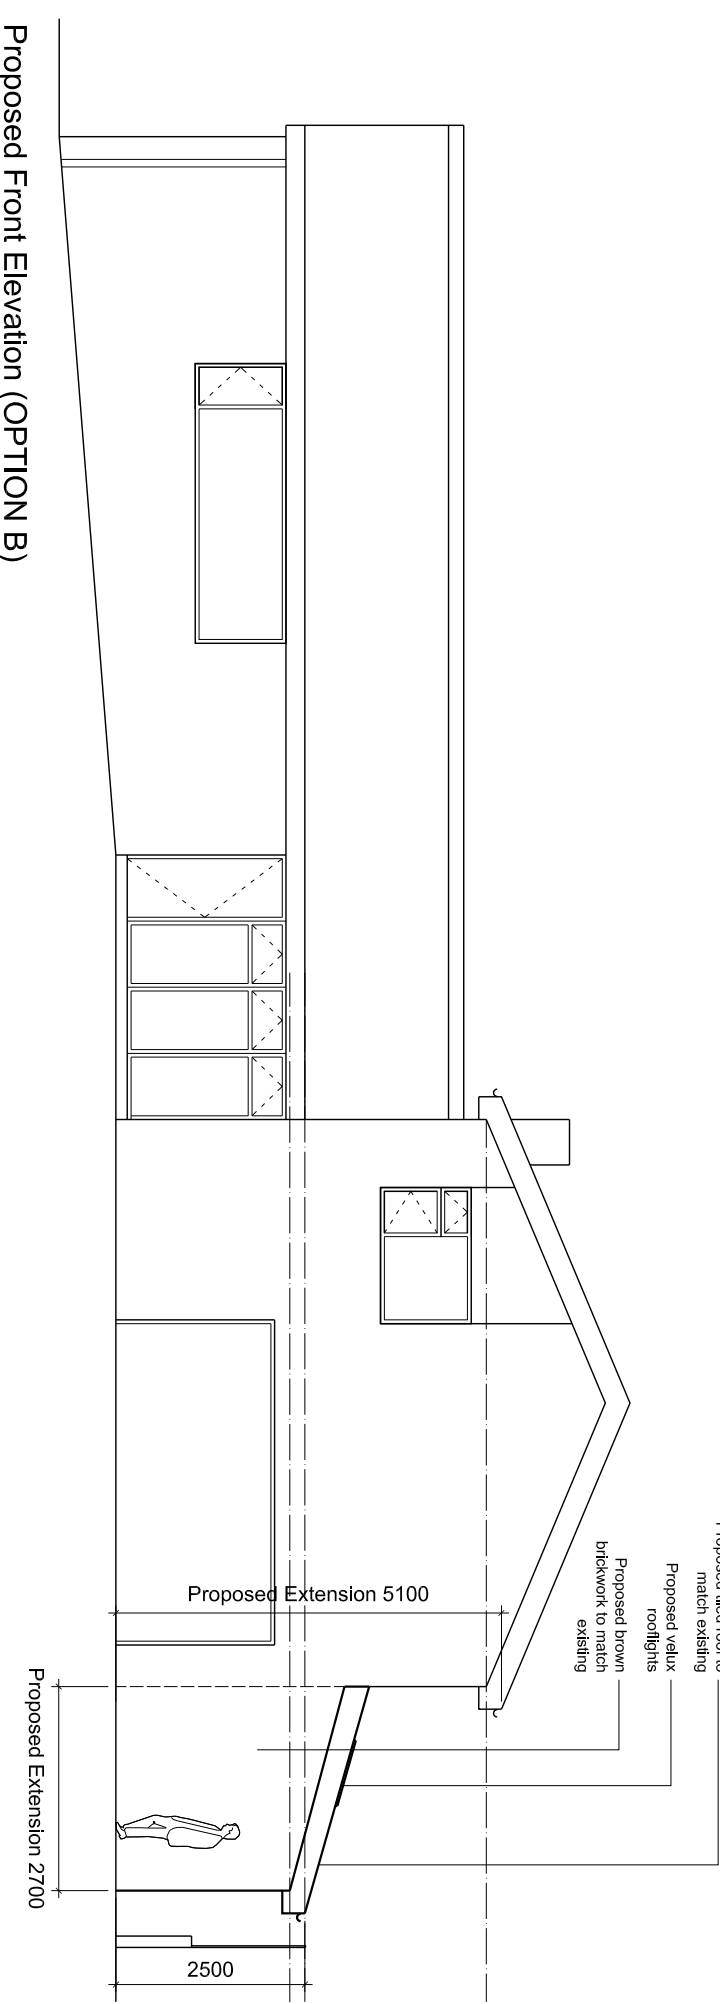
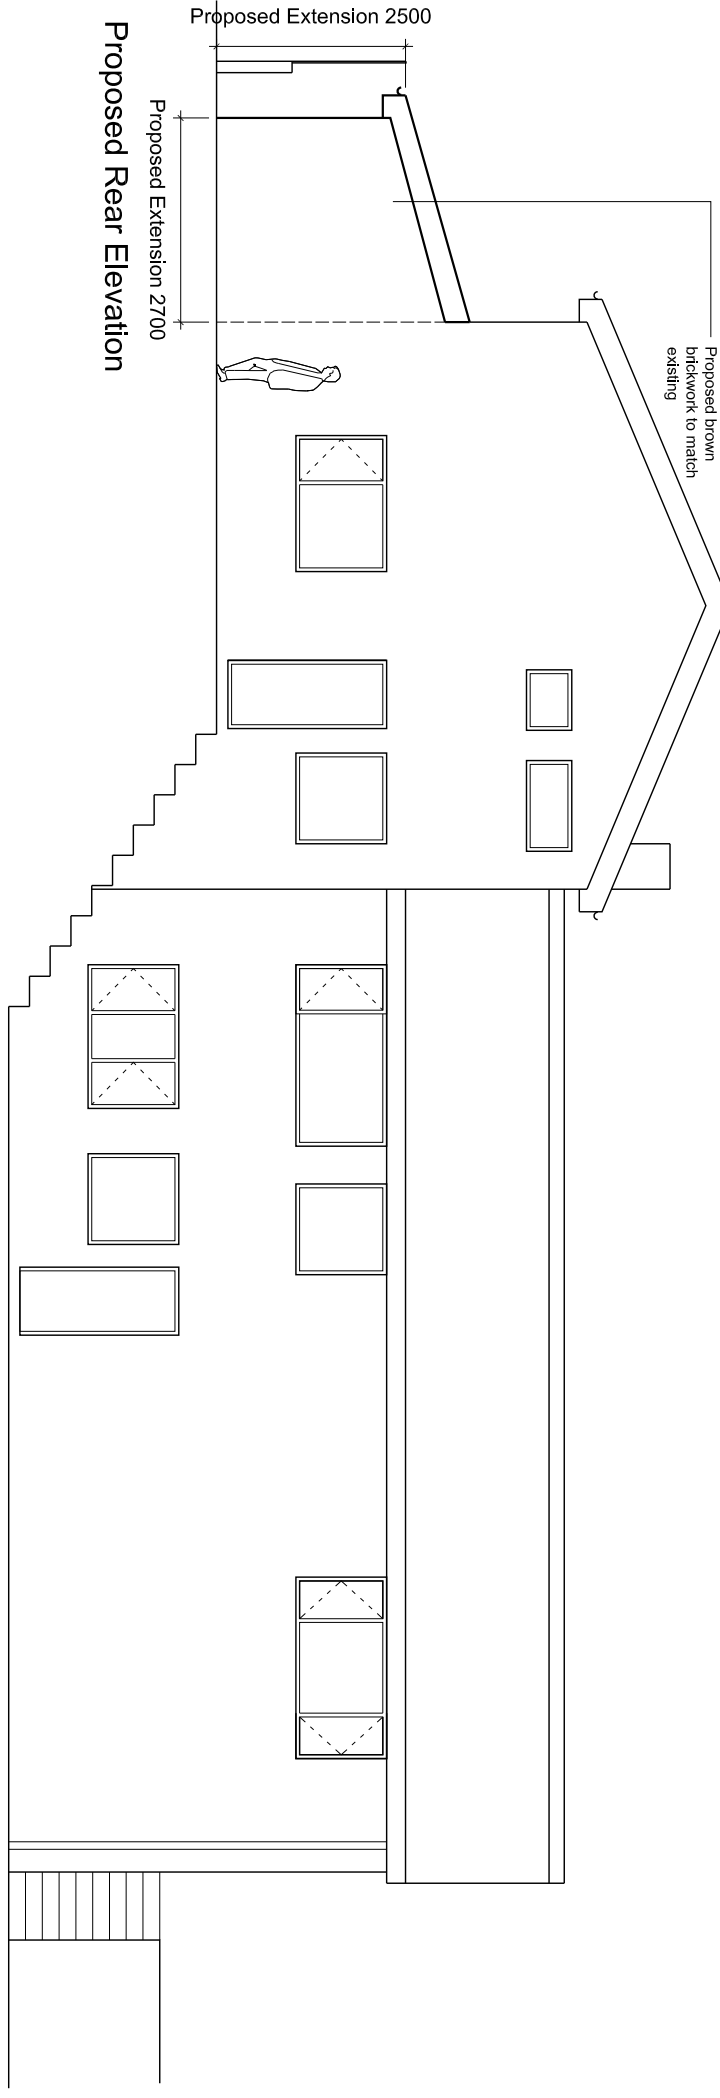


Project		Proposed Ground & First Floor Extension	
Drawing title		Proposed Plans & Elevations	
date		SEP 2023	
scale		1:100	
drawn		MM	
checked			
drawing number		230105/1/2.0008	