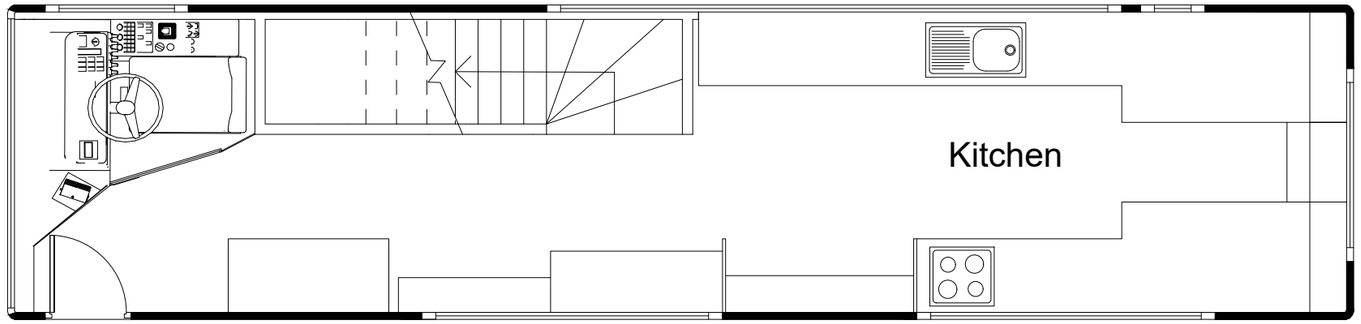

GROUND FLOOR PLAN
(PROPOSED)

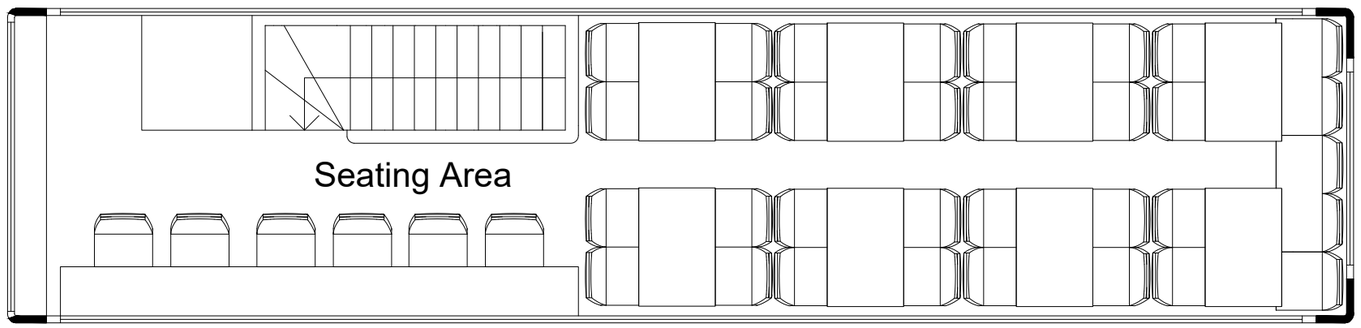

FIRST FLOOR PLAN
(PROPOSED)

Building Design Services

M.FAROOQ
6 Stock Close
Rochdale
OL12 6BB
01706 712231
0796 7605 763

bds.

For:

MRS MUHAMMAD AMIR

PROPOSED BUS CAFE AT

Ann Street & Henry Street
Rochdale
OL11 1HP

Scale:

1:50 @ A3

Job No. & Sheet

1636A/1

Plan

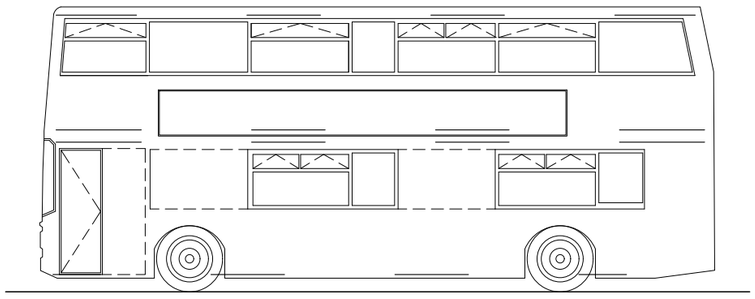

FRONT ELEVATION
(PROPOSED)

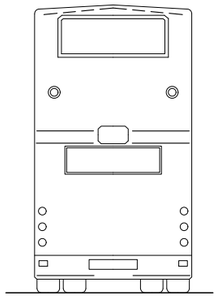

SIDE ELEVATION
(PROPOSED)

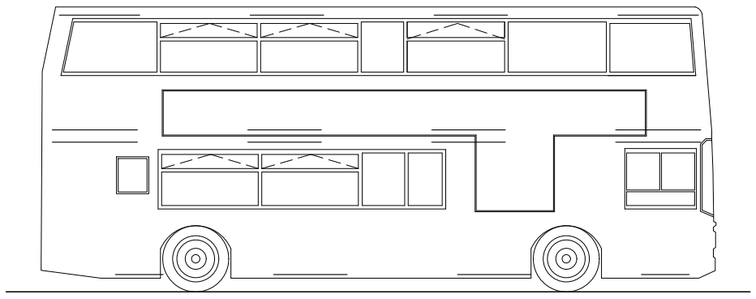

REAR ELEVATION
(PROPOSED)

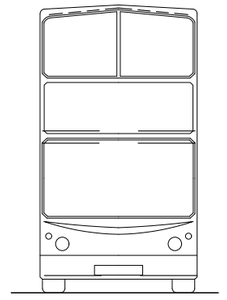

SIDE ELEVATION
(PROPOSED)

Building Design Services

M.FAROOQ
6 Stock Close
Rochdale
OL12 6BB
01706 712231
0796 7605 763

bds.

For:

MRS MUHAMMAD AMIR

PROPOSED BUS CAFE AT

Ann Street & Henry Street
Rochdale
OL11 1HP

Scale:

1:100 @ A3

Job No. & Sheet

1636A/2

Elevation

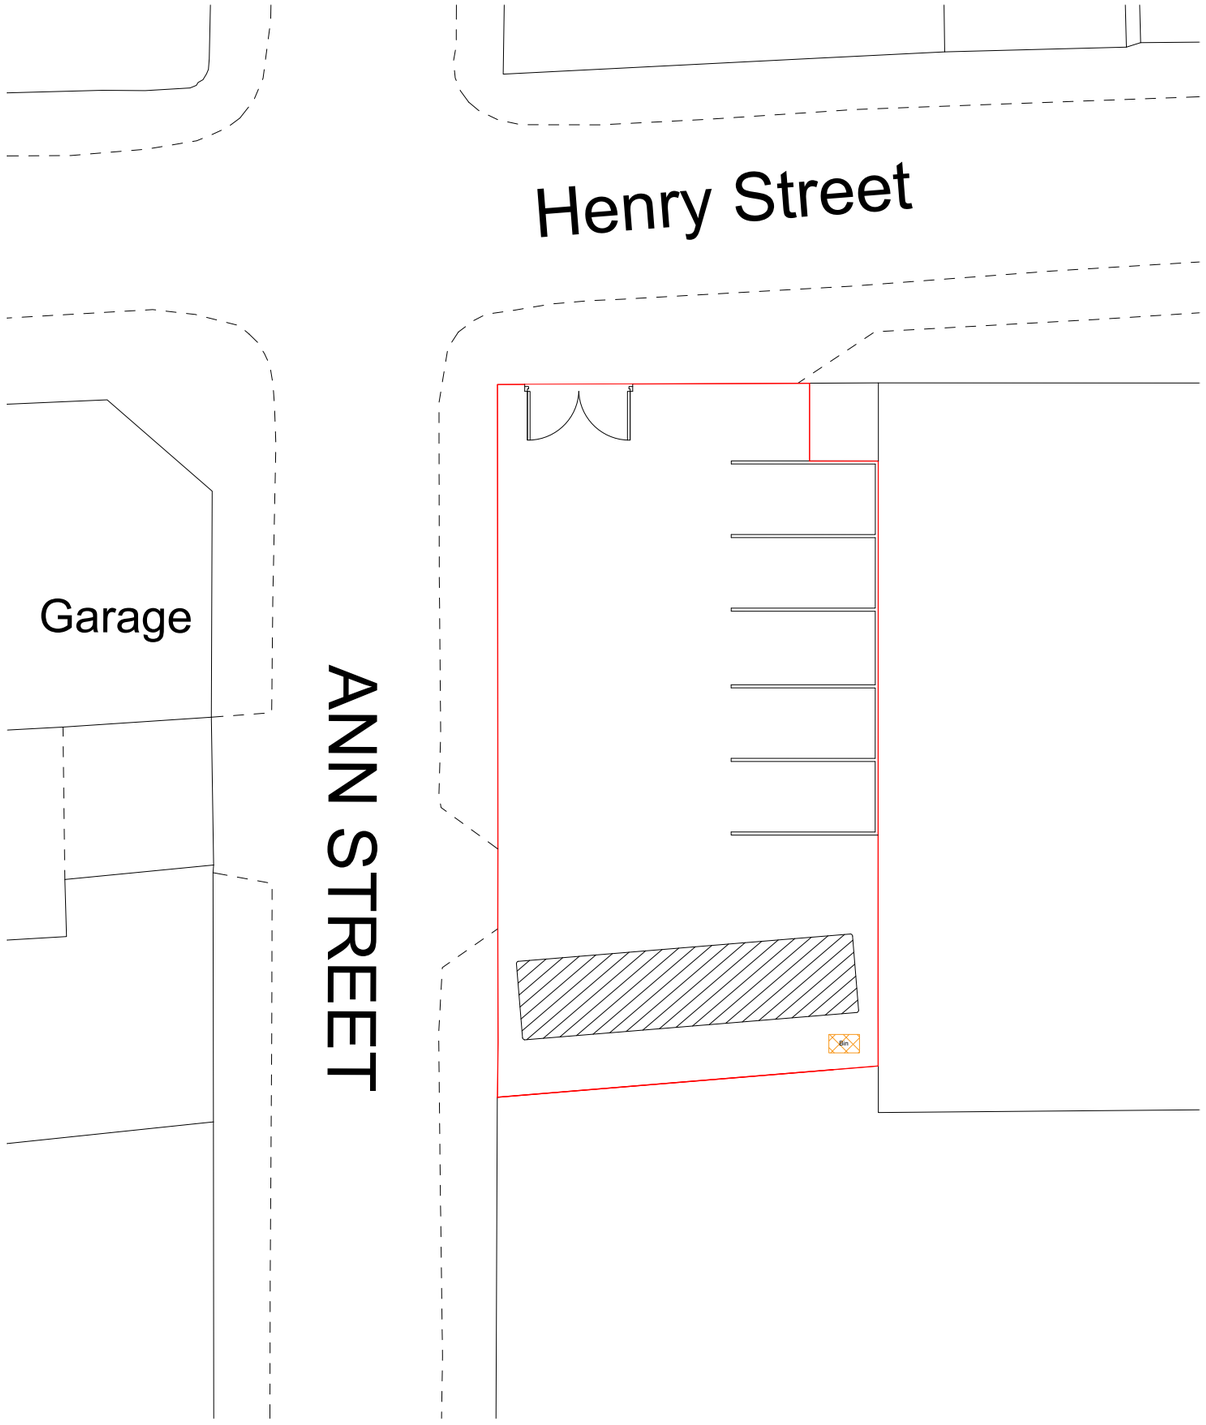

SITE PLAN
(PROPOSED) Scale - 1:200

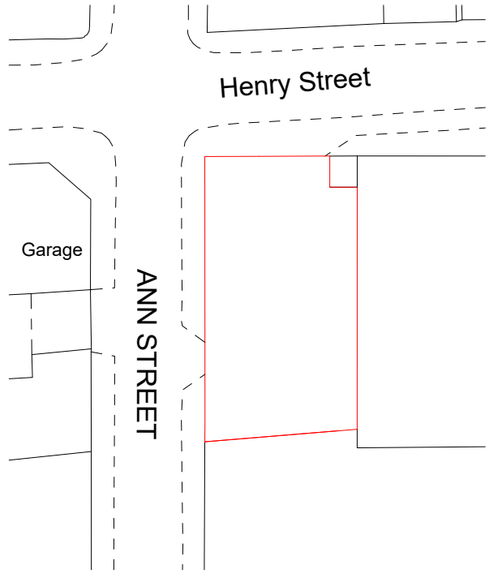

SITE PLAN
(EXISTING) Scale - 1:500

Building Design Services

M.FAROOQ
6 Stock Close
Rochdale
OL12 6BB
01706 712231
0796 7605 763

bds.

For:

MRS MUHAMMAD AMIR

PROPOSED BUS CAFE AT

Ann Street & Henry Street
Rochdale
OL11 1HP

Scale:

(Proposed - Site Plan)
1:200 @ A3

(Existing - Site Plan)
1:500 @ A3

Job No. & Sheet

1636A/3

Site Plan