B-B

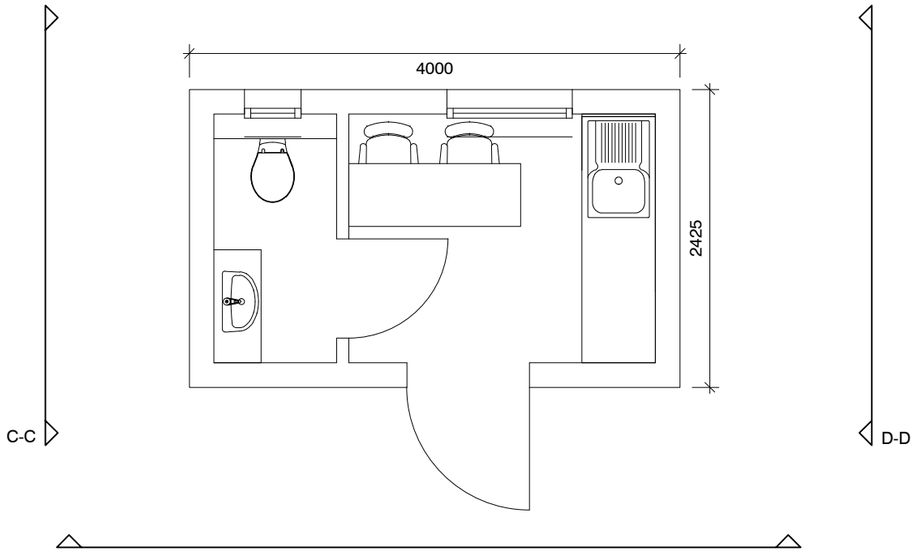

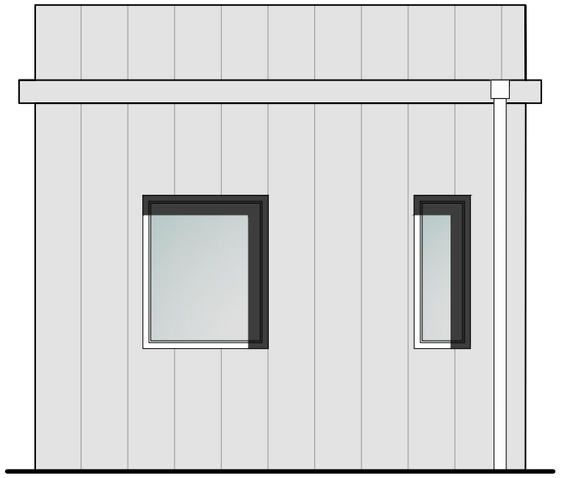

B-B VIEW

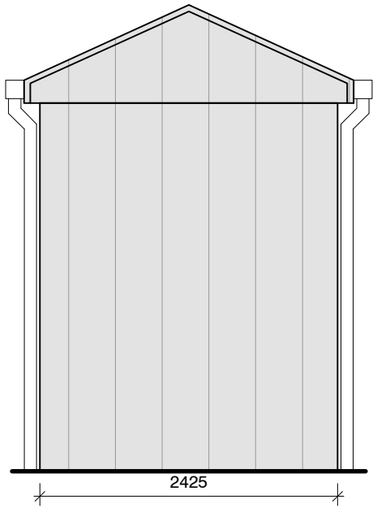

D-D VIEW

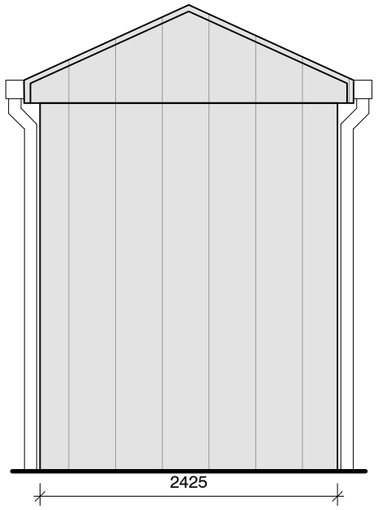

D-D VIEW

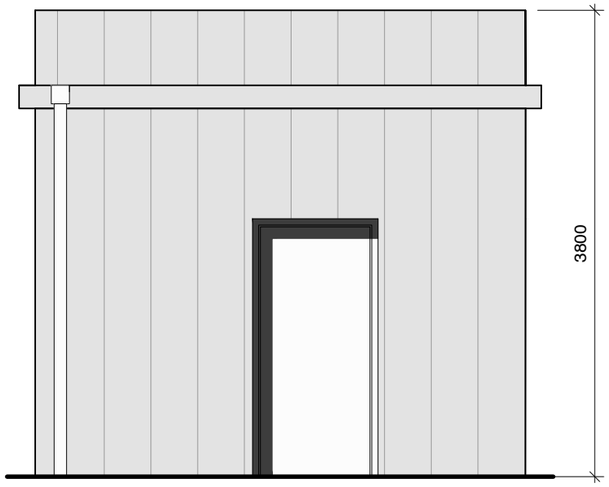

A-A VIEW

Colorcoat Prisma Silver Metallic
Silver RAL 2006 Cladding

scale 1:50 0 2.5m

NOTES

1. This drawing is the copyright of Space Plus Architects Ltd
2. Do not scale from this drawing
3. Use figure dimensions only

REVISION COMMENTS

COMMENTS

SPACE+

WWW.SPACEPLUSARCHITECTS.COM

SUITE 3 , 3RD FLOOR
TEMPEST BUILDING
12 TITHEBARN ST
LIVERPOOL, L2 2DT

PROJECT NUMBER + TITLE

0139 KINGSWAY POWER PLANT, ROCHDALE

DRAWING

WELFARE CABIN DETAIL

DRAWING NUMBER

PL-403

DRAWING REVISION

-

DRAWING PURPOSE

PLANNING

SCALE

1:50 @ A3

DATE

23rd Oct 2018

DRAWN

KW

CHECKED

-