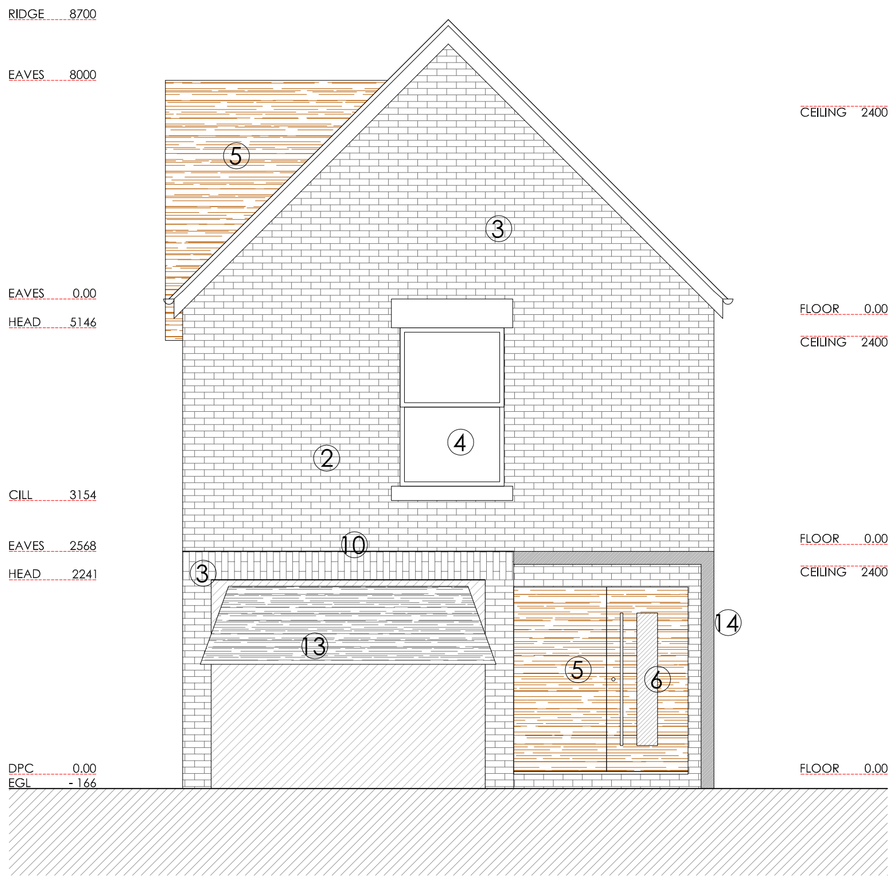

FRONT ELEVATION (NORTH)

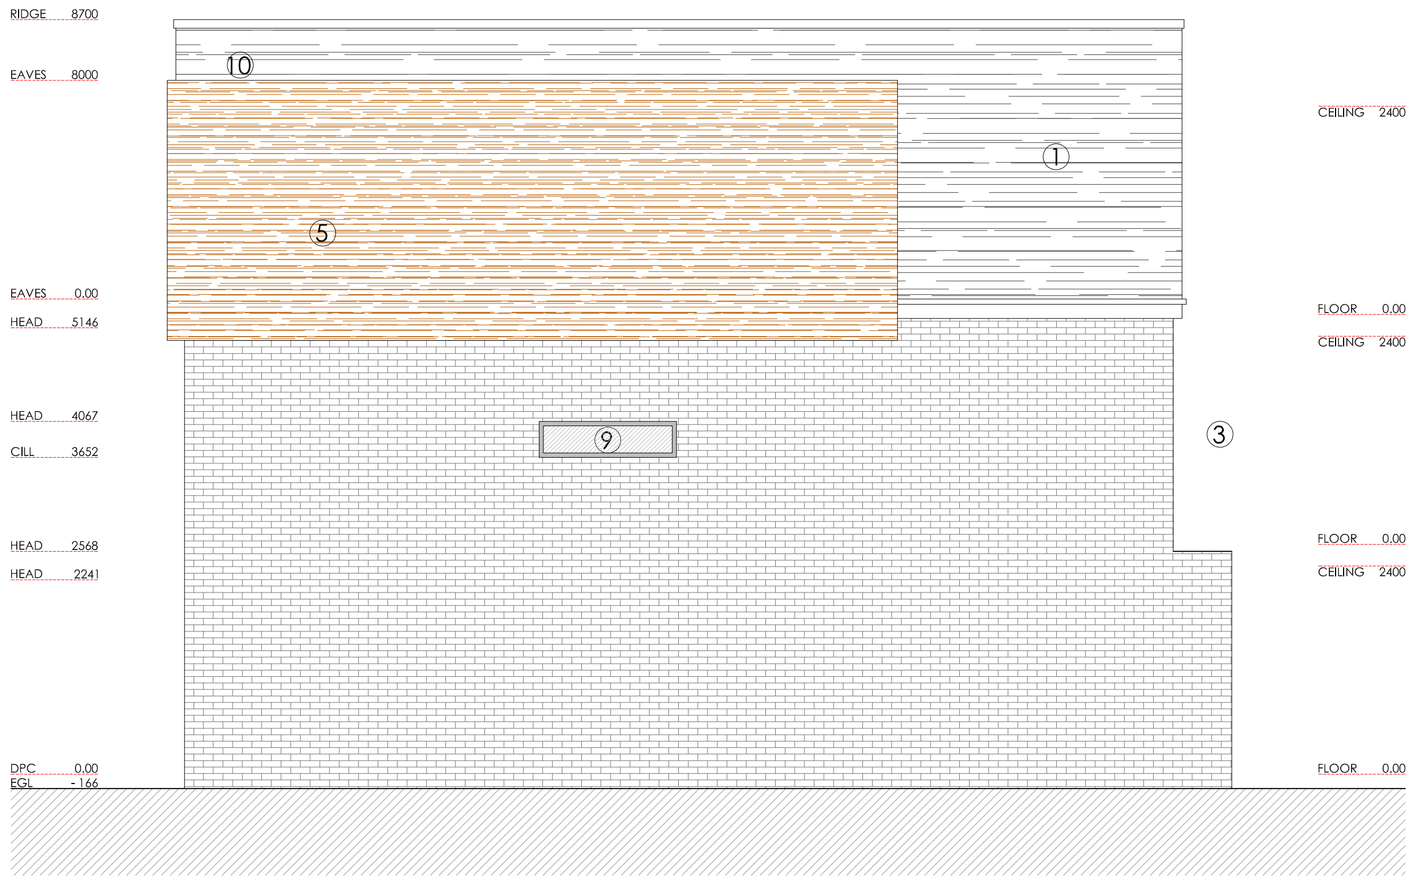

SIDE ELEVATION (EAST)

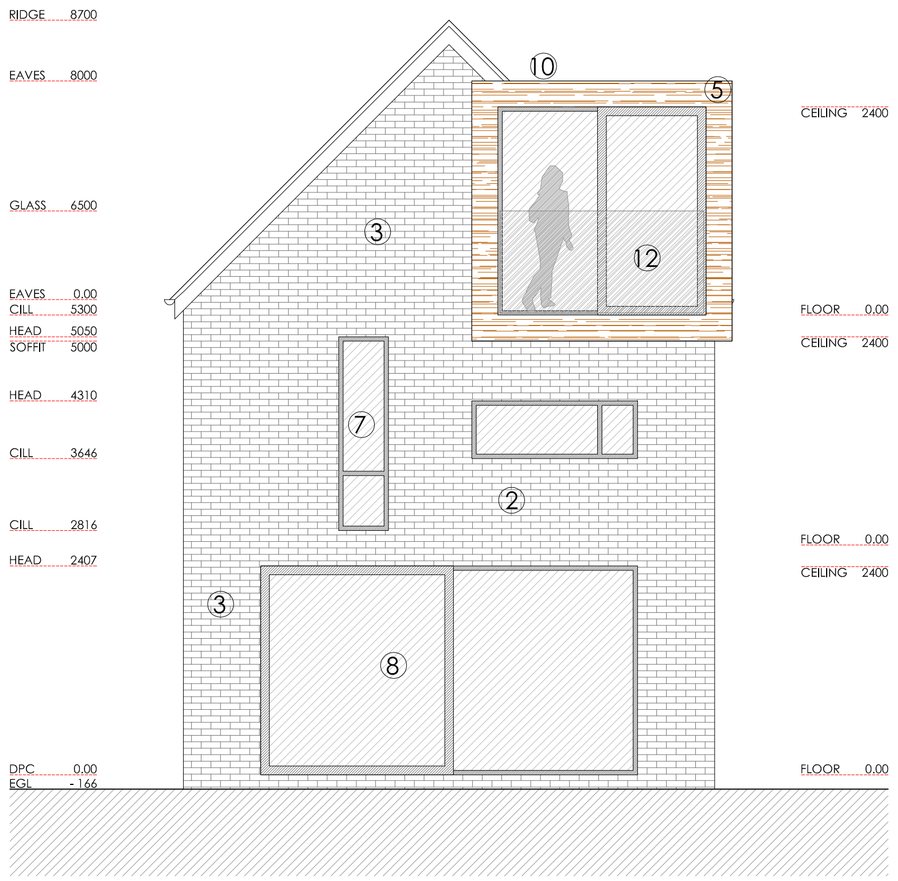

REAR ELEVATION (SOUTH)

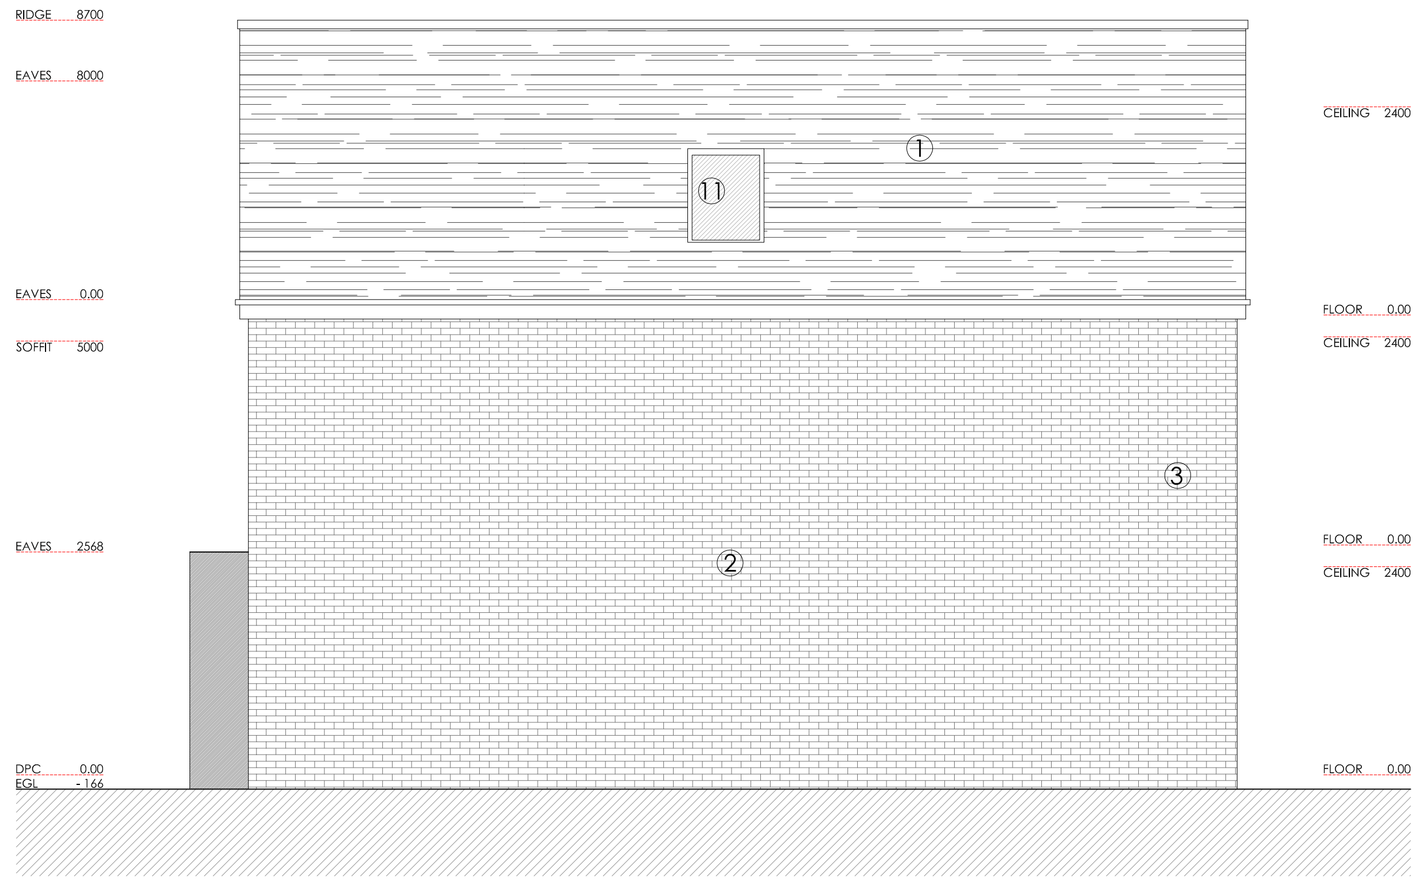

SIDE ELEVATION (EAST)

COPYRIGHT PROTECTED & ISSUED UNDER LICENCE TO THE CLIENT NAMED BELOW. ALL INFORMATION CONTAINED WITHIN IS NON-TRANSFERABLE WITHOUT APPROVAL FROM

PROJECT REF
18065

DRAWING REF
210

SCALE
1:50 @ A1

DATE
NOV '18

BLUECHIP ARCHITECTURE
(2018) LTD
DESIGN | DEVELOP | DELIVER

CLIENT
MR T MRCELA
566 OLDHAM ROAD
MIDDLETON
MANCHESTER
M24 2EB

PROJECT
TWO STOREY SIDE EXTENSION
TWO STOREY REAR EXTENSION
INTERNAL & EXTERNAL REMODELING

DRAWING TITLE
PROPOSED FLOOR PLANS

PLANNING

1. GREY SLATE / TILED ROOF
2. EXISTING BRICKWORK
3. NEW BRICKWORK TO MATCH
4. EXISTING WINDOW
5. TIMBER COMPOSITE CLADDING
6. TIMBER COMPOSITE DOOR
7. GREY UPVC WINDOWS
8. GREY ALUMINIUM DOORS
9. SATIN GLASS
10. GRP FLAT ROOF
11. VELUX ROOF LIGHTS
12. GLASS GUARD
13. GARAGE DOOR
14. GREY COMPOSITE CLADDING

- ISSUED FOR PLANNING APPROVAL 12.12.18

BLUECHIP ARCHITECTURE
DESIGN | DEVELOP | DELIVER
07999 294 675
design@bluechip-architecture.co.uk
www.bluechip-architecture.co.uk
18 Botany Road | Alder Forest | Worsley | M30 8JS