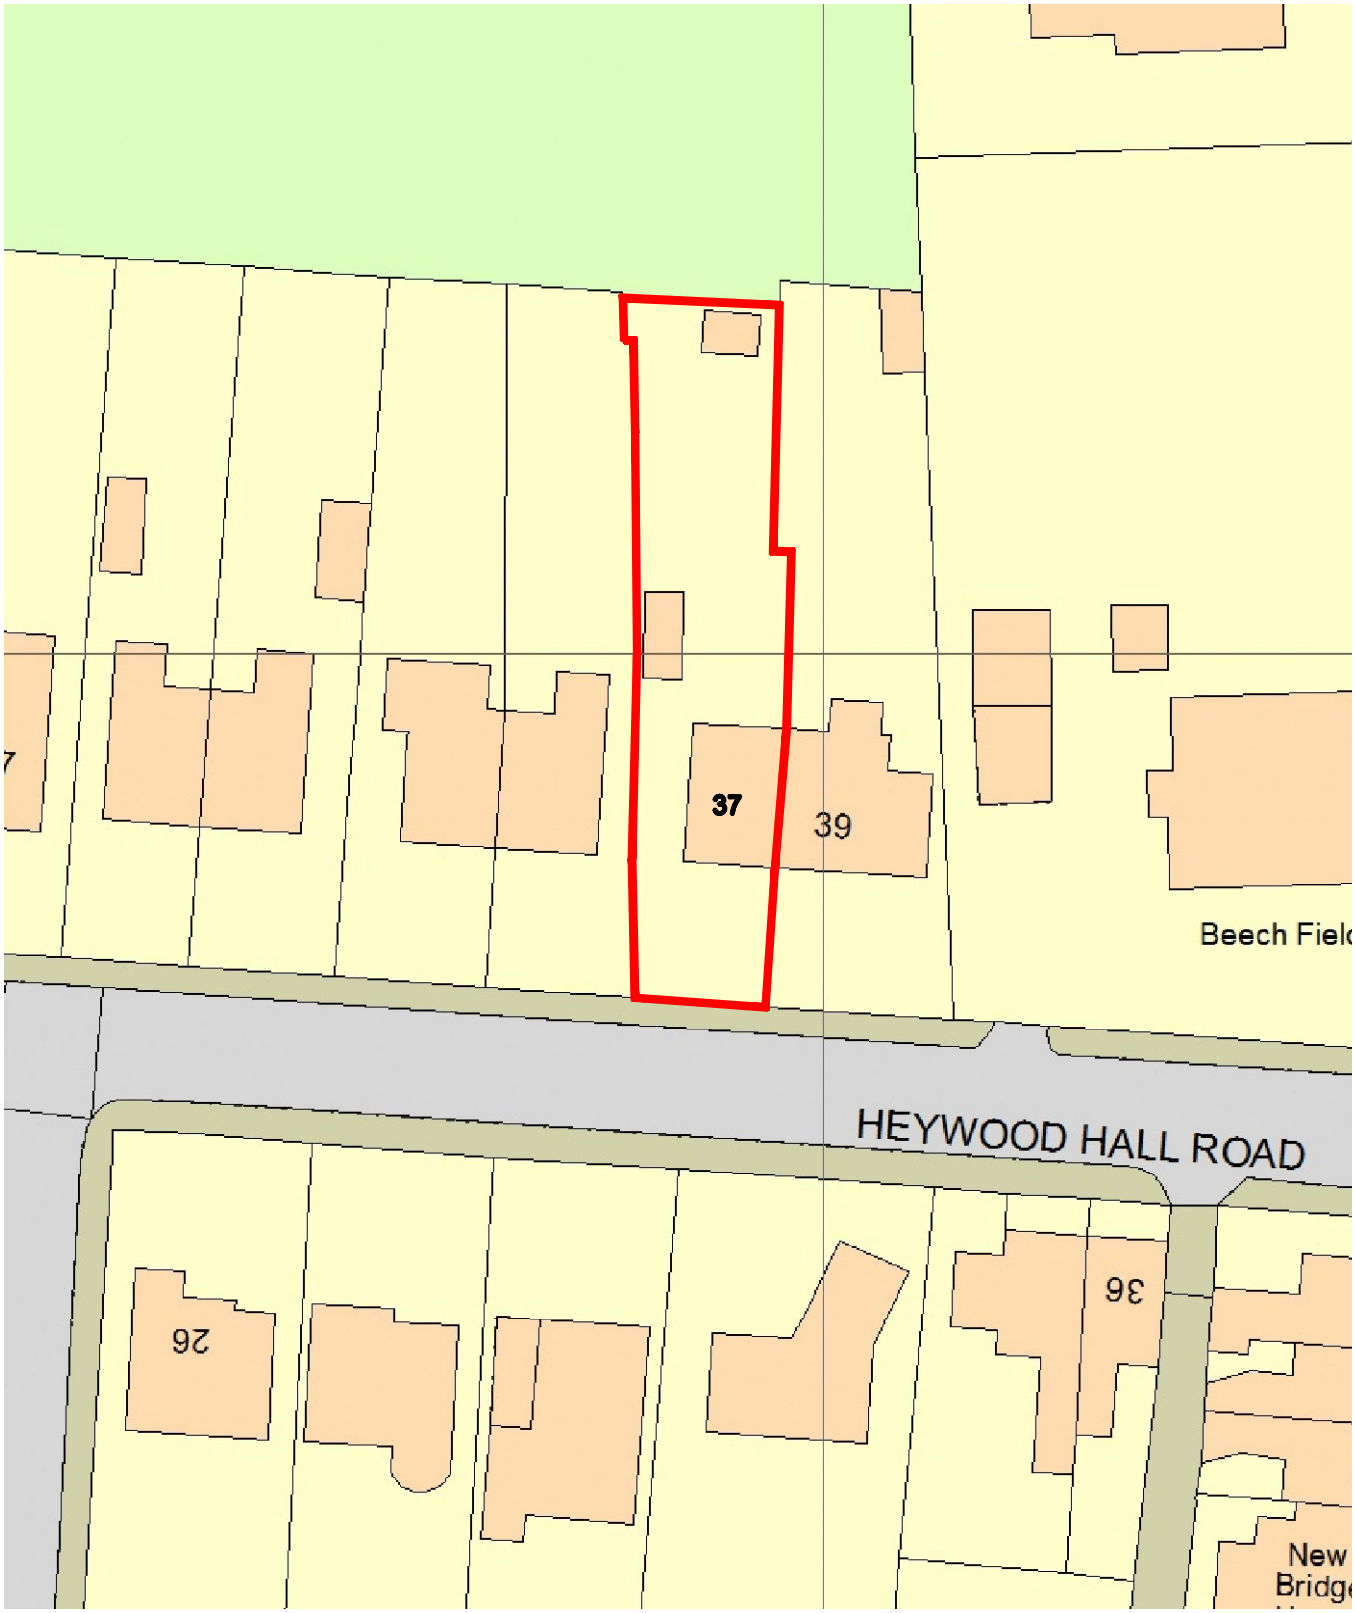

37 Heywood Hall Road, Heywood
Existing Site Plan
Scale 1:500

