


Proposed replacement
garage including
additional storage above.

Garage rear of
110, Dale Street,
Milnrow, Rochdale.
(Back Dale Street)
OL16 4HX,

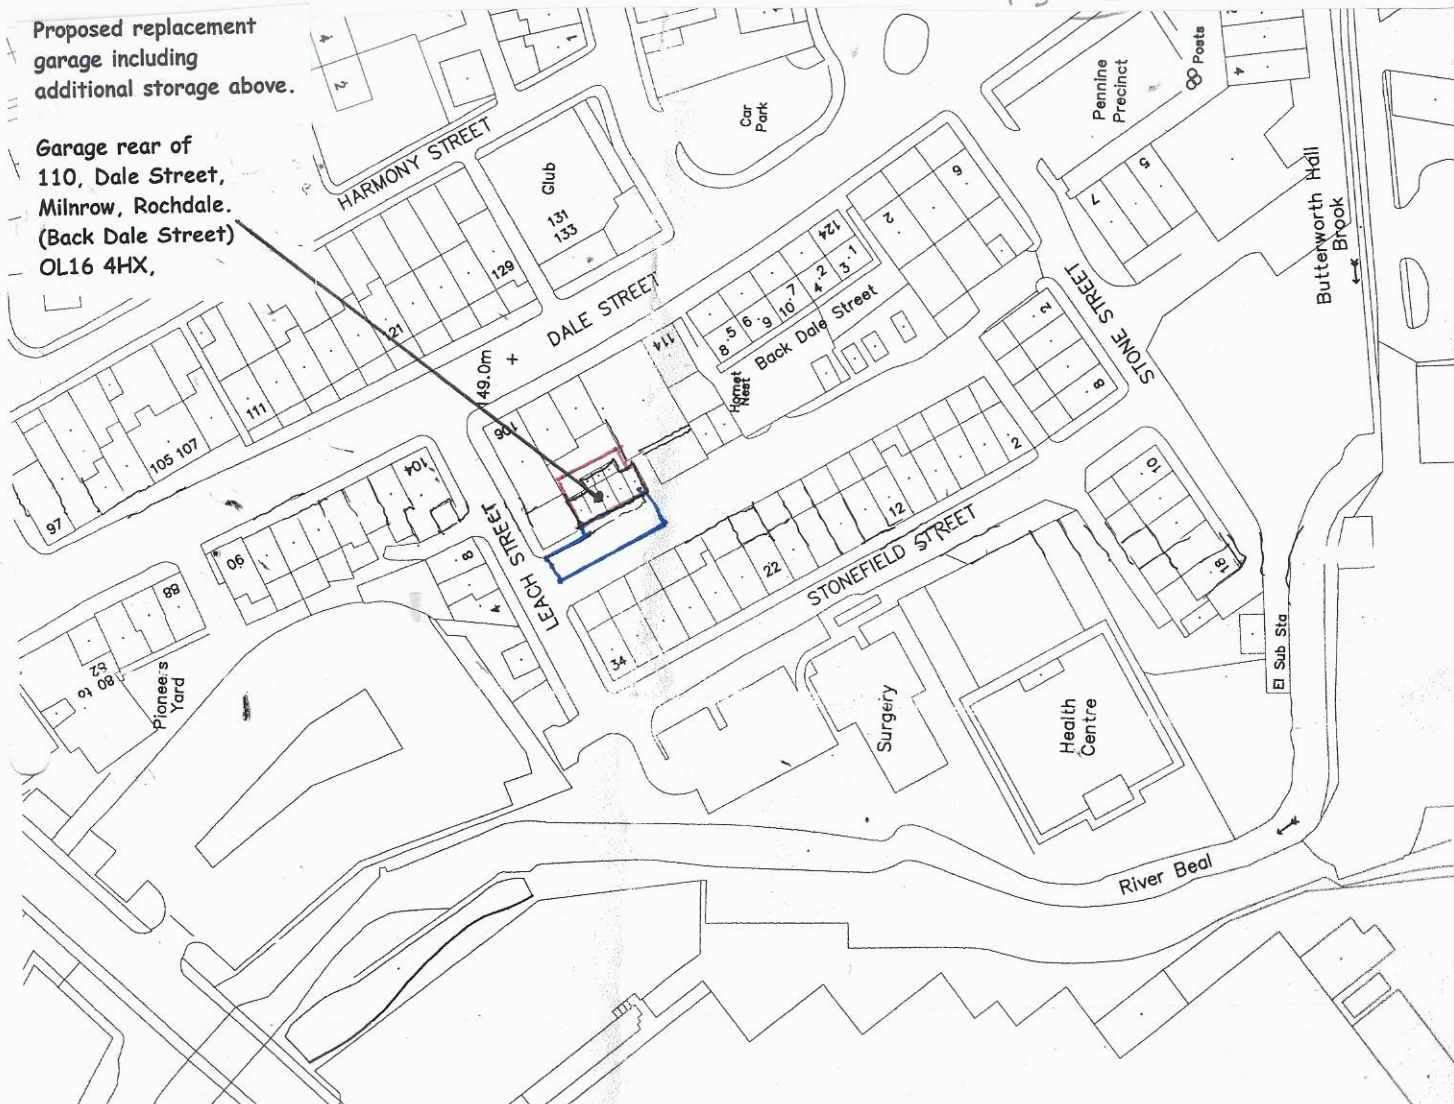

LOCATION PLAN SCALE 1:1250



PROJECT

PROPOSED REPLACEMENT
GARAGE INCLUDING
ADDITIONAL STORAGE ABOVE.

DRAWING TITLE

EXISTING LAYOUT.

CLIENT

MR. K. WILSON.

ADDRESS

GARAGES REAR OF,
110, DALE STREET,
MILNROW, ROCHDALE.
(BACK DALE STREET).
OL16 4HX..

SCALE

SCALE 1:1250@A4

DATE

APR 2023.

DRAWING No

FO 03235833/5.