


This drawing is protected by copyright and the information contained therein is the property of William McCall.
The drawing must not be copied and the information contained therein may not be used or disclosed without written permission of and in the manner permitted by William McCall.

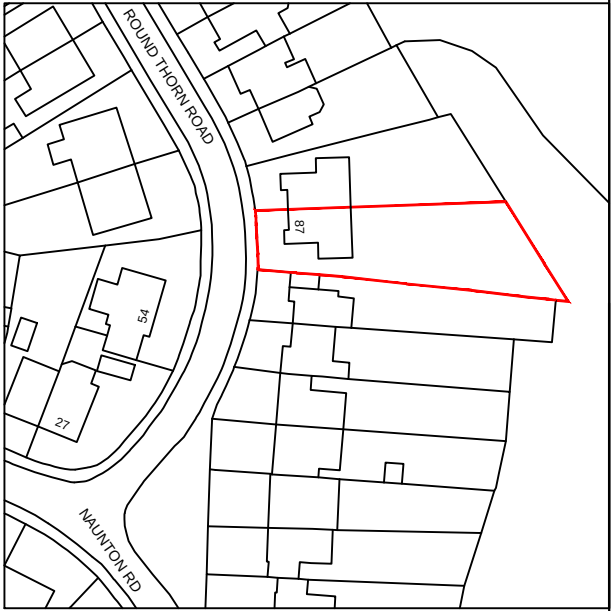

Location Plan (1:1250)



Scale 1:200@ A3



Stage :- **Householder Planning Drawings**

Project Title :- Proposed Two Storey Side/Rear & Single Storey Front Extension To Include New Front Porch And Render Finish To All Elevations

Drawing Title :- Site & Location Plans

Client :- Mr & Mrs Torpey

Drwg No :- 06/23/70	3 of 3	Date :- June '23	Rev :- *
------------------------	--------	---------------------	-------------

Scale :- 1:200 & 1:1250@A3	Drawn:- SCM	Checked :-
-------------------------------	----------------	------------

Site Address :- 87 Round Thorne Road,
Middleton,
Rochdale,
M24 1FT

The Old Post Room
34 Chew Valley Road
Greenfield
Saddleworth
OL3 7DA
Tel: 01457 871202
www.william-mccall.com | enquiries@william-mccall.com

