



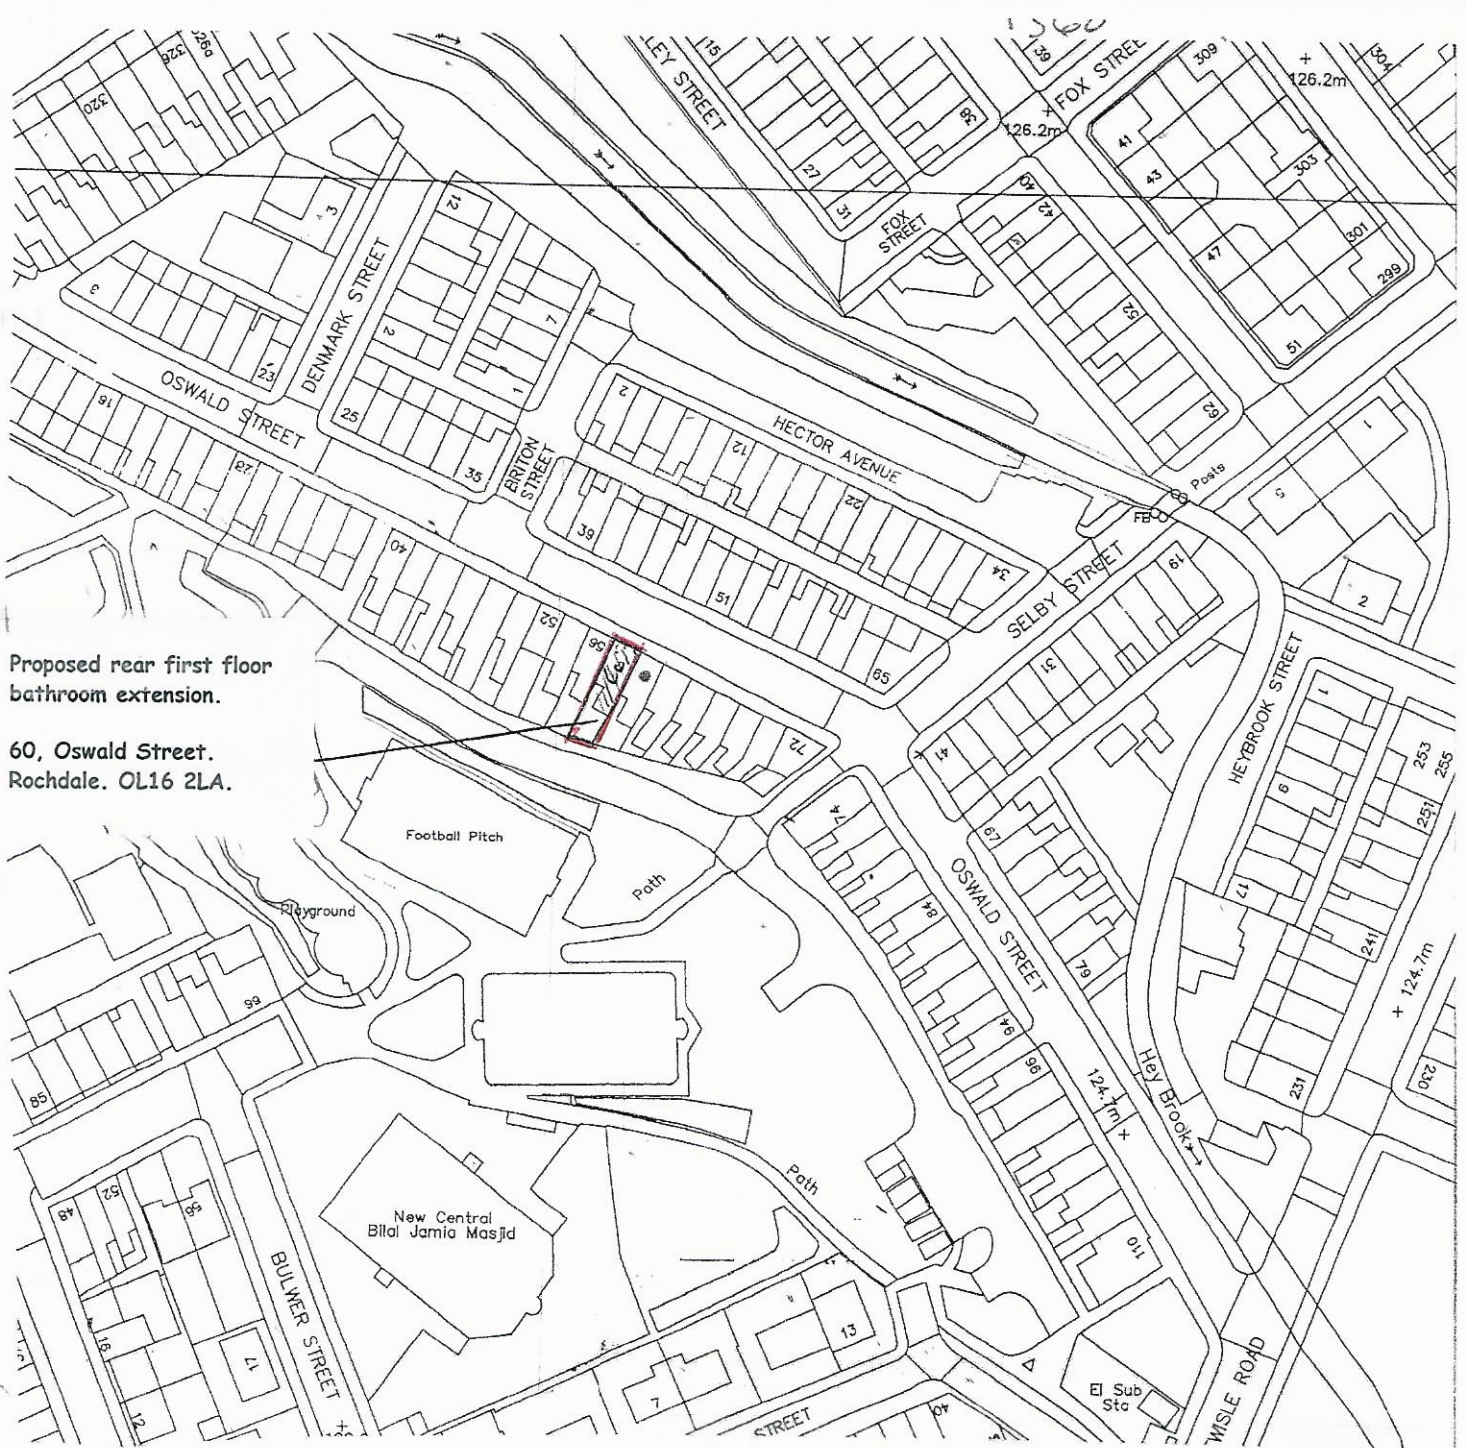

Proposed rear first floor
bathroom extension.

60, Oswald Street.
Rochdale. OL16 2LA.

LOCATION PLAN SCALE 1:1250

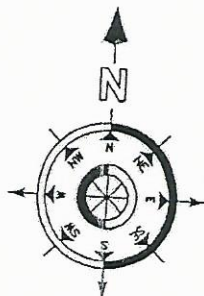

PROJECT

PROPOSED REAR FIRST FLOOR
BATHROOM EXTENSION.

DRAWING TITLE

LOCATION PLAN.

CLIENT

MR. L. HASSAN.

ADDRESS

60, OSWALD STREET,
ROCHDALE. OL16 2LA.

SCALE

SCALE 1:1250@A4

DATE

DEC 2023.

DRAWING No

CL 12235830/14.