
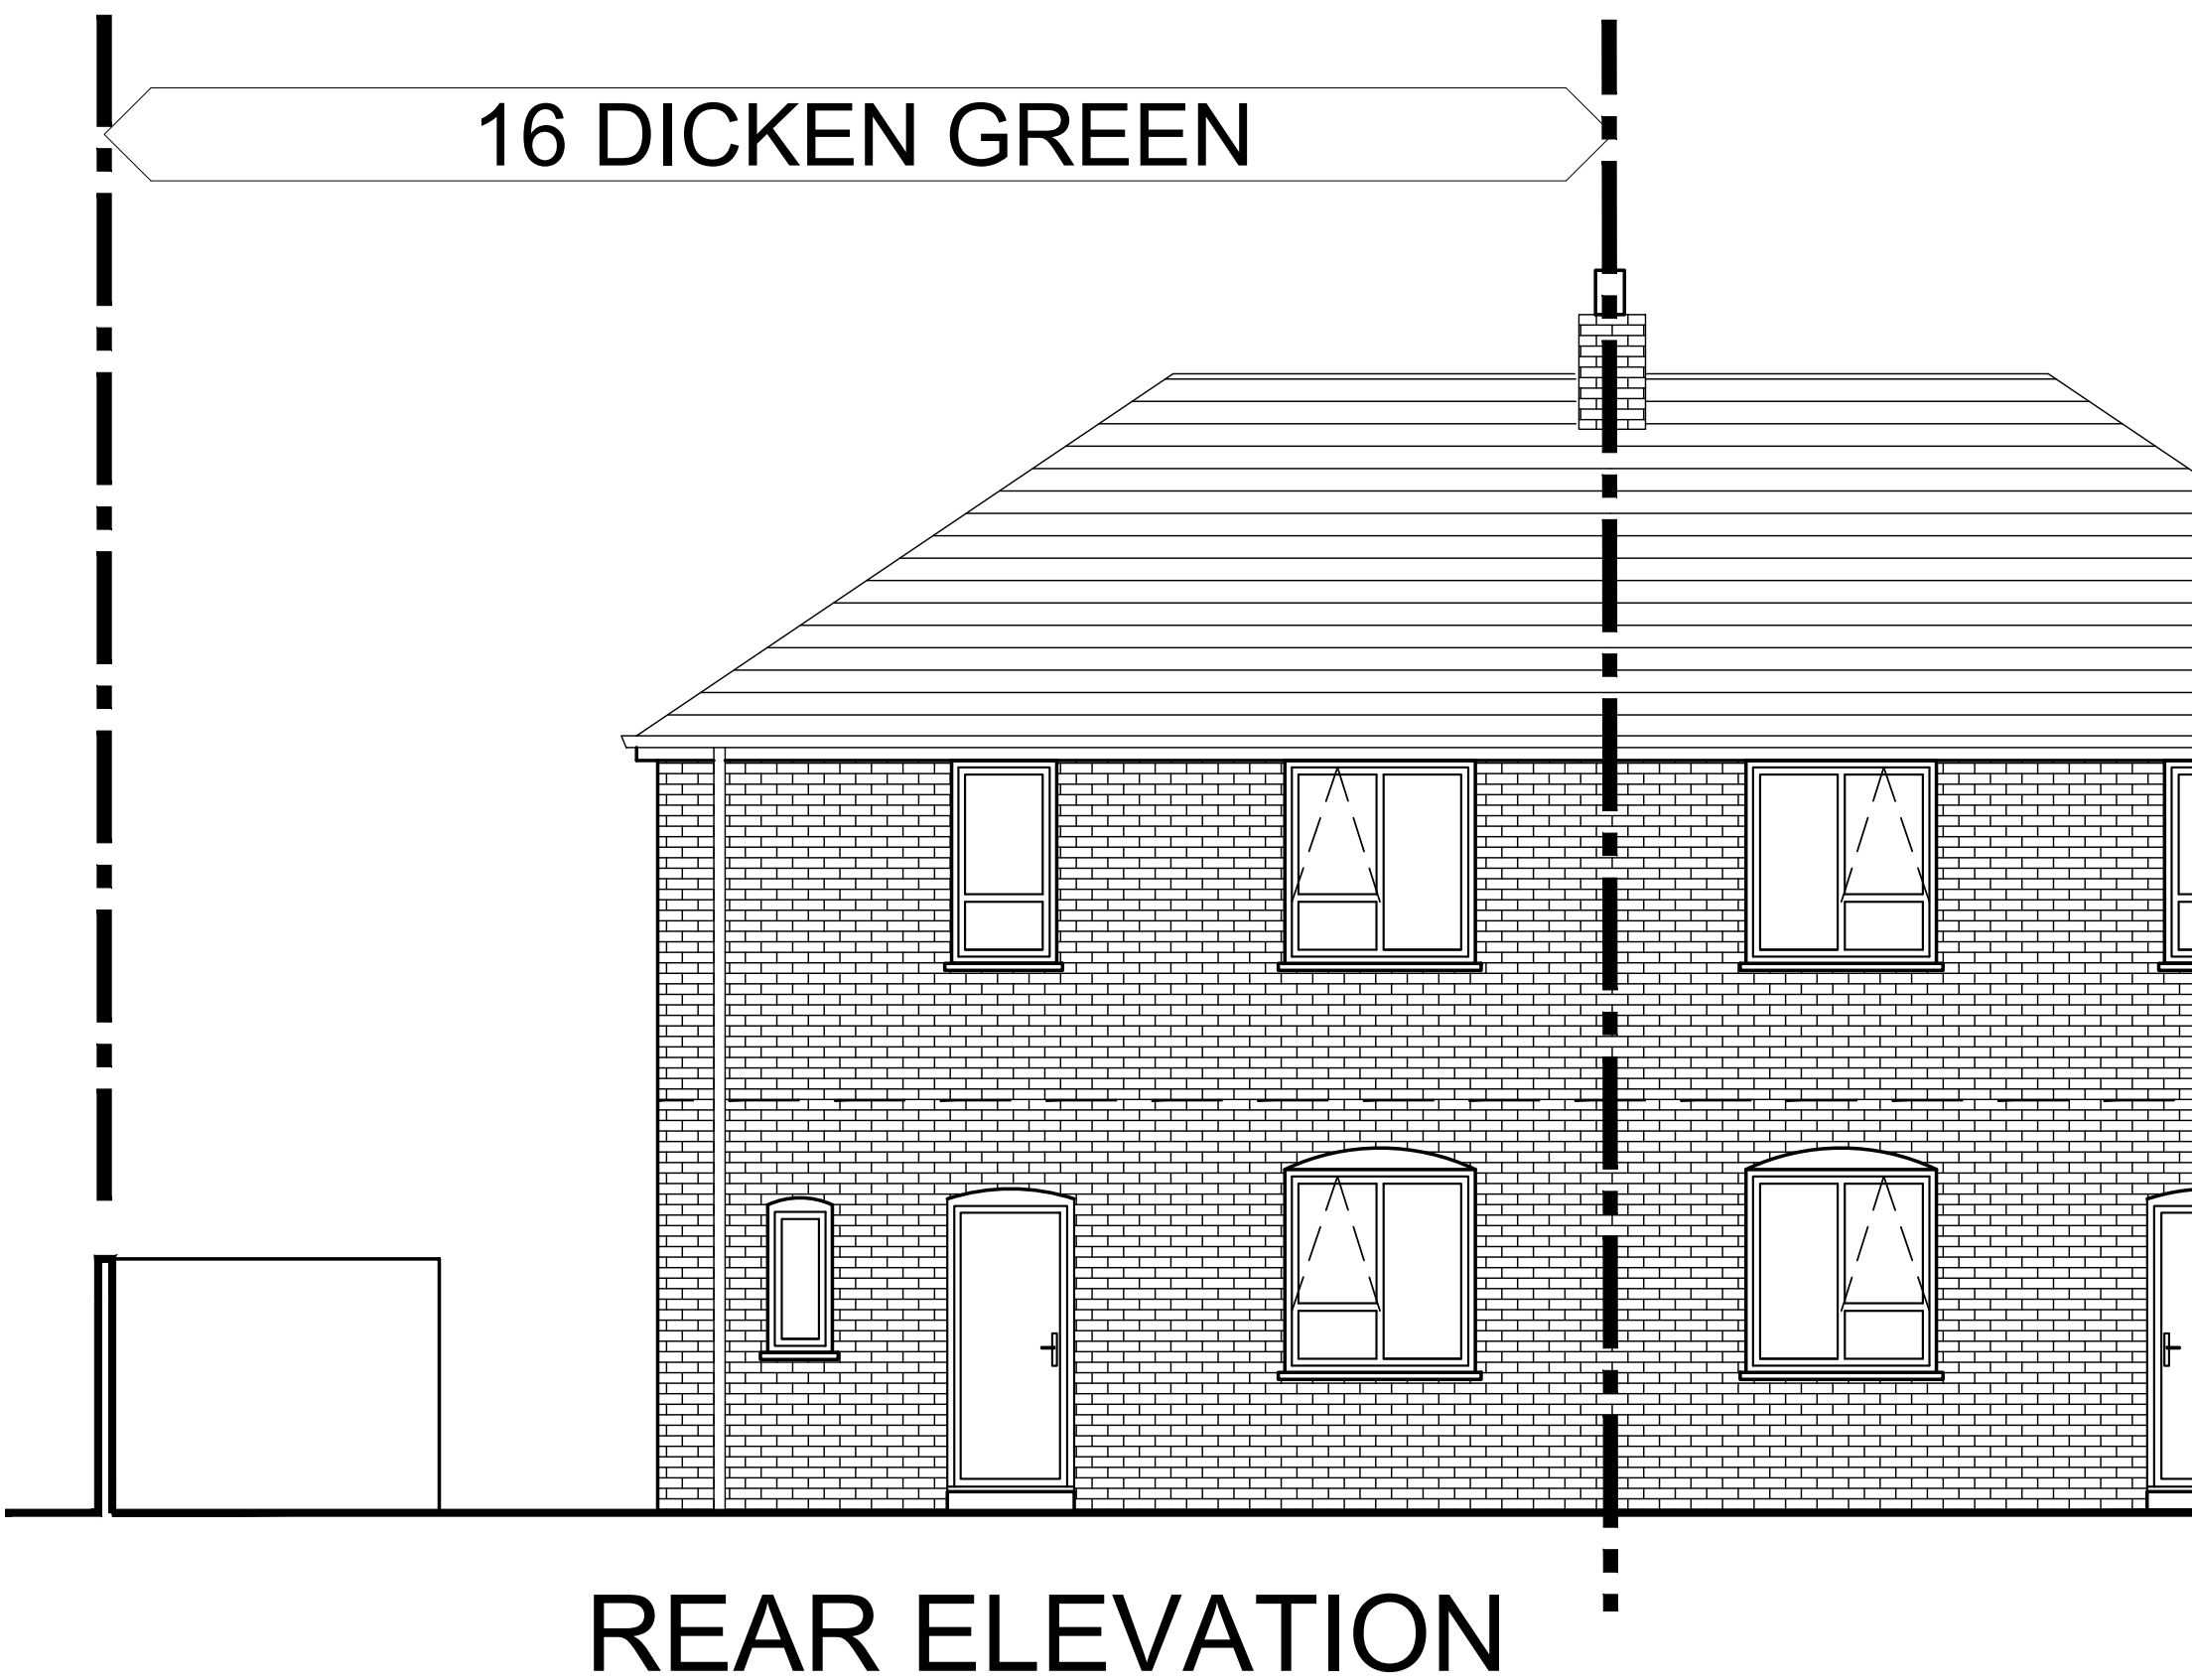
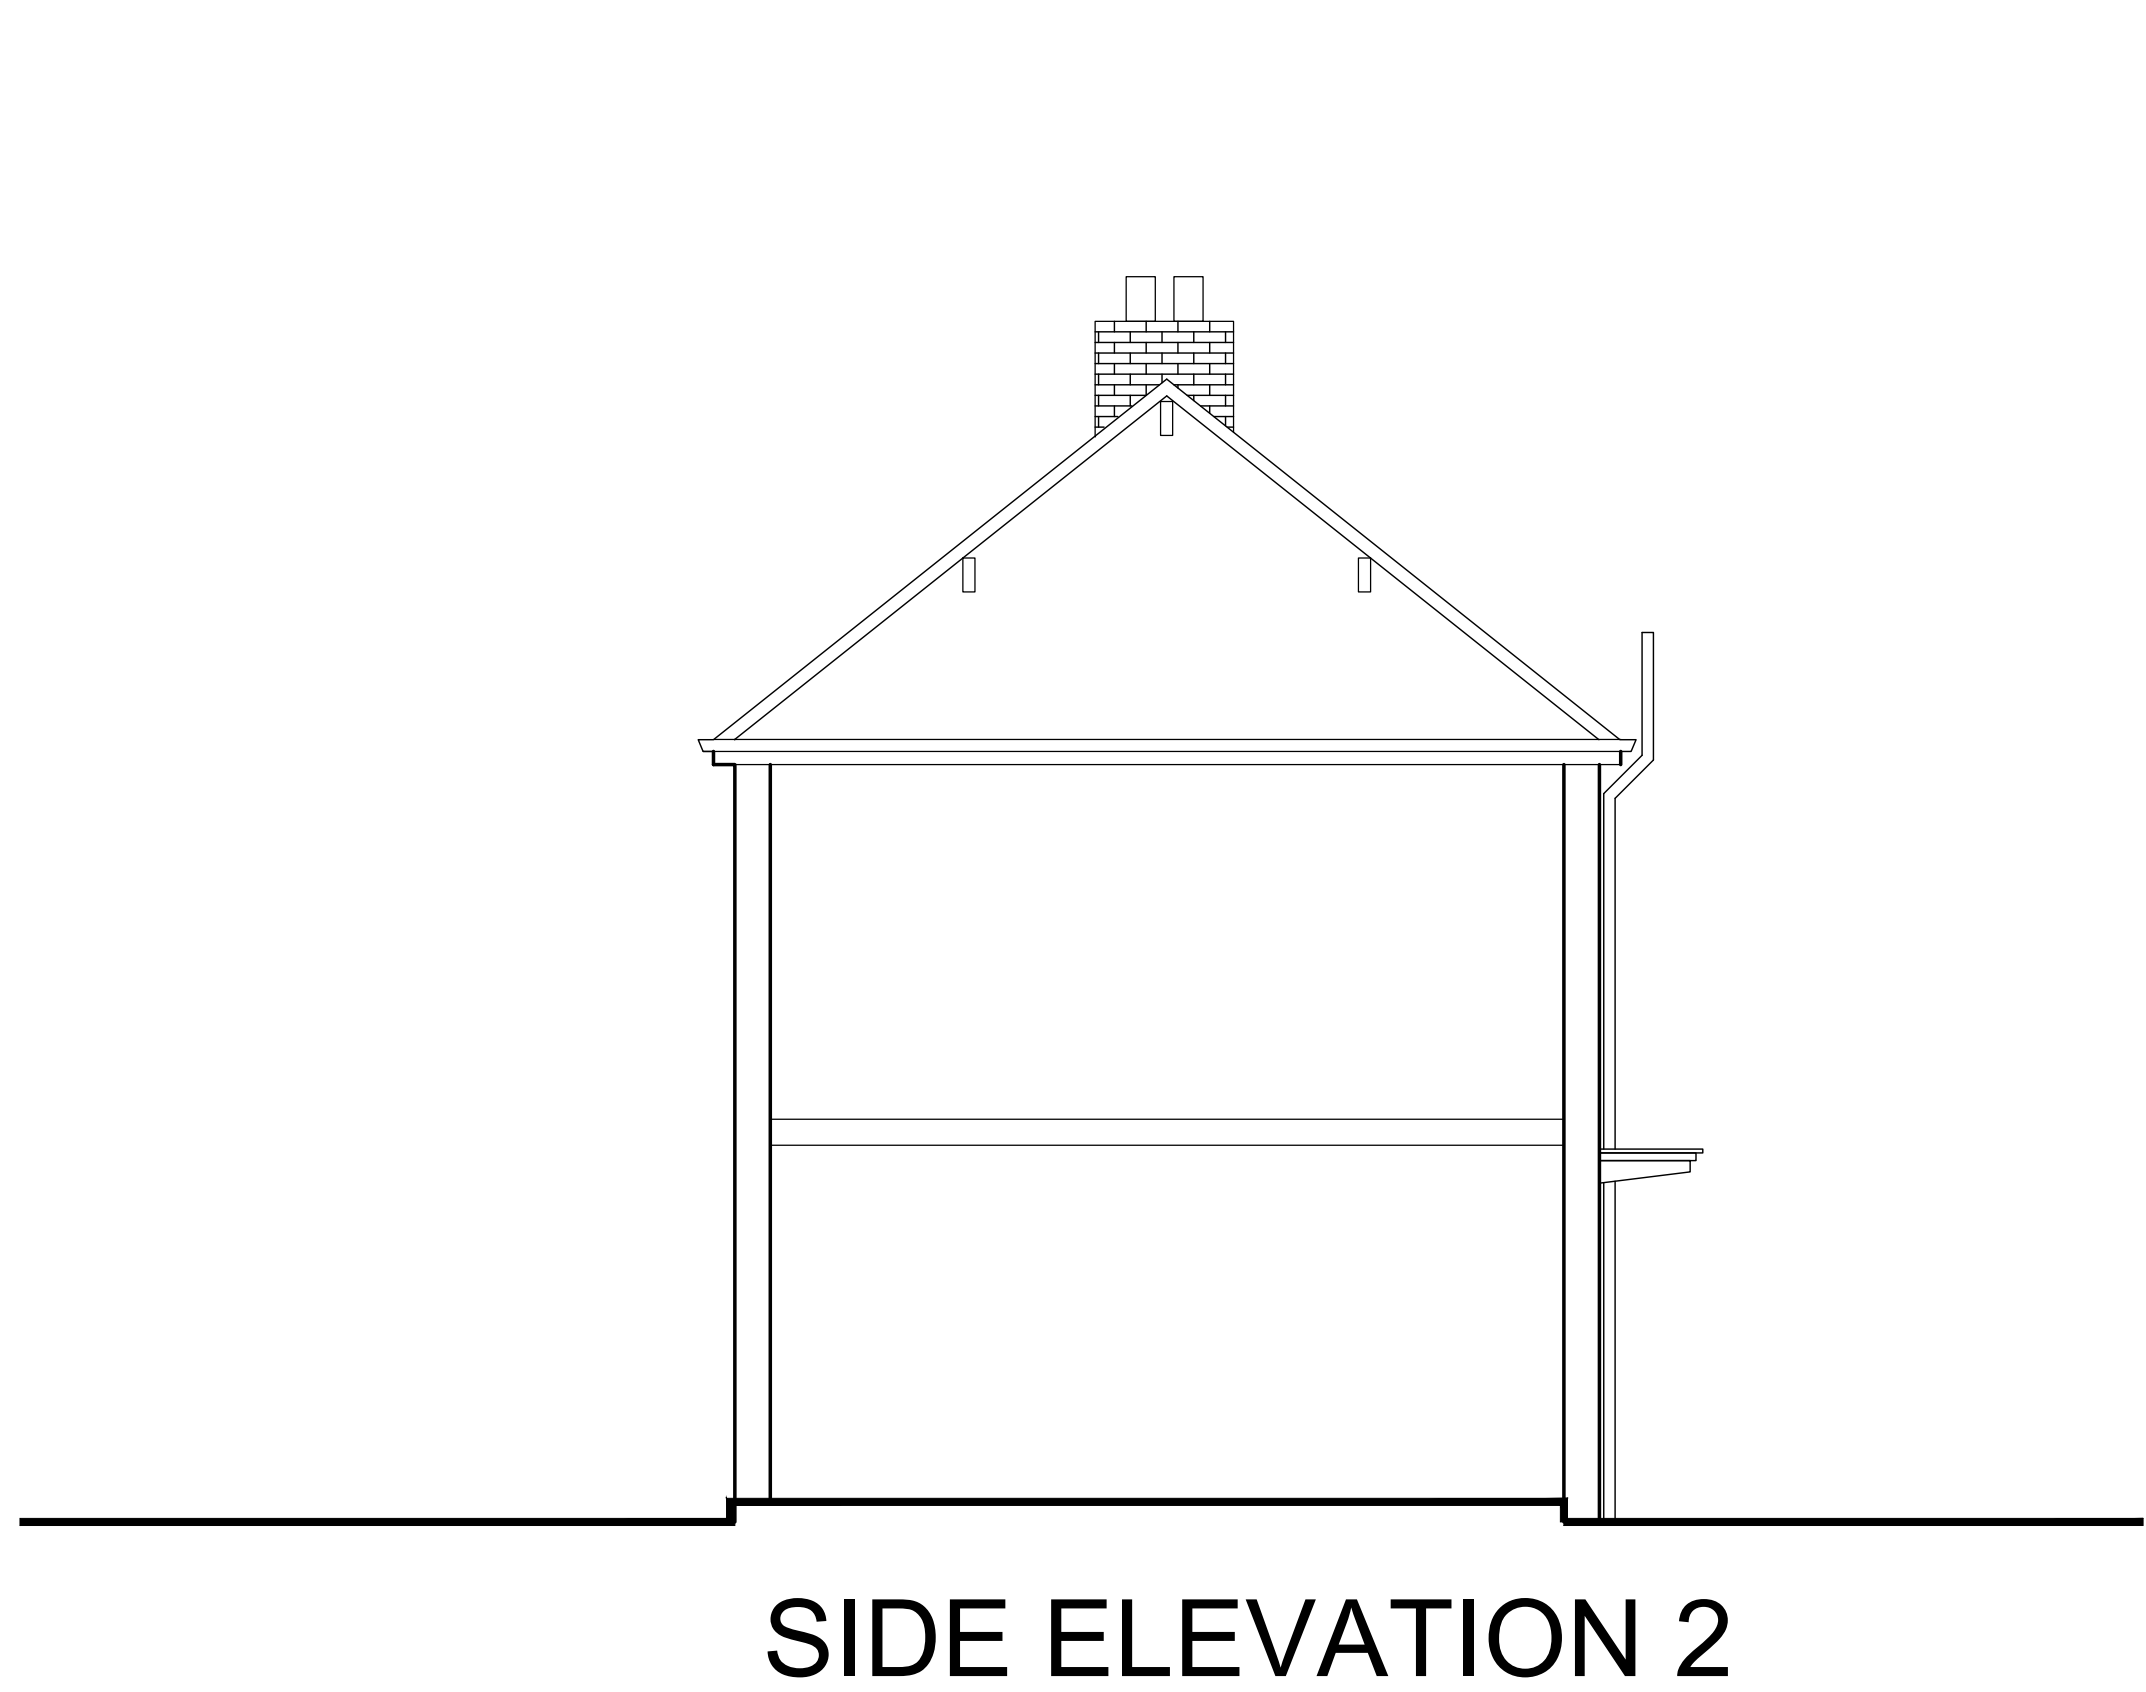
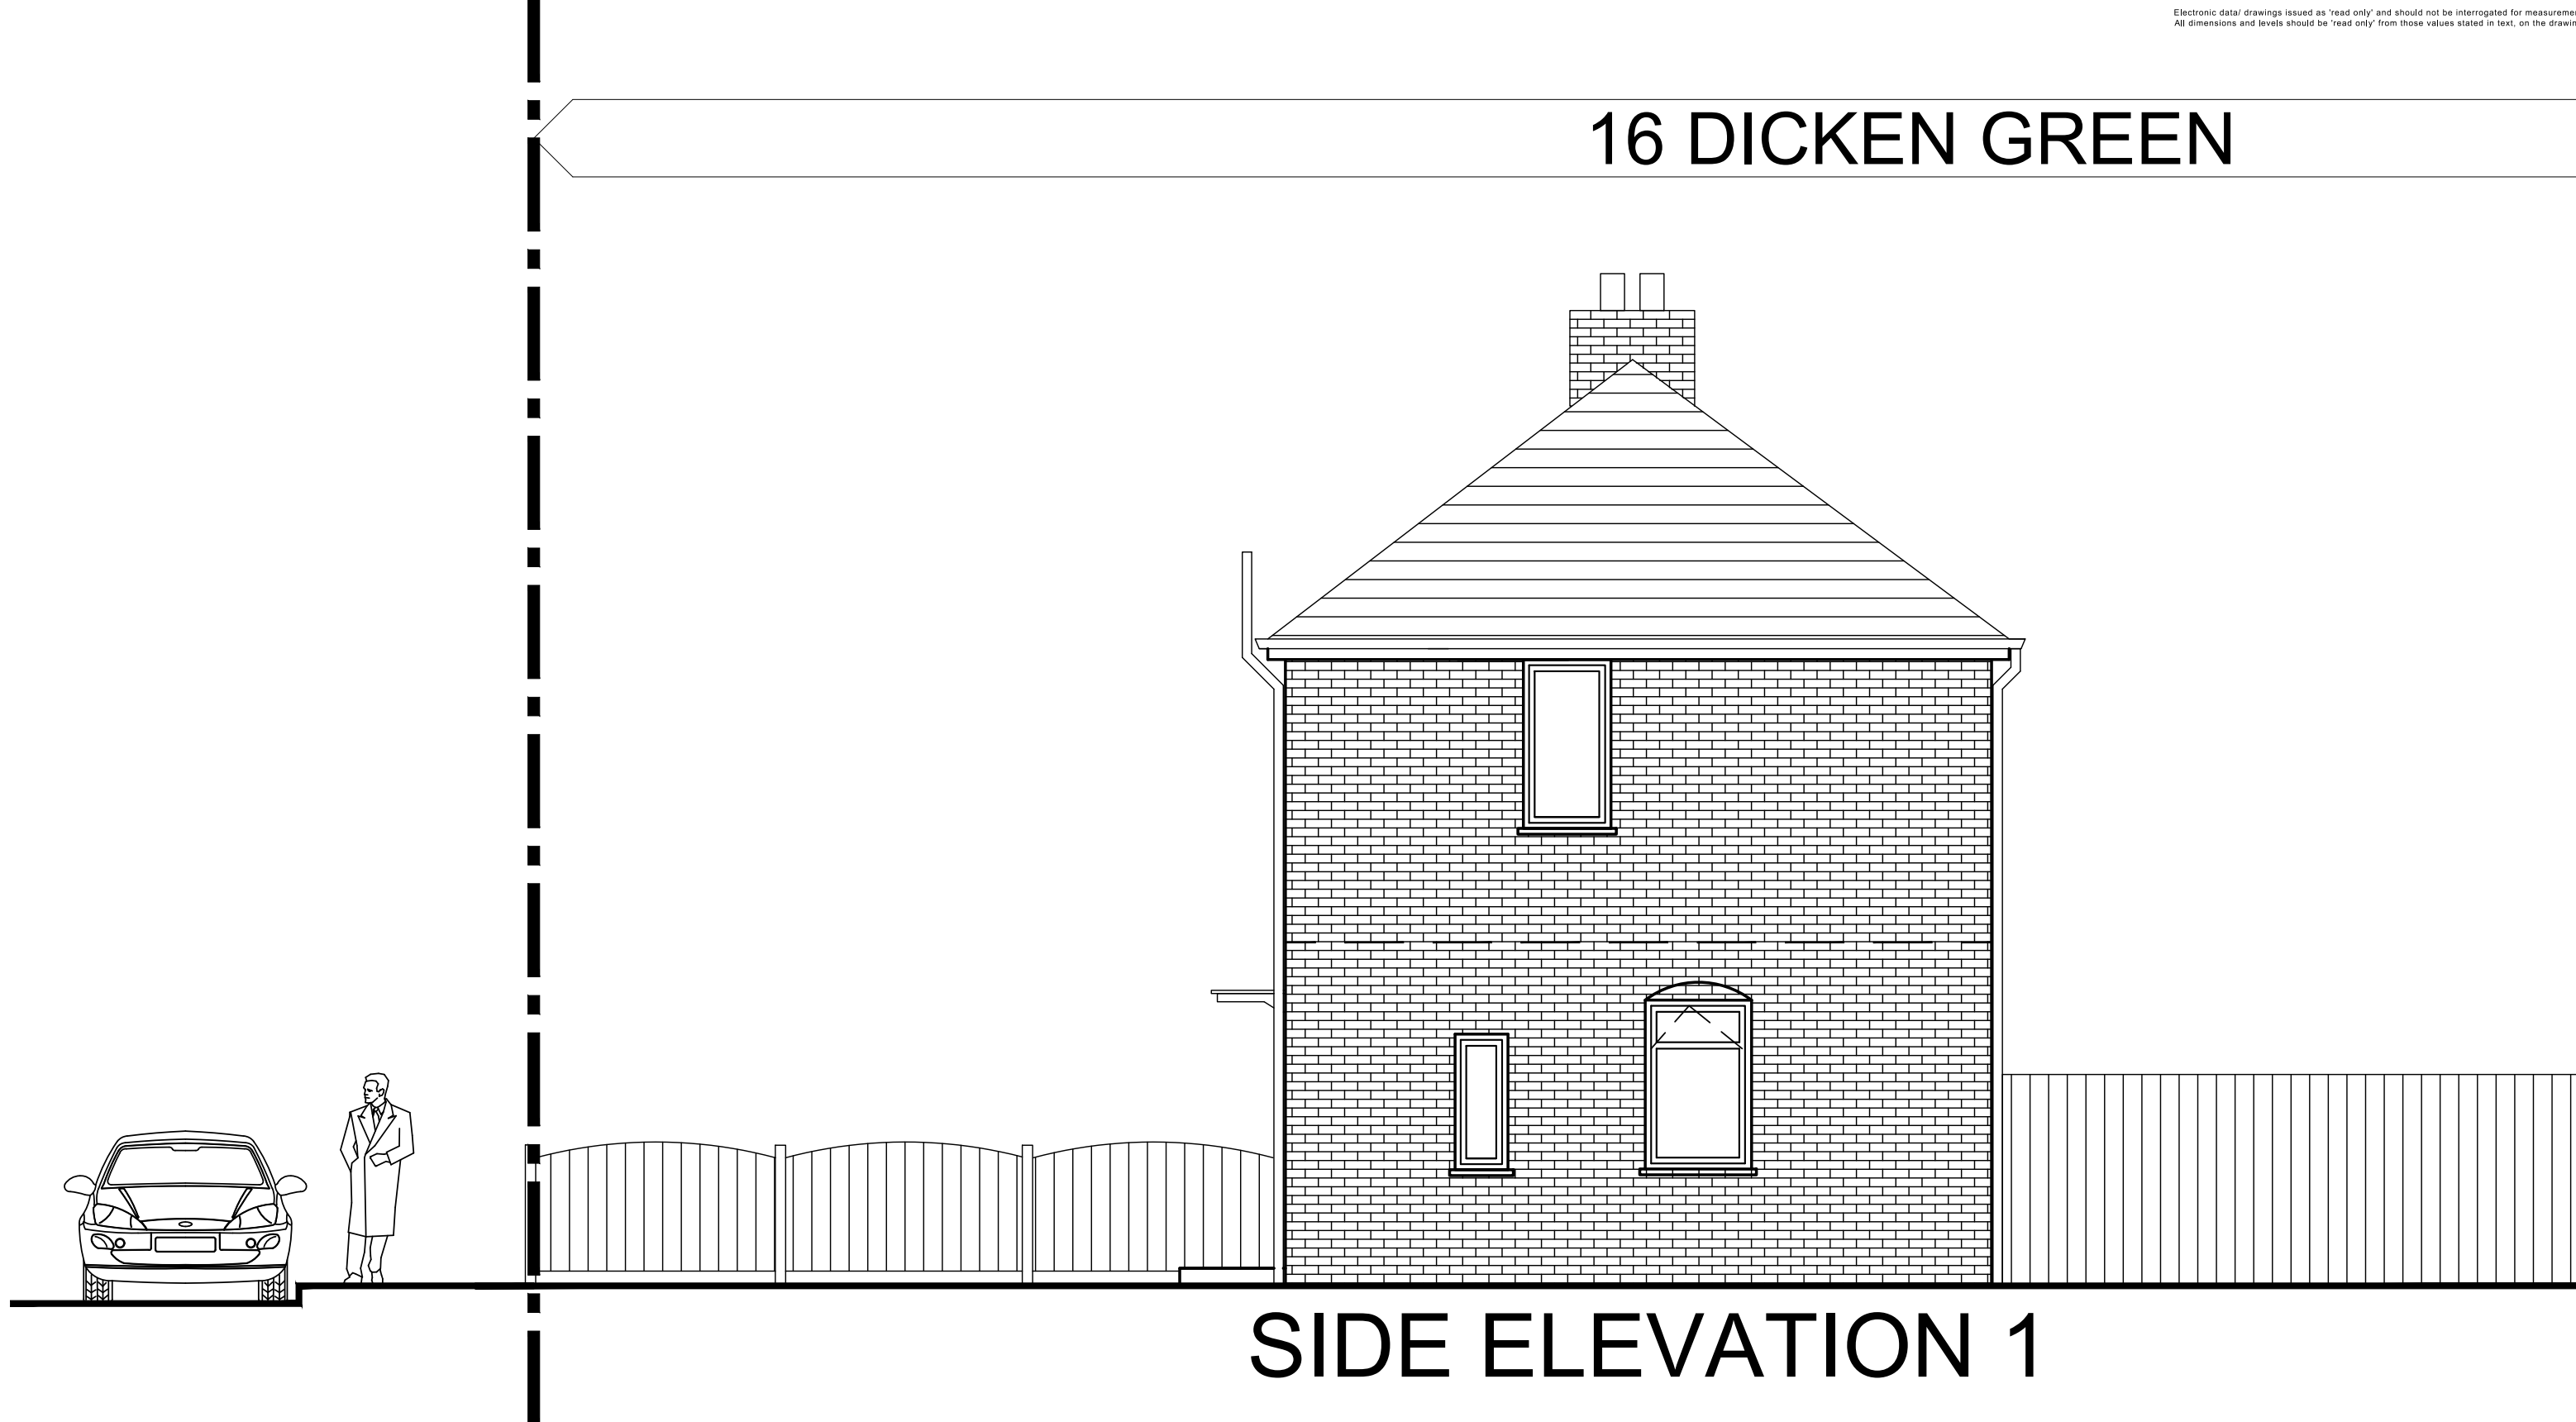


Copyright of this drawing is vested in BM Architectural and it must not be copied or reproduced without written consent. Figures dimensions only are to be taken from this drawing. DO NOT SCALE OFF THIS DRAWING. — 11 —
All contractors must visit the site and be responsible for taking and checking all dimensions relative to their work.
BM Architectural are to be advised of any variation between drawings and site conditions.
Electronic data drawings issued as 'read only' and should not be interpreted for measurement.
All dimensions and levels should be 'read only' from these values stated in text, on the drawings.

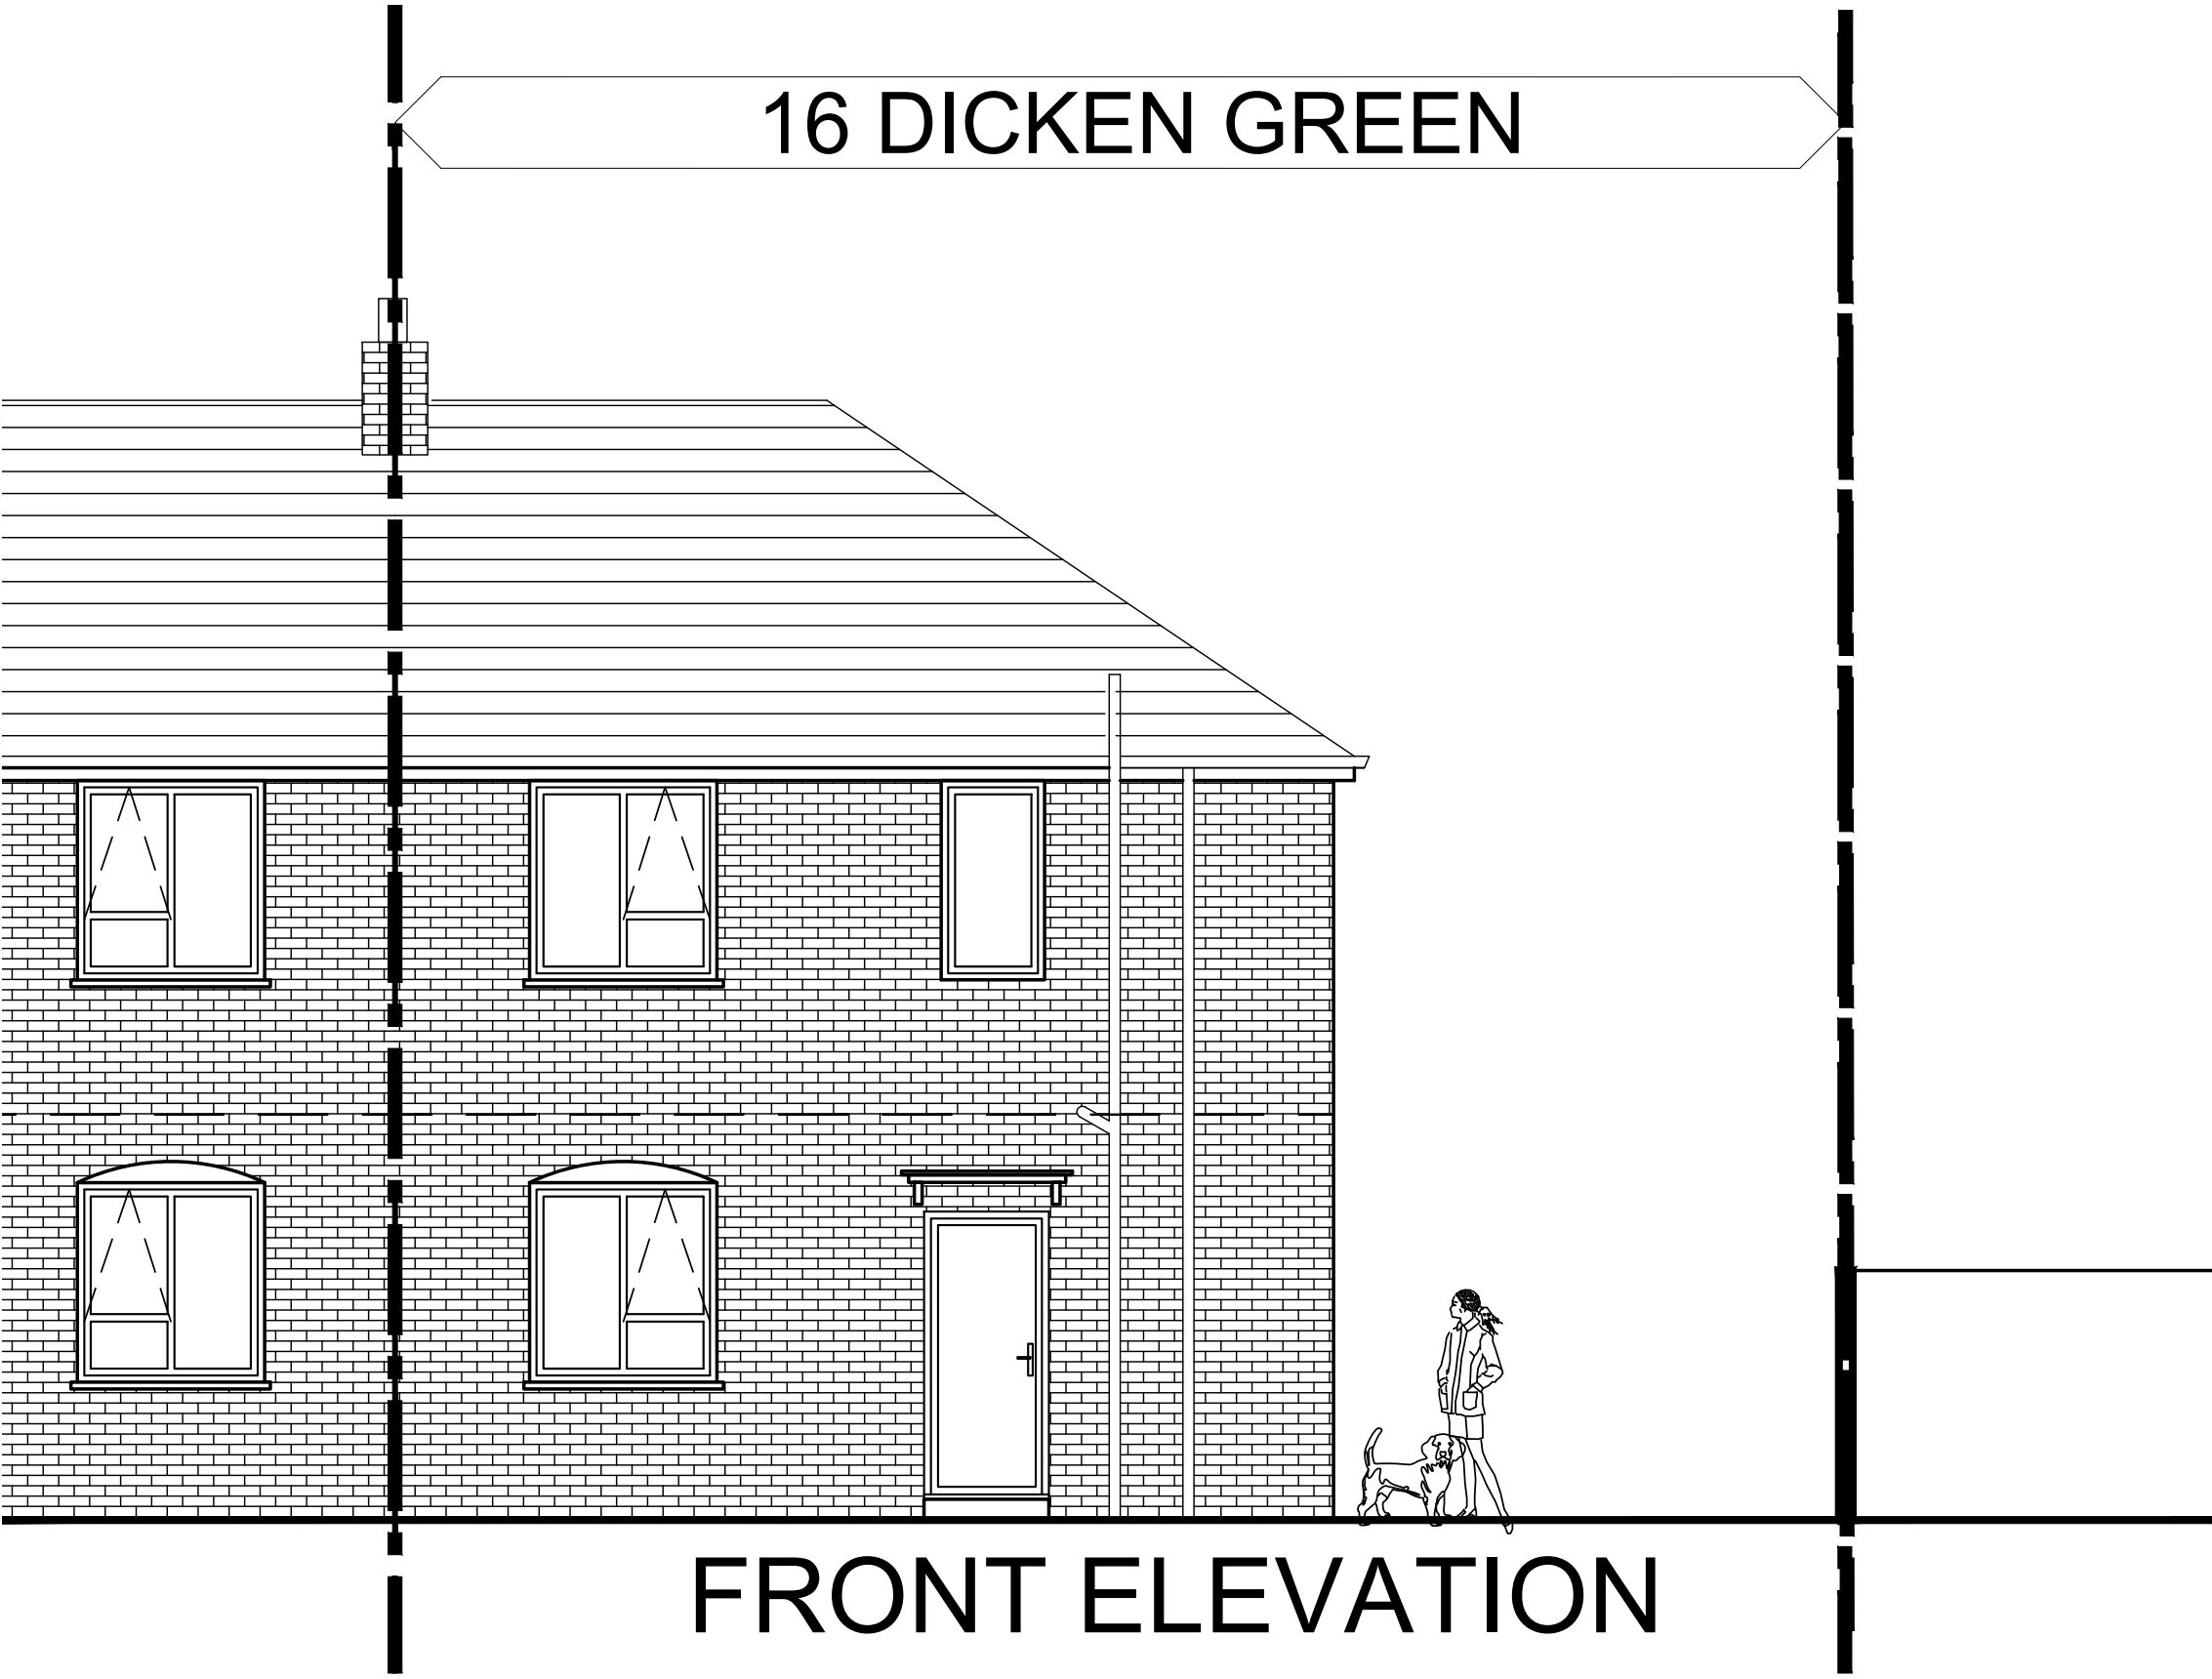

REV: | DATE: | DETAILS: |

BM ARCHITECTURAL DESIGNS
APARTMENT 8,
224 GREAT CLOWES STREET,
SALFORD M7 2ZS
email: benjamin.maguire10@gmail.com

PROJECT: 16 DICKEN GREEN
ROCHDALE OL11 1TW

TITLE: EXISTING ELEVATIONS

CLIENT: MR. DAVID SMITH

SCALE: 1:50@A1 DATE: 02/24 DRAWN: BM

STATUS: PLANNING

DRAWING NO: BMAD/0224/DICKEN/PL2 REV: