



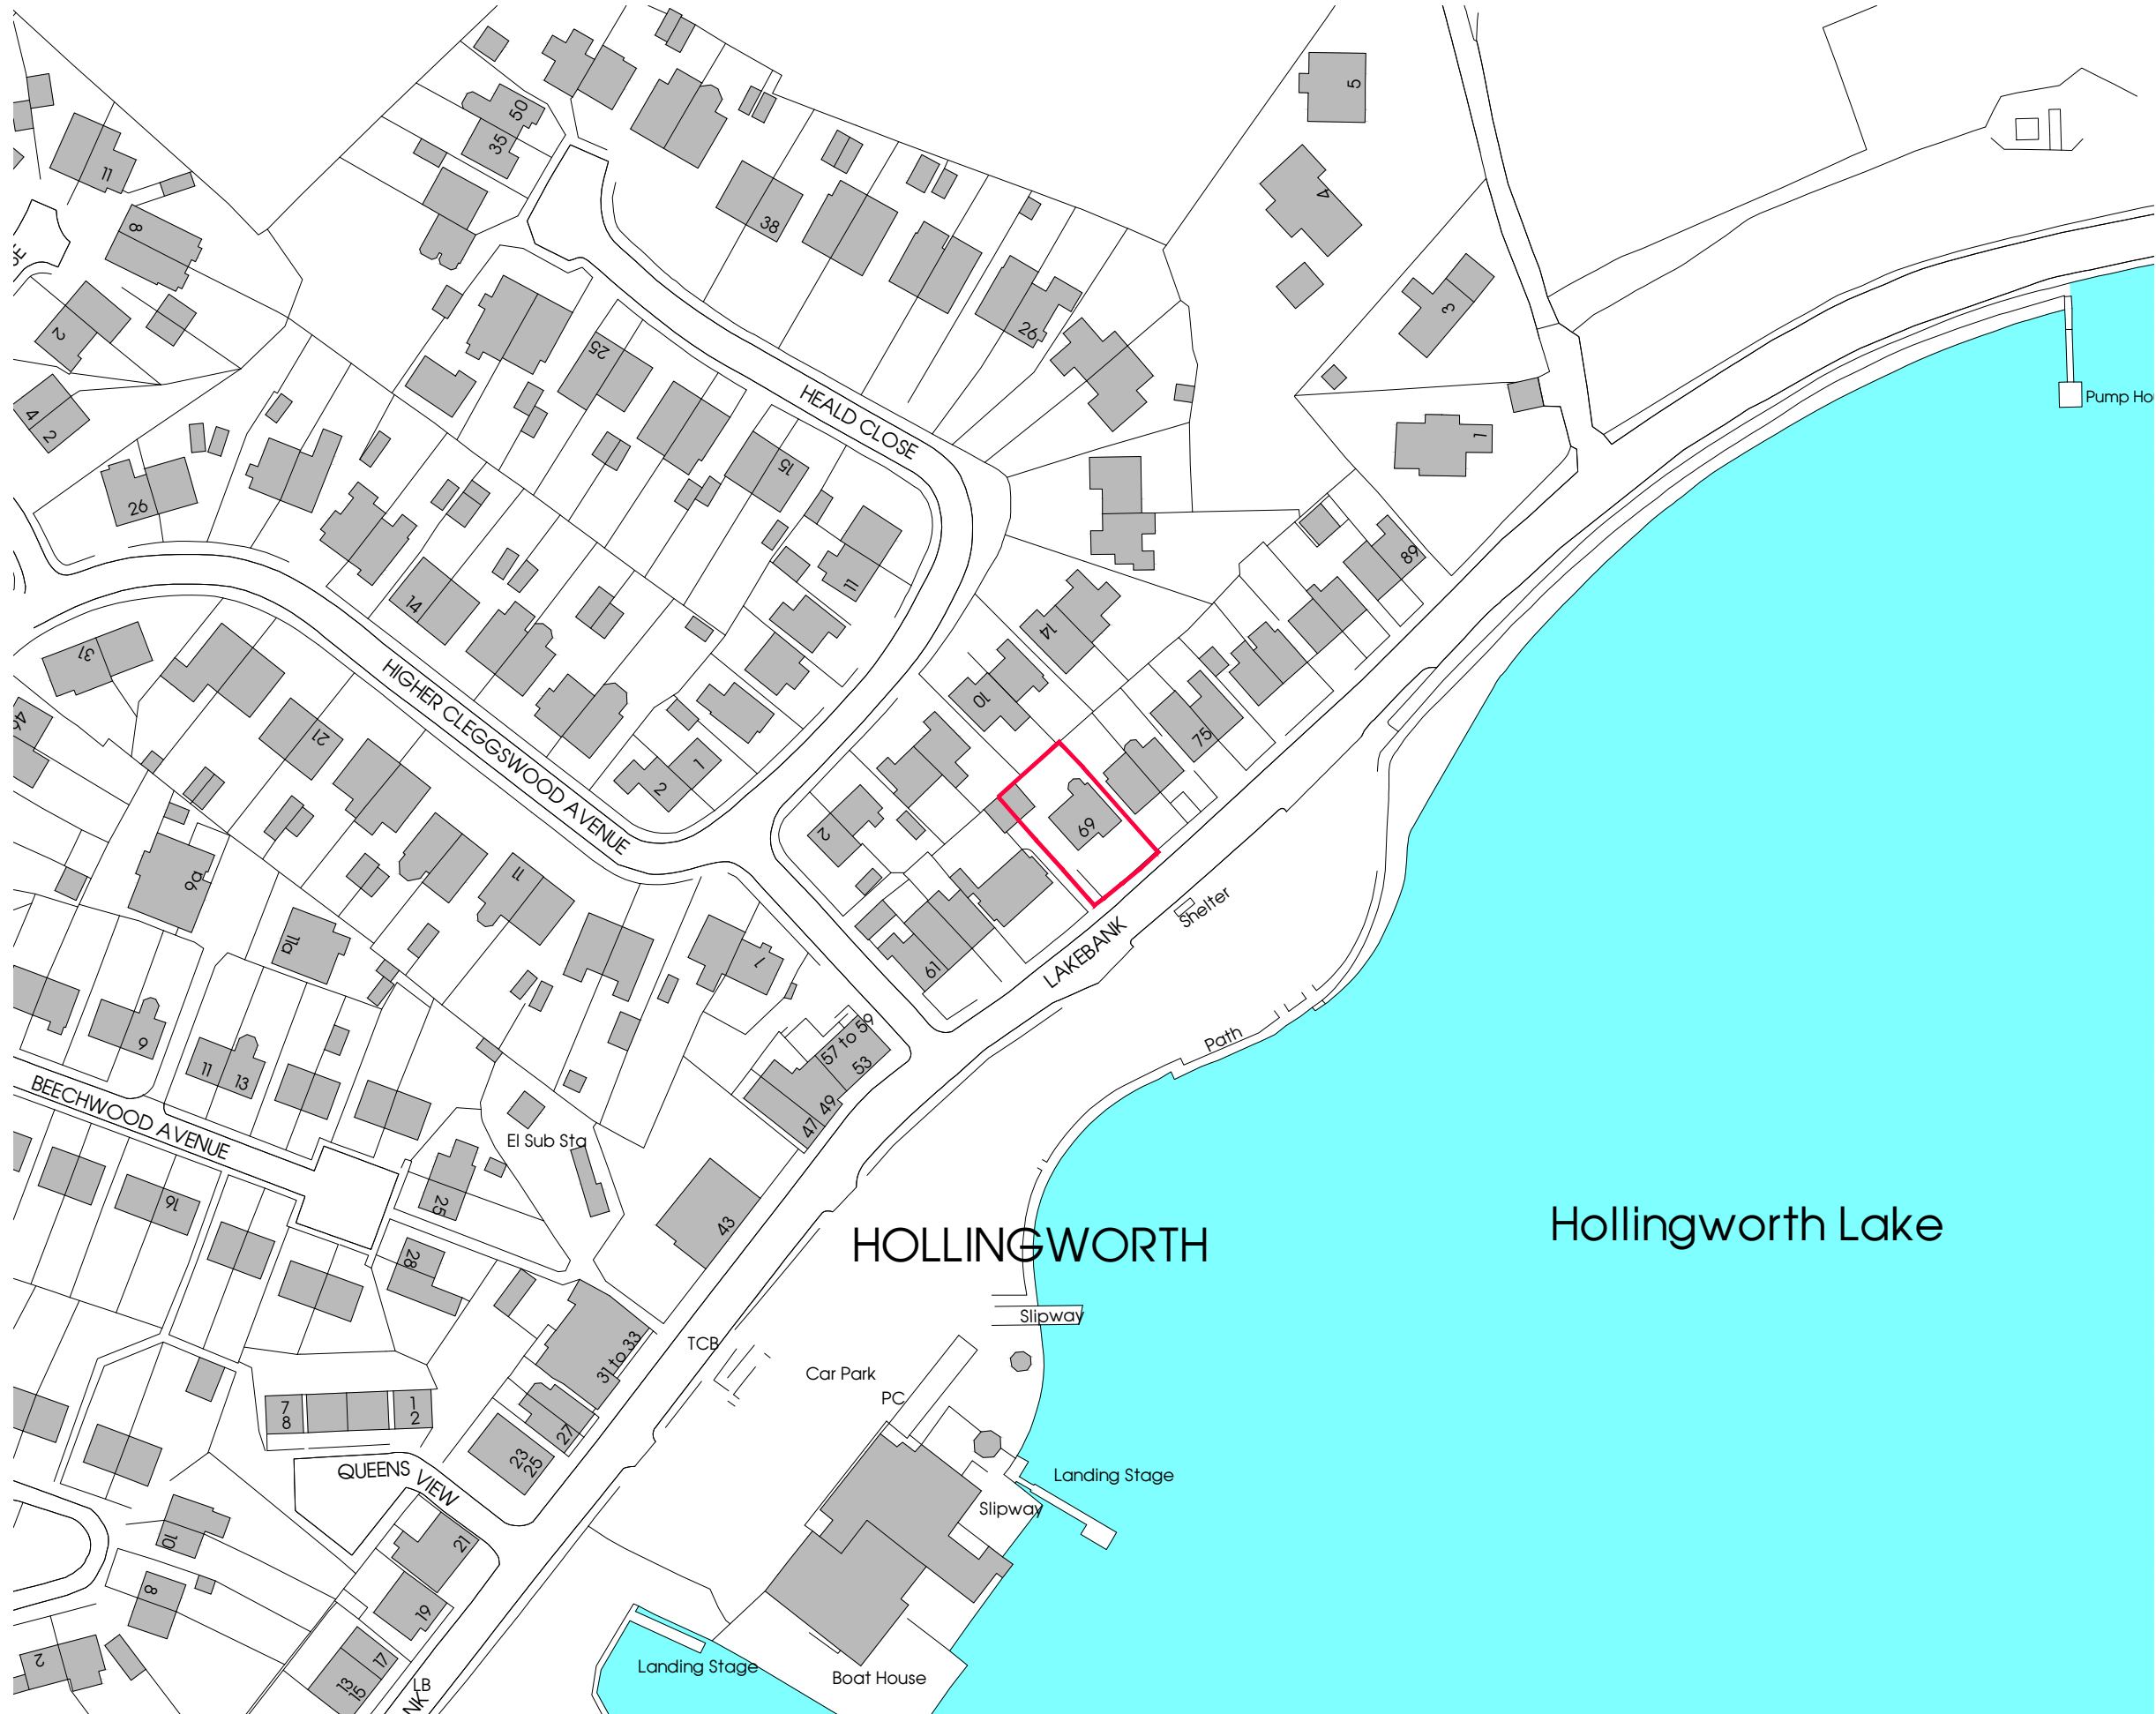

location plan
Scale: 1:250

All dimensions shall be verified by the contractor on site prior to work commencing.
Do not scale from this drawing. Only work to written dimensions

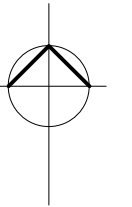

proposed first floor extension
69 lake bank, littleborough

SUBJECT
location plan

PLANNING

DRAWN dph
DATE June 2023
SCALE 1:250 @ A3

DWG No.
PL01