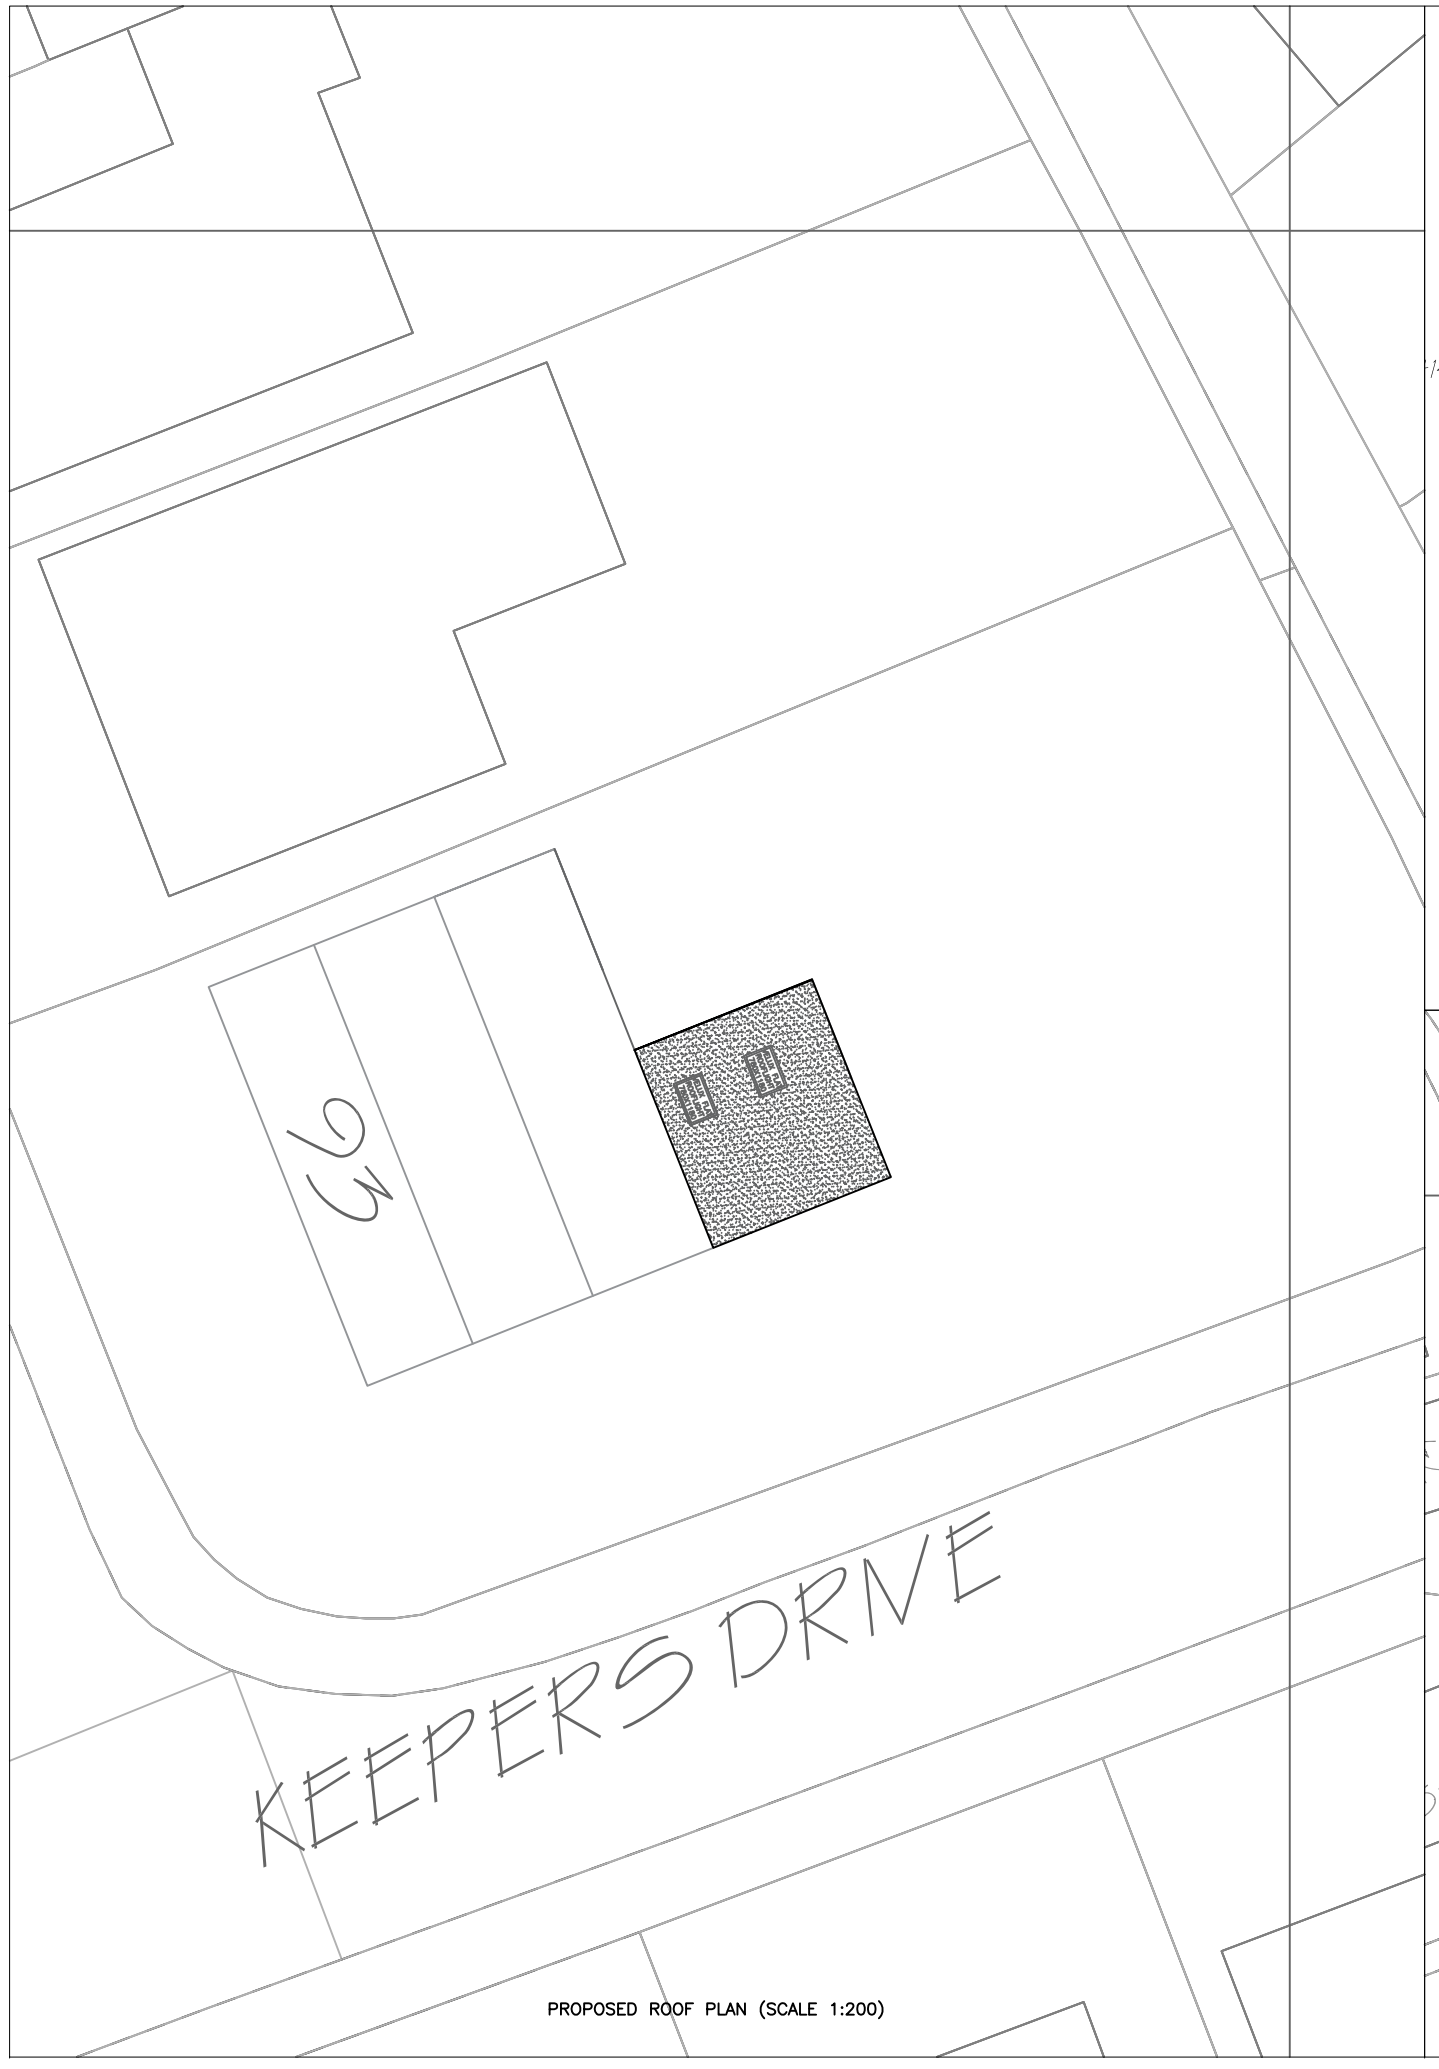

PROPOSED ROOF PLAN (SCALE 1:200)



SITE LOCATION PLAN (SCALE 1:1250)

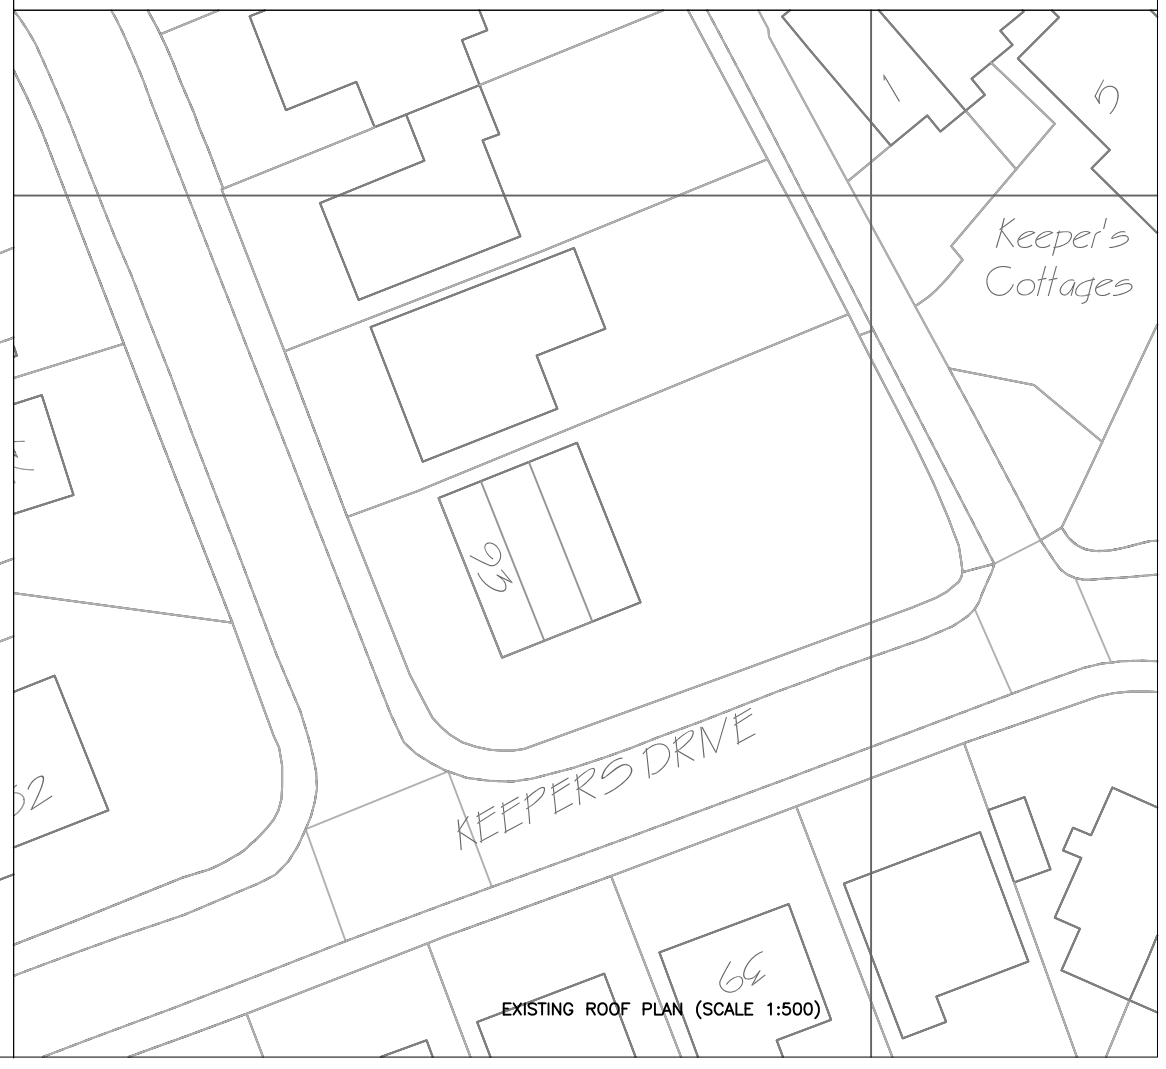

EXISTING ROOF PLAN (SCALE 1:500)

NOTES

COPYRIGHT:
ALL RIGHTS RESERVED
THIS DRAWING MUST NOT BE REPRODUCED WITHOUT WRITTEN PERMISSION FROM NORDEN QUANTITY SURVEYING AND CONSTRUCTION SERVICES LIMITED.

DO NOT SCALE OFF THIS DRAWING.

ALL DIMENSIONS ARE TO BE CHECKED ON SITE BY THE CONTRACTOR / SUB-CONTRACTOR. ANY DISCREPANCIES ARE TO BE REPORTED TO NORDEN QUANTITY SURVEYING AND CONSTRUCTION SERVICES LIMITED.

Rev.	Description	Dr'n	Chk	Date
		-	-	-

Norden **Quantity Surveying** and **ConstructionServices** LTD
732 Edenfield Road, Norden, Rochdale, OL12 7PP

Contract: 93 SEVEN ACRES LANE, ROCHDALE, OL12 7RW

Title: PROPOSED SINGLE STOREY REAR EXTENSION, CONVERSION OF GARAGE INTO BEDROOM AND INTERNAL ALTERATIONS

Scales: AS SHOWN		Sheet SIze: A3	
Drawn: -	Checked: -	Date: 10.02.2021	
Drg. No.: DWG 1 OF 5		Revision: B	